






Plan
1:100

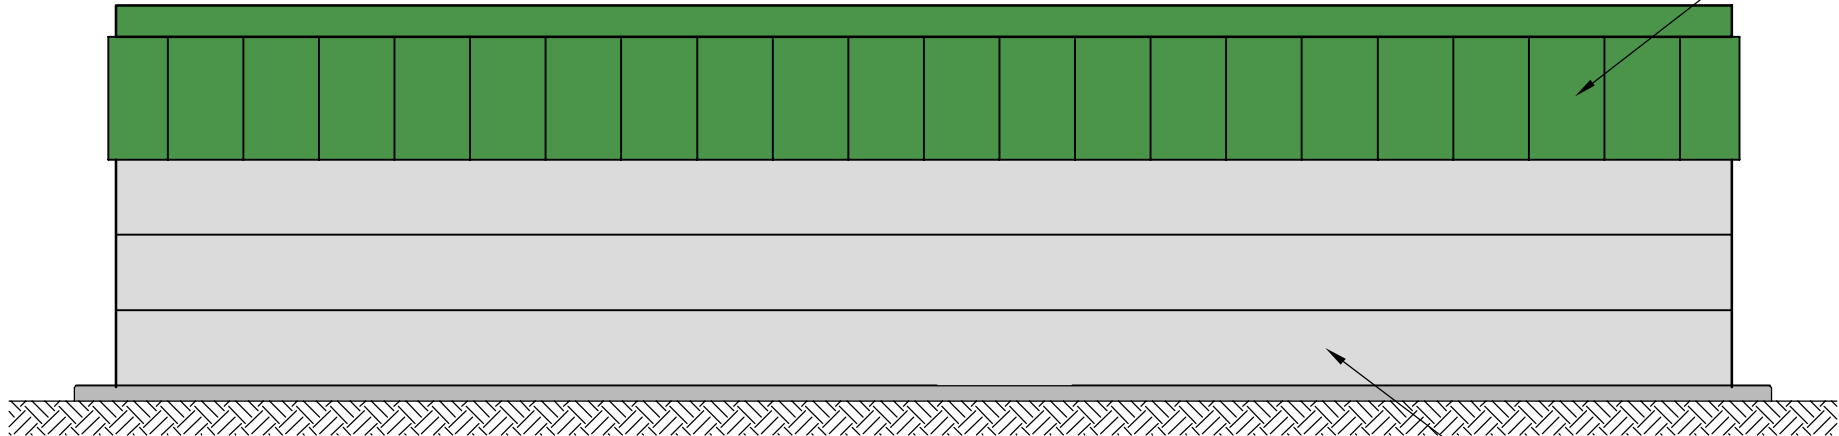


Elevation A
1:100

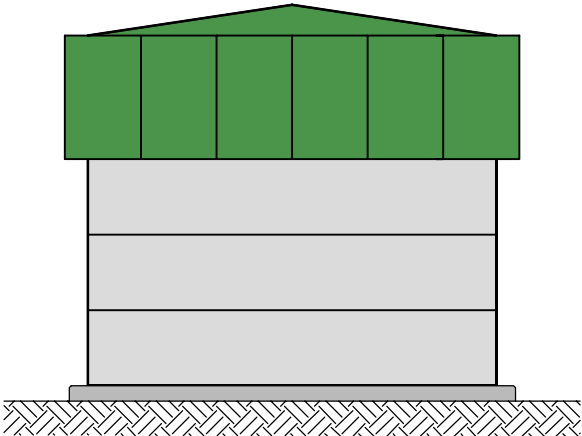

Elevation B
1:100

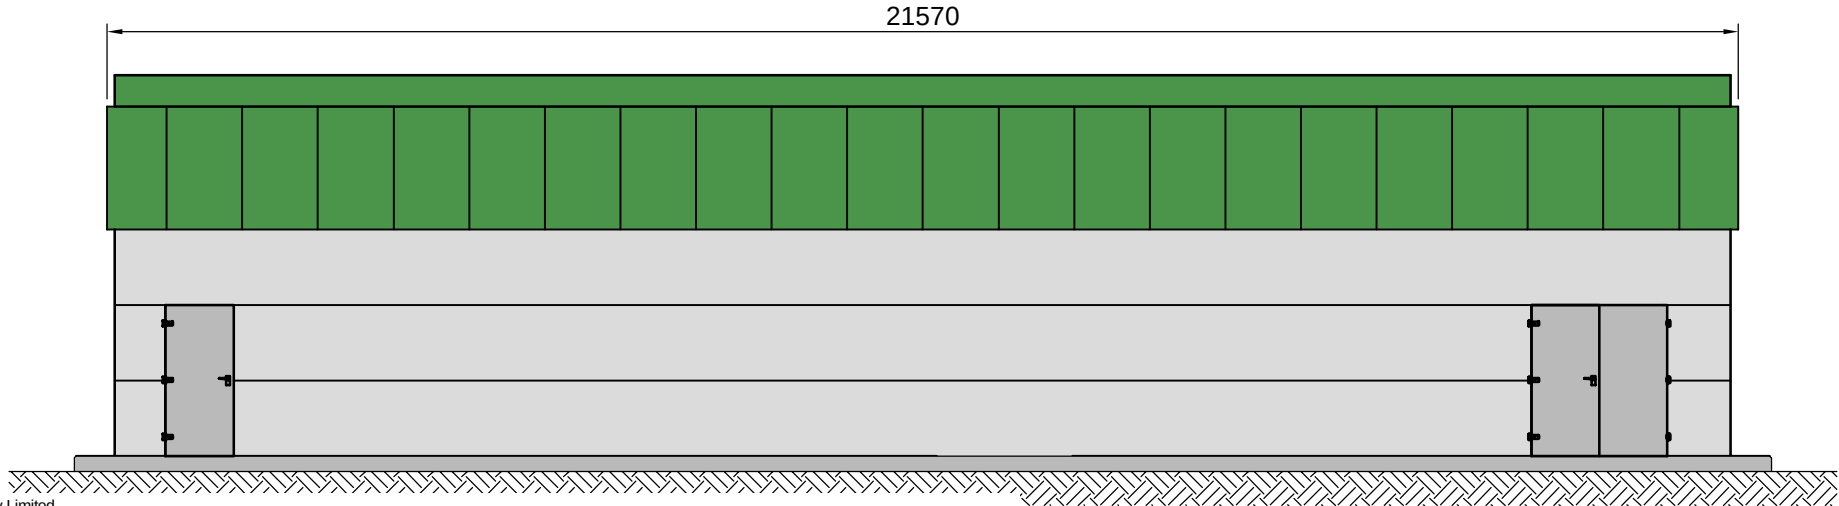

Elevation C
1:100

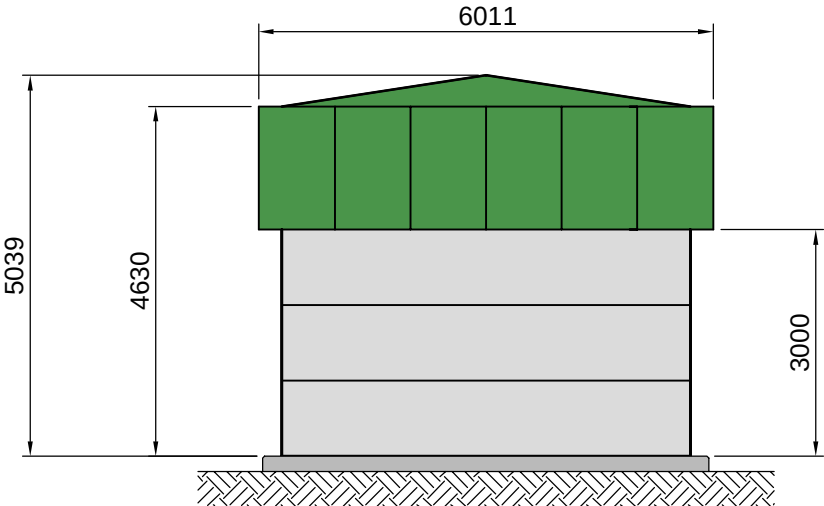

Elevation D
1:100

© Mott MacDonald Bentley Limited

This document should not be relied on or used in circumstances other than those for which it was originally prepared and for which Mott MacDonald Bentley Ltd was commissioned. Mott MacDonald Bentley Ltd accepts no responsibility for this document to any other party other than the person by whom it was commissioned.



Lamledge Lane,
Shifnal,
Shropshire,
TF11 8SD

Telephone - 01952 468210
Facsimile - 01952 468211
E-mail - info@mm-b.co.uk
Website - www.mm-b.co.uk

One Supply Chain West - Delivery Team

Site Address : Off Cresswell Lane, Draycott in the Moors, Staffs Moorlands, Staffordshire. ST11 9RB.
OS Grid Ref : SJ 973 394
MMB File Ref: A6W12169-PT00101 Filtration Building - Planning Drawing
File Location: pw:\\...\\IP Contracts\\PH32 - Cresswell

Scale at A3
1:100

Purpose of Issue
For Planning

Rev	Date	Description	Author	T. Chk	B. Chk	App'd
A	24/08/21	First Issue	HE	JG	BS	SE
B	04/01/24	Minor Amendments				

Title			Cresswell BPS		
			Filtration Building G.A. Planning Drawing		
Drawing No.			A6W/12169-PT00101		
Rev			B		
Status			INF		