

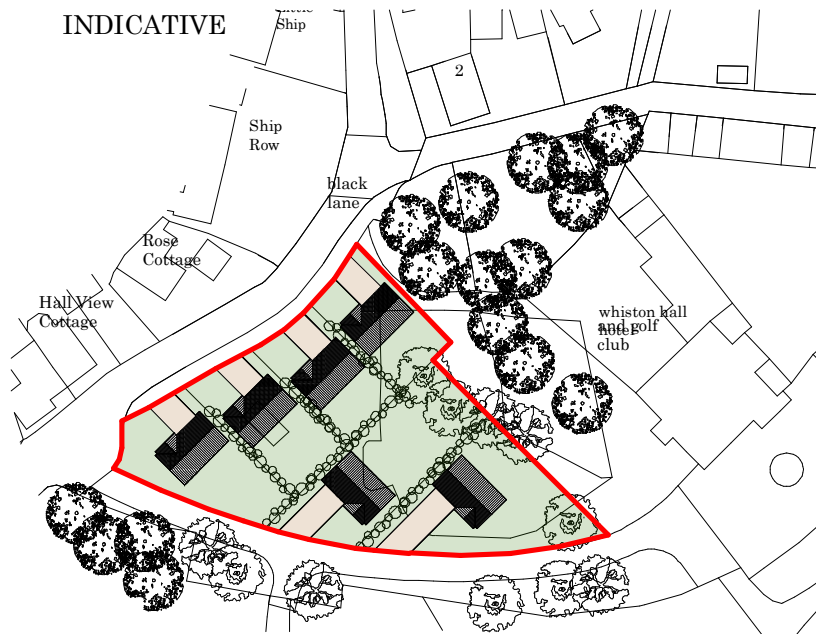


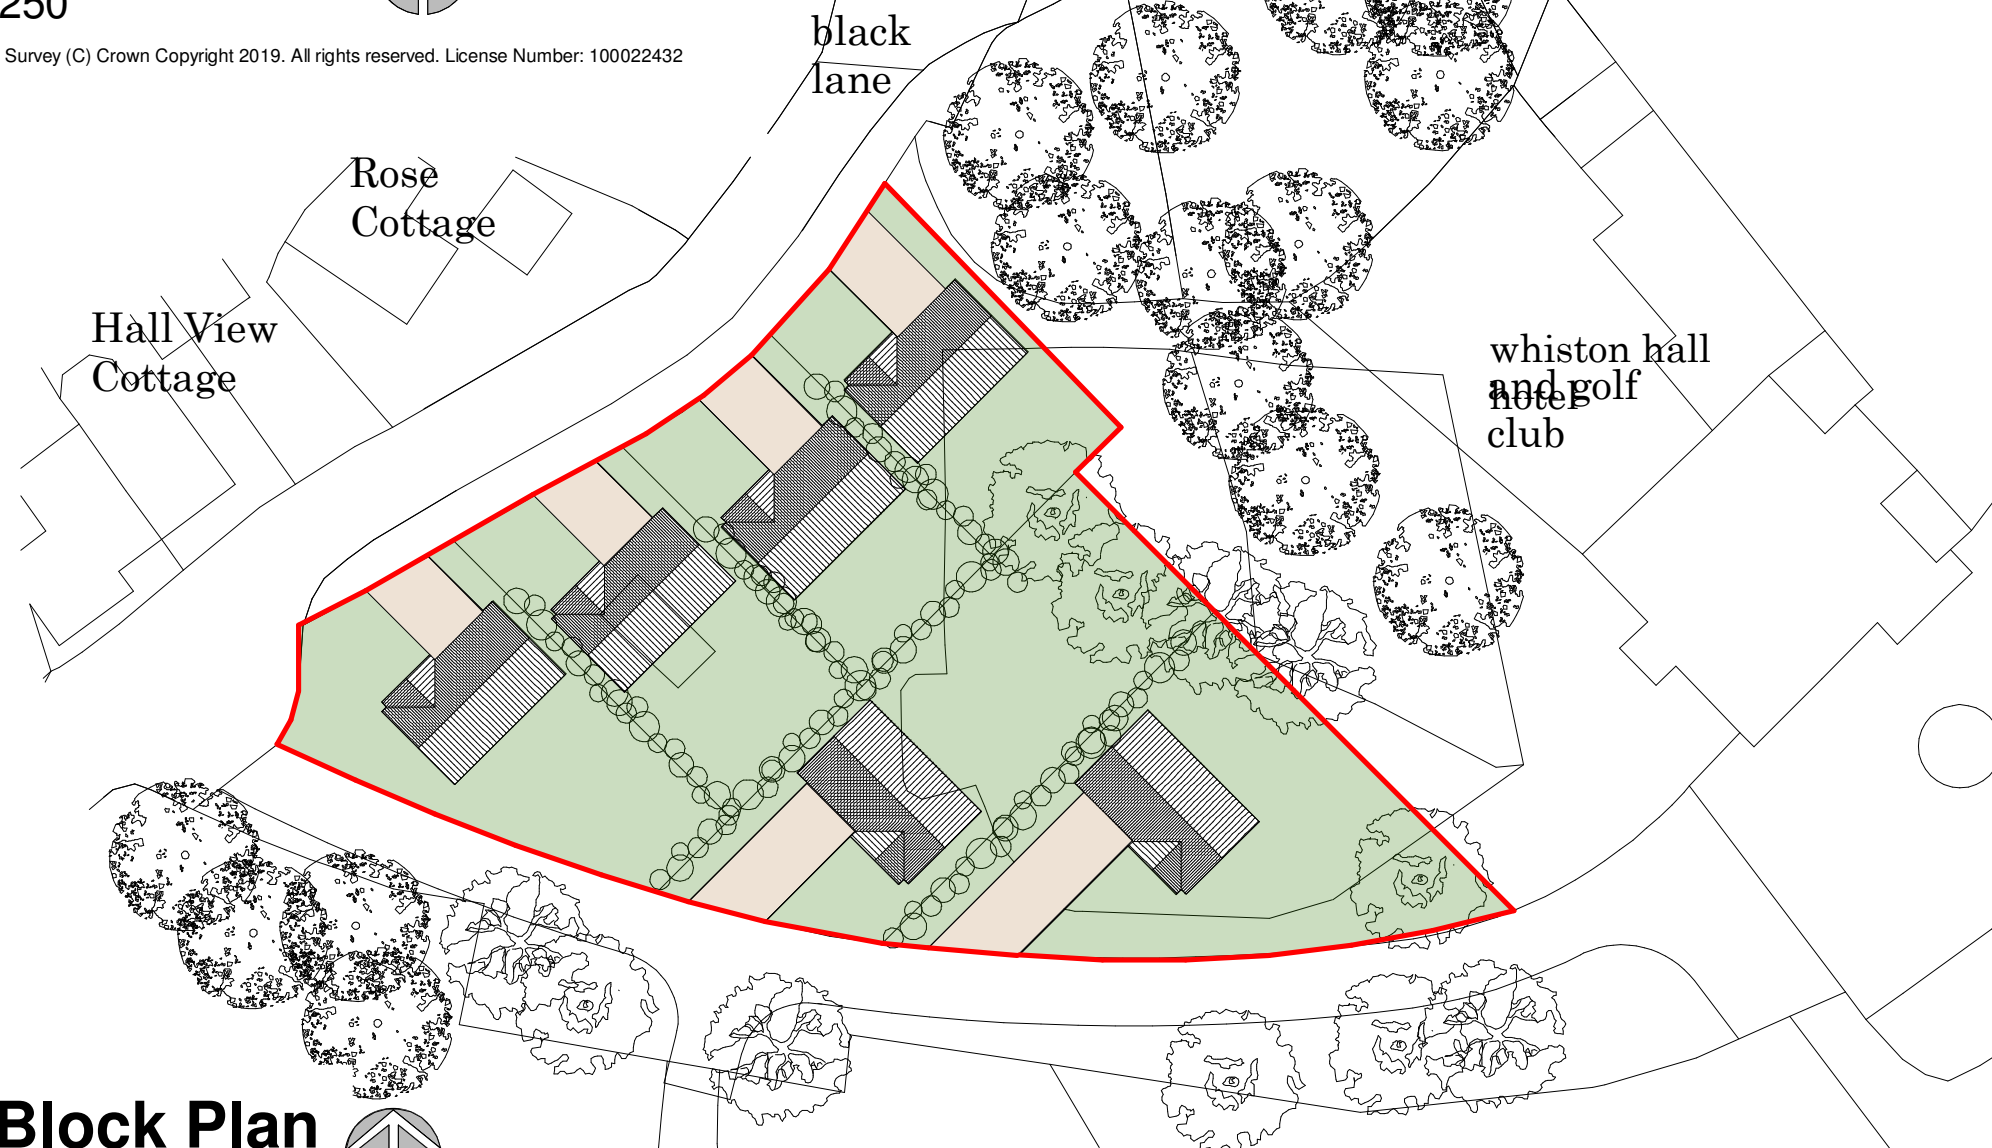

Location Plan


1 : 1250

Ordnance Survey (C) Crown Copyright 2019. All rights reserved. License Number: 100022432

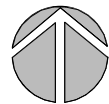

Block Plan

1 : 500

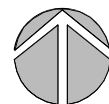

C:\Users\jorda\OneDrive - ICI Architecture Studio\ICI Architecture Studio\02 Projects\2125 Whiston Hall Carpark Houses\2125 Whiston Hall Proposed Houses Carpark.rvt

This drawing is subject to Copyright & must not be copied or reproduced without prior consent.

All heights, sizes, levels and dimensions are to be checked on site prior to the commencement of the works any omissions are to be reported to ICI Architecture Studio at once.

Figured dimensions are to be taken in preference to scaling and any errors are to be reported to us.

This drawing has been prepared in accordance with the CDM (Construction Design Management) and all foreseeable design risks to those involved or affected by the construction have been avoided wherever possible.

Rev	Date	By	Detail
-----	------	----	--------



ICI ARCHITECTURE STUDIO
| Inspire | Create | Innovate

Tel: 01260 602 005

www.ICI-Architecture.co.uk

Team@iciarchitecture.co.uk

Drawing status

Planning Application

Client

Whiston Hall Hotel

Project/Location

Proposed Development at Whiston Hall

Whiston Hall Hotel,
Black Lane,
Whiston,
ST10 2HZ

Drawing title

Location Plan & Block Plan

Scale(s)	Date	Drawn	Checked	Job Number
As indicated @A3	23/05/22	JK	JK	2125

Drawing number

2125-XX-XX-XX-DR-A-0105

Revision