

The contractor is to check all setting out dimensions are in accordance with the project specific documents as approved by the planning department prior to commencement construction works. Contract Epoch Architecture Ltd as required for definition.

All building work is to conform with the 2010 Building Regulations and all subsequent revised documents and to the satisfaction of the building control officer.


Works to be completed in strict accordance with all project specific documents produced in accordance with the CDM Regulations 2015.

This drawing and its contents remain the copyright of Epoch


This drawing and its contents remain the copyright of Epoch Architecture Ltd.

KEY


- | | |
|--------|--|
| F.C. | Floor Off Height |
| H.C. | Head Height |
| D.H. | Door Head Height |
| ES.WC# | Door - Ceiling Height Inspection Chamber |
| ES.WC# | Existing Struts Water Inspection Chamber |
| ES.WC# | Existing Struts Water Inspection Chamber |
| ES.WC# | Existing Confined Water Inspection Chamber |
| ES.WC# | Existing Confined Water Inspection Chamber |
| ES.WC# | Existing Struts Water Manhole |
| ES.WC# | Existing Confined Water Manhole |
| ES.WC# | Existing Confined Water Manhole |
| RWP | Remains Pipe |
| RWP | Remains Pipe |
| S.S. | Sail Vent Pipe |
| S.S. | Sail Vent Pipe |
| G. | Galley |
| Big | Back Inlet Galley |
| Big | Back Inlet Galley |
| M.I. | Movement Joint |

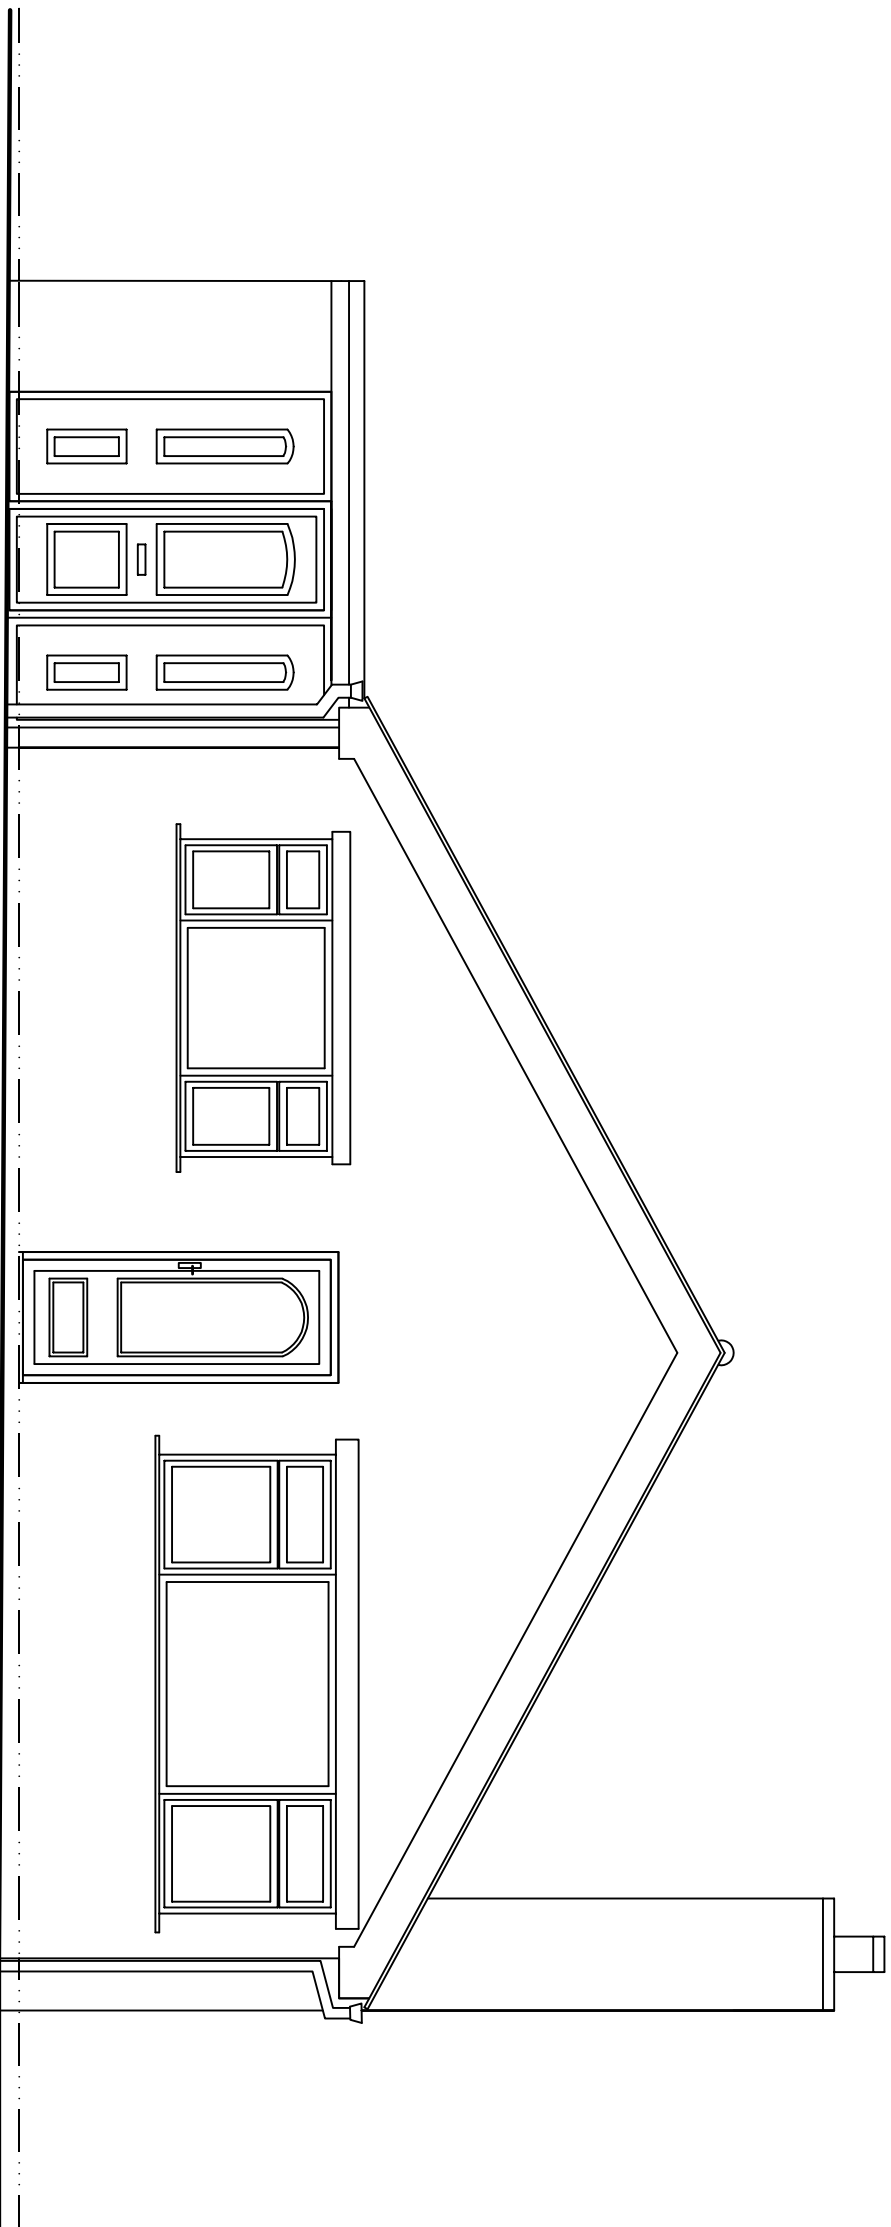


Existing Front Elevation (North Facing)

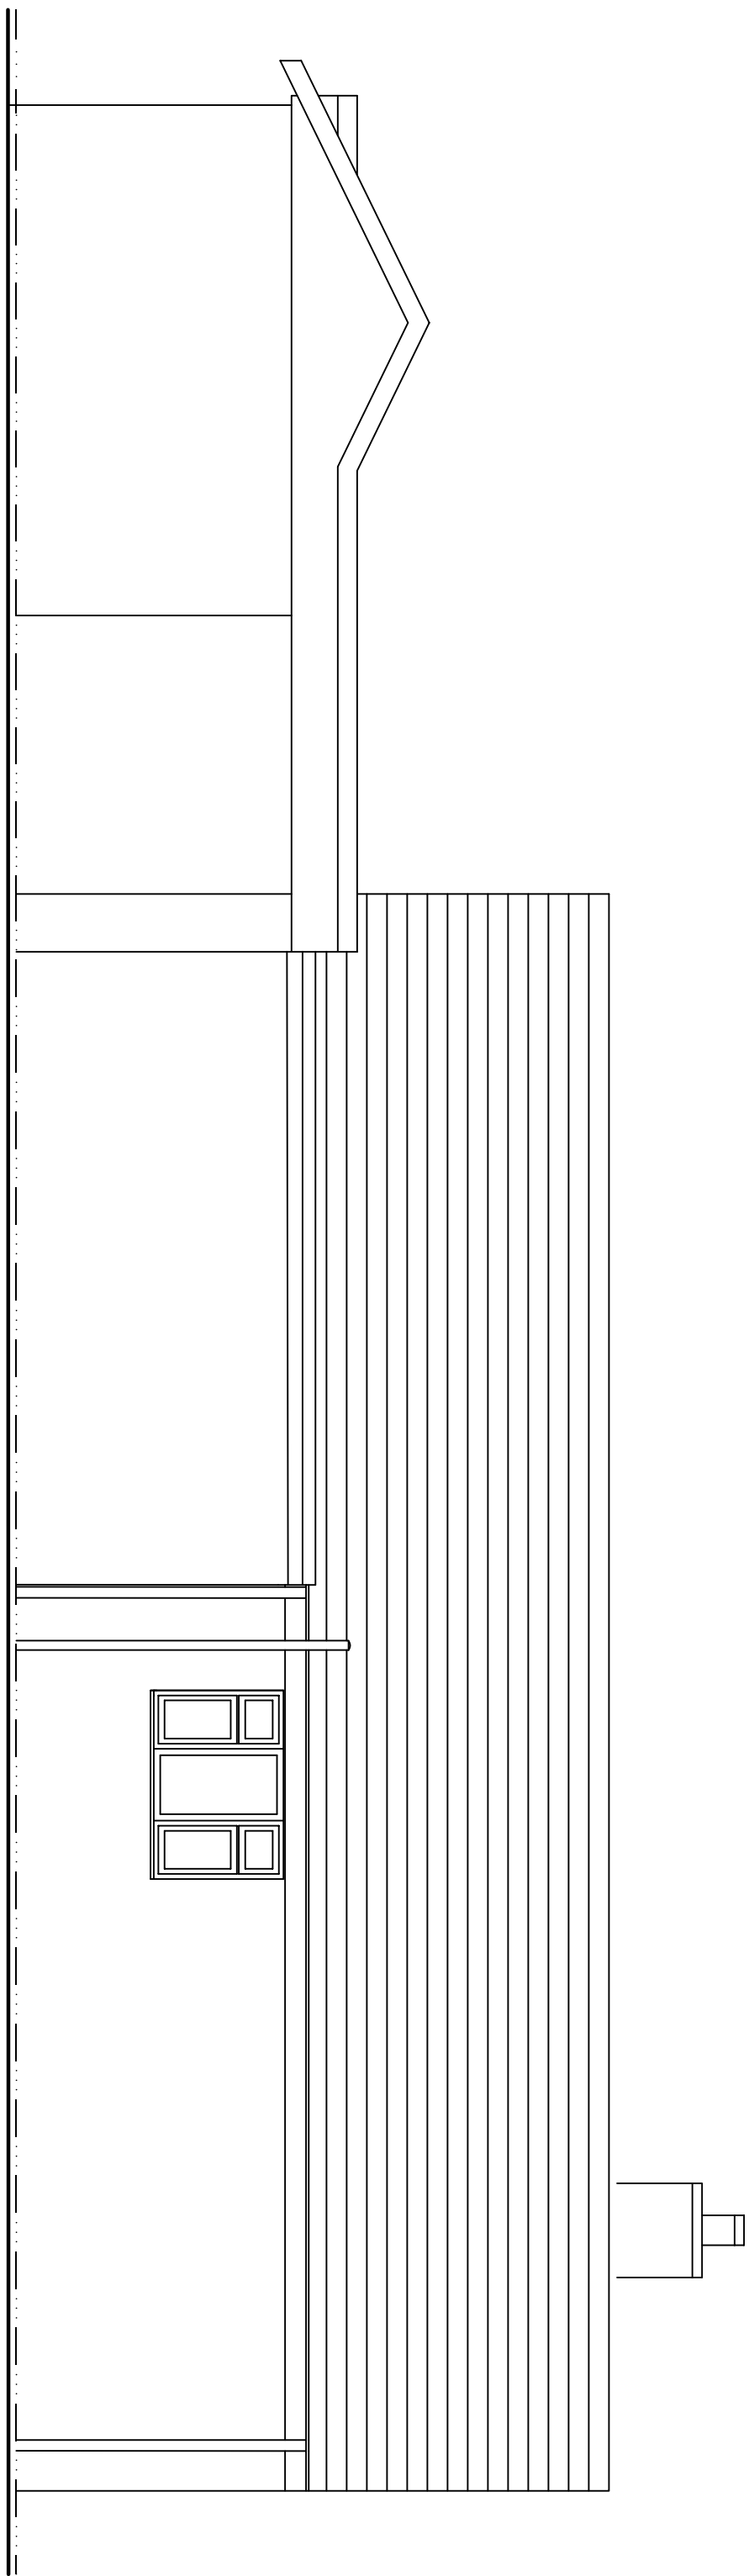

Existing Side Elevation (East Facing)

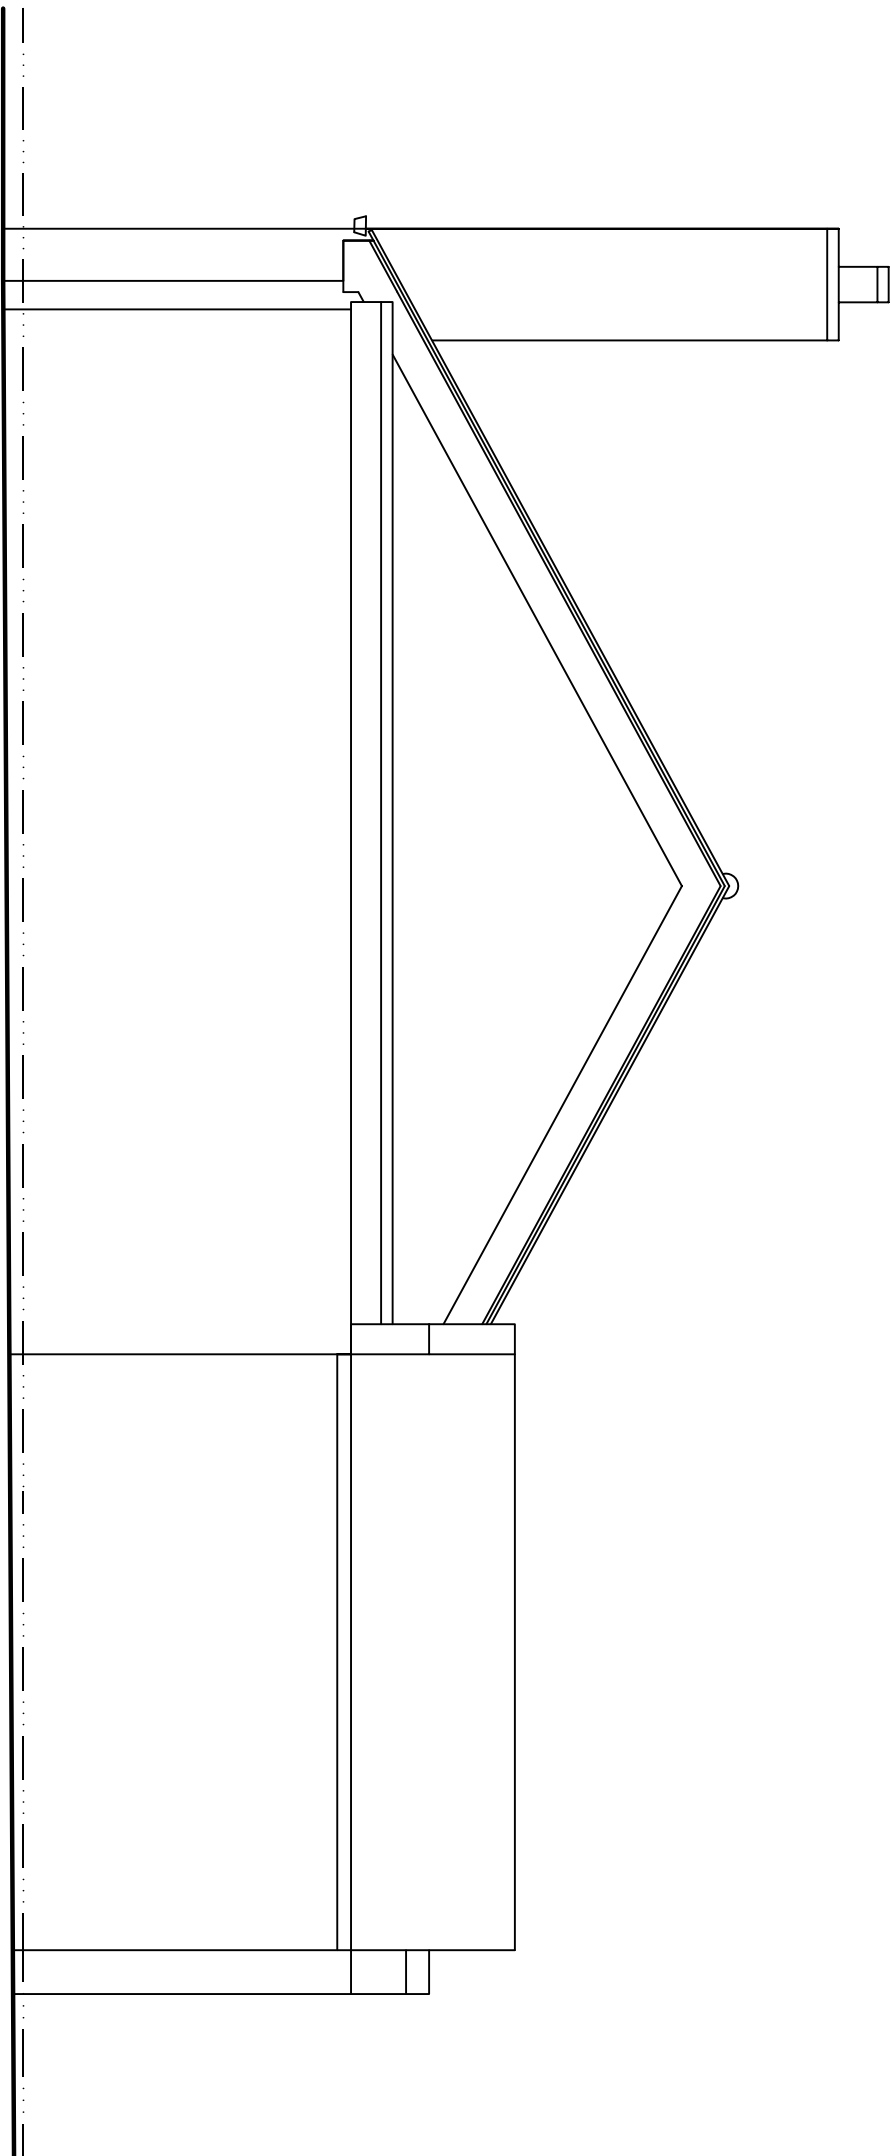

Existing Rear Elevation (South Facing)

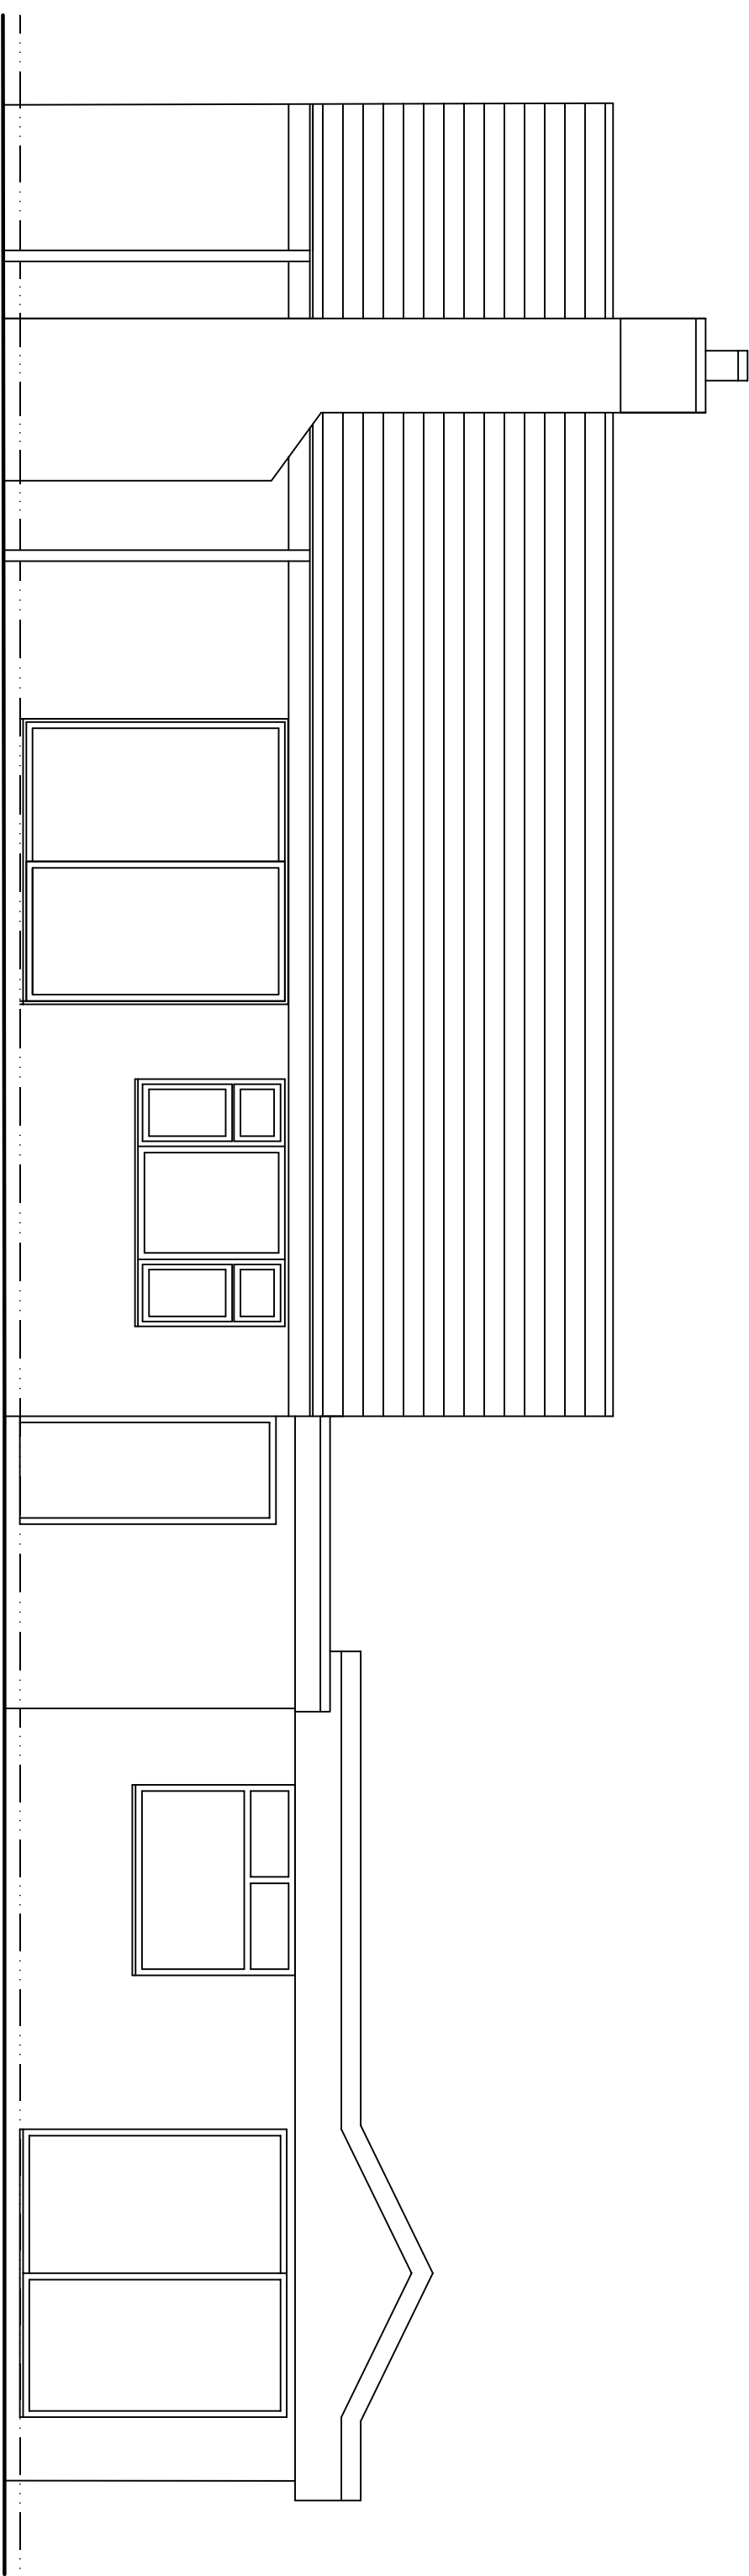

Existing Side Elevation (West Facing)

Status	Date	Drawing Ref.		Project	Client	Revision Description	Date
Feasibility	11/01/24	P365 - 201		2 Hillside Close	Mr & Mrs Heald		
Planning		Scale		Biddulph Moor			
		1:50		Extension & Alterations			
Tender		Bldg. Regs		Existing Elevations			
		Size	Rev.				
		A1					
		Contract					
		Construction					



EPOCH Architecture Ltd
12 Robin Hill,
Biddulph Moor, Staffordshire, ST8 7NN
T: 01782 929536
M: 07709 350128
E: jonathan@epocharchitecture.co.uk
W: www.epocharchitecture.co.uk


Architectural
Commercial Buildings
Industrial Buildings
Engineering Practice