



Little Hayes Cottage


Hanley Hayes Cottage

proposed
extension



Hanley

© Crown copyright 2023 Ordnance Survey 100053143

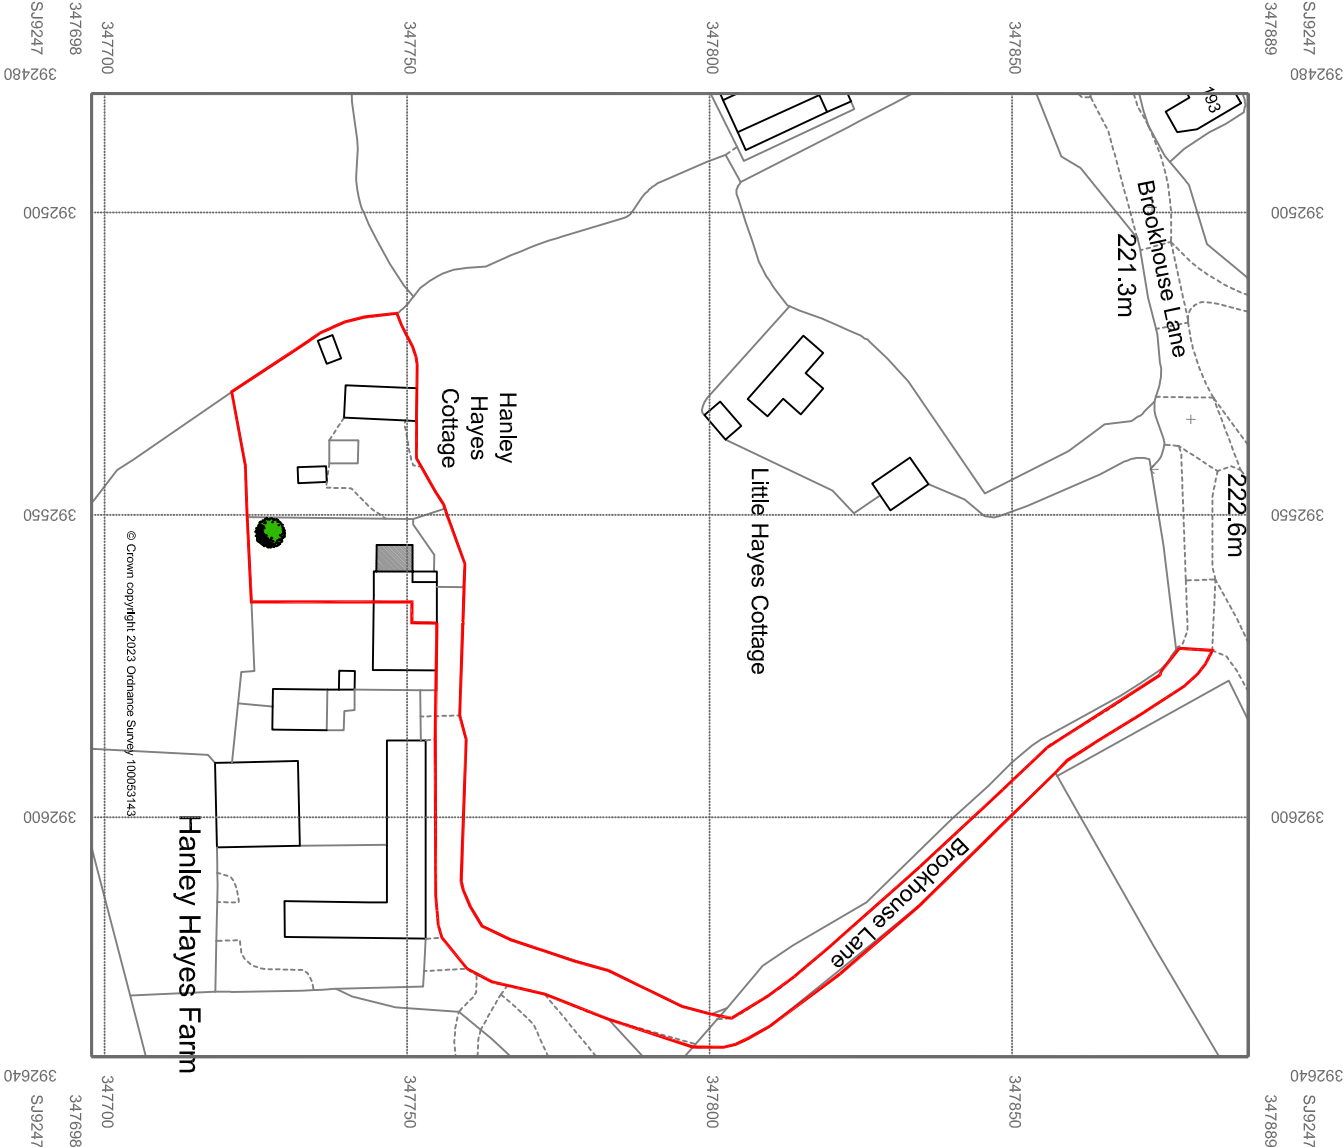


KAD
ARCHITECTURAL DESIGN
& SURVEYING SERVICES

77 Penryn Isaf Road
Penryn Bay
Llandudno
LL30 3LY
Tel: 07974 243439
www.kadarchitectural.co.uk
jon@kadarchitectural.co.uk

Copyright
KAD Architectural Design & Surveying Services.
This drawing and the designs depicted may not be
reproduced in whole or in part without the prior
written permission of KAD Architectural Design &
Surveying Services.

APPROX
NORTH

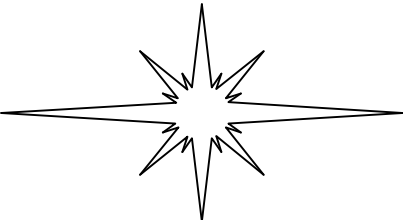

REVISIONS & PUBLICATION DATES

11 12 2023 - paper size
amended
15 12 2023 - amended to
Planning Officers request -
letter 12 12 2023)
06 02 2024 - amended to
Planning Officers request

Planning & Building Regulation Purposes Only

PROJECT NUMBER / DRAWING NUMBER
2859/23/01C

CLIENT
Mr & Mrs M Walker
'Hanley Hayes Cottage'
Brookhouse Road
Werrington
Stoke On Trent
ST2 8ND

DRAWING TITLE

Block & Location Plan

FIRST PUBLICATION DATE
December 2023

by
Jon Bennett

SCALE: 1:500
1:500 - 1:1250

printed @ **A3**

PROJECT
Proposed Extension at
'Hanley Hayes Cottage'
Brookhouse Road
Werrington
Stoke On Trent
ST2 8ND