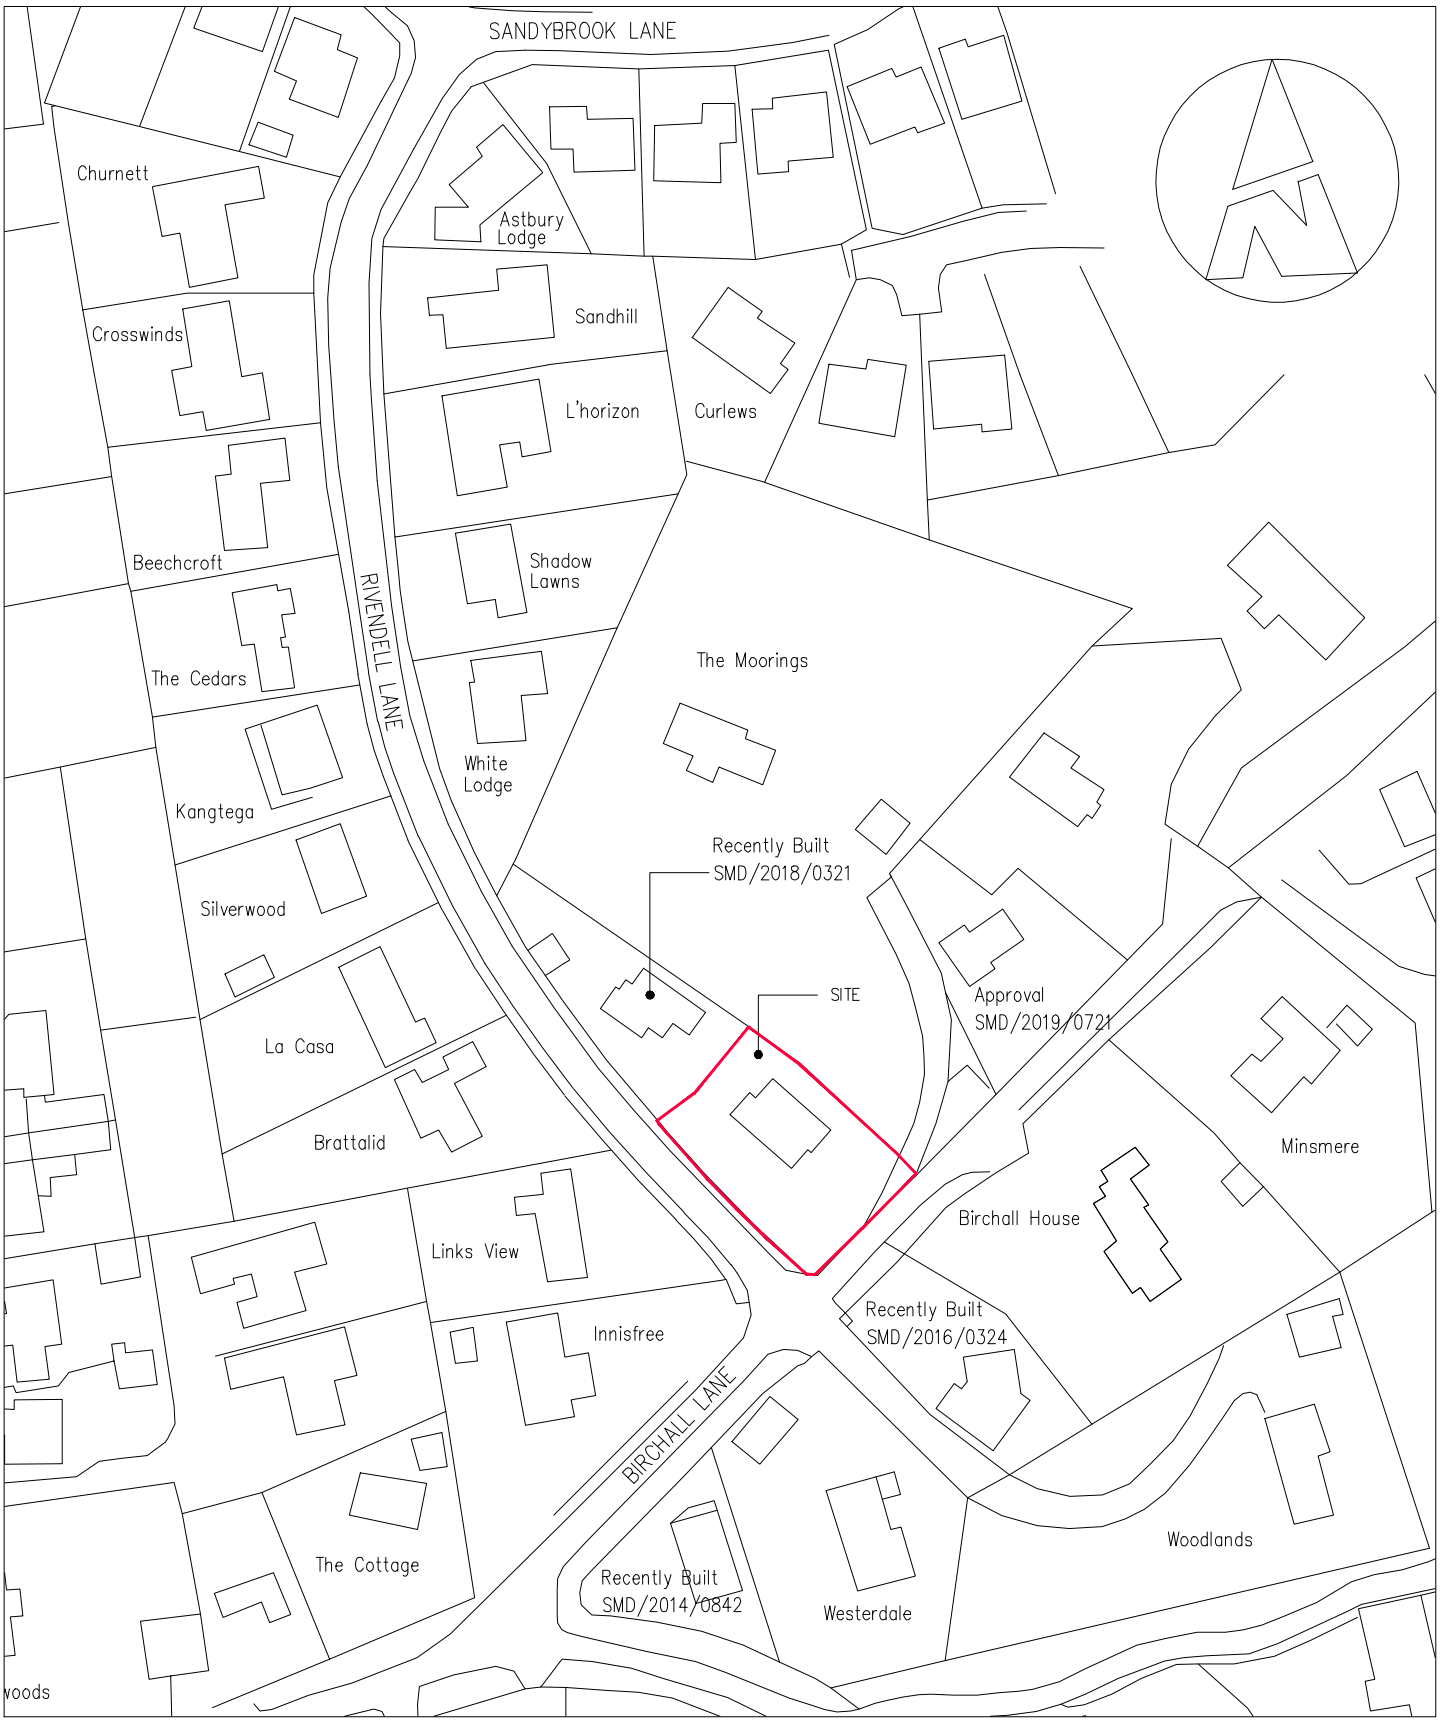



© Crown Copyright 2022
All rights reserved. Licence number 100060932

SITE:
Land off Rivendell Lane.
Birchall Leek ST13 5RH.
Easting (398860)
Northing (354743)

00m 10m 20m 30m 40m 50m 60m 70m 80m 90m 100m 110m 120m

Scale bar 1:1250 @ A4

# Location Plan.