


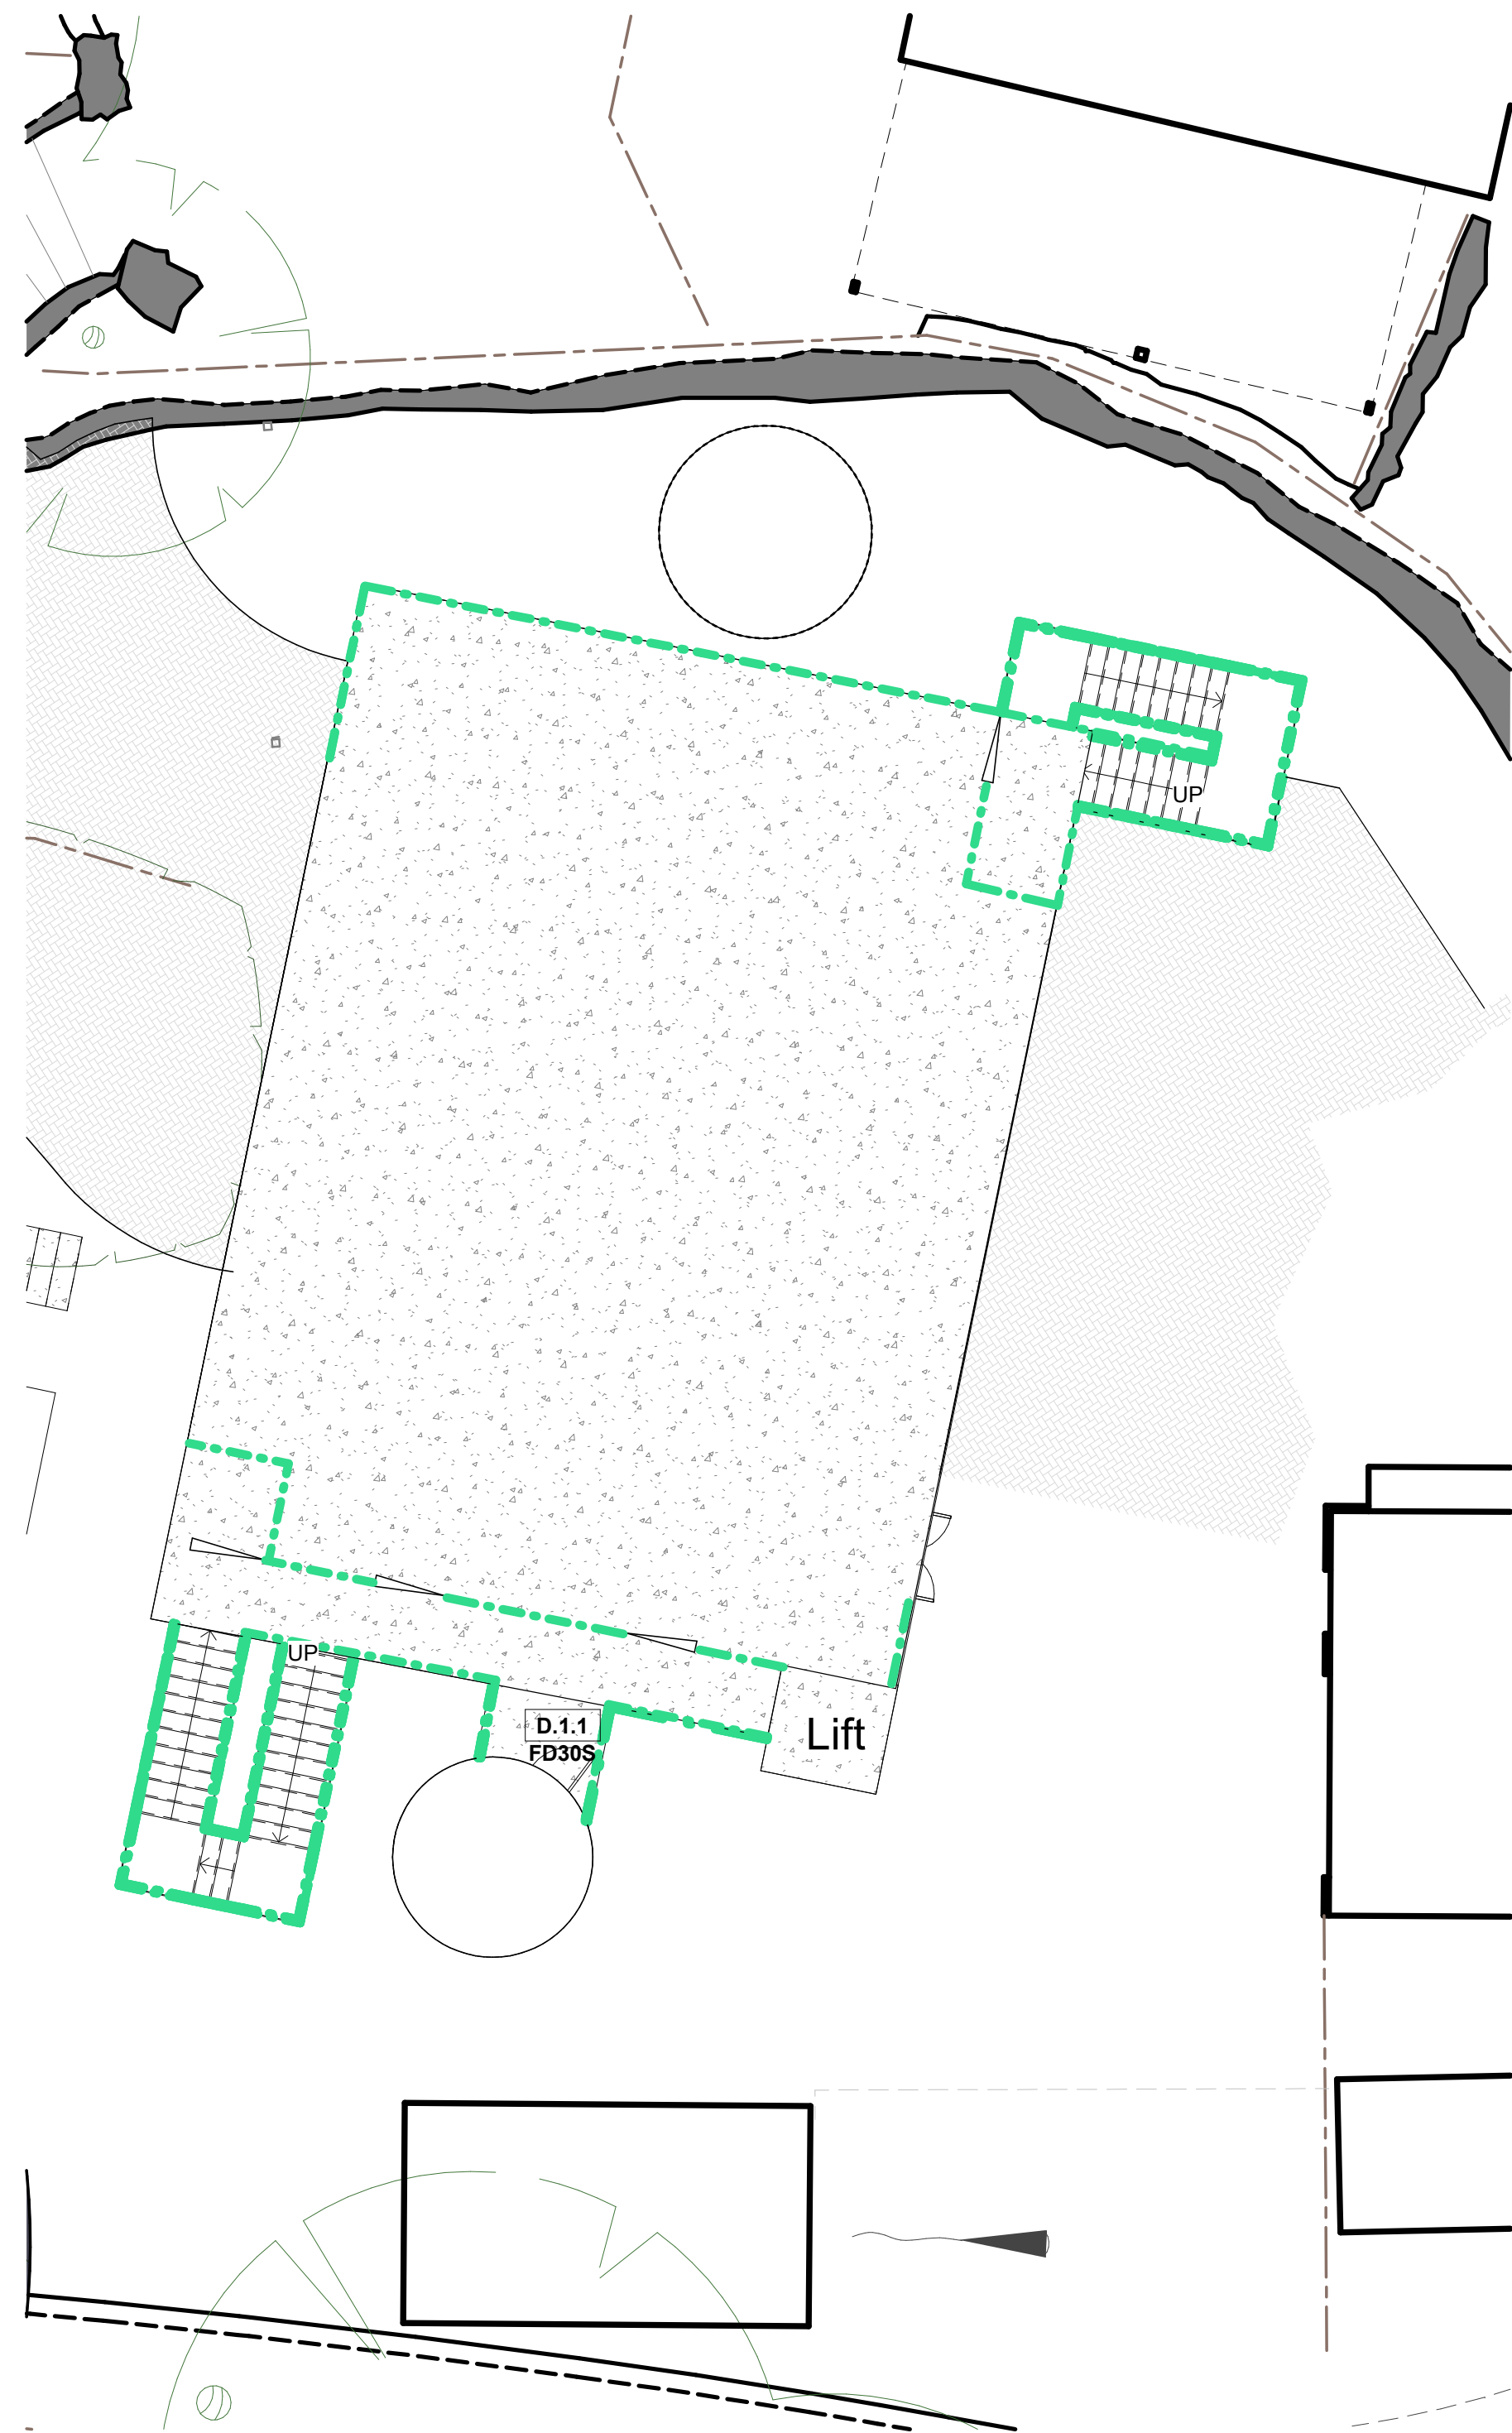


1 Ground Floor FFL
1 : 100



2 First Floor FFL
1 : 100

Key
1 : 100

- FT1 ~ 1.4m Style TBC with MMM
- FT2 ~ 1.8m security fence
- Soft Landscaping see landscaping drawing for details
- Queue line surfacing Approx. 205m²

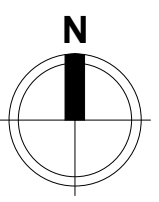


All heights, sizes and dimensions should be checked on site by the contractor before any work is put in hand.

Figured dimensions should be taken in preference to scaling and any errors or omissions reported to the architect at once.

This drawing has been prepared in accordance with the CDM (Construction Design and Management) and all foreseeable design risks to those involved or affected by construction have been avoided wherever possible.

Note
Any removal of trees and foundations within root protection zones to be approved by Tree heritage or equivalent governing bodies.

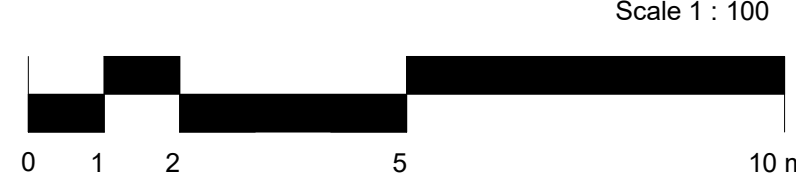

Rev	Date	By	Detail
P0.3	09/01/24	NJ	Revised following OCS updated survey.
P0.2	04/12/23	NJ	Revised exit staircase configuration following building control comments.
P0.1	22/11/23	NJ	Added fencing quantities & 2 no. access doors to ground floor

Rev	Date	By	Detail
-----	------	----	--------

Drawing status

S4 - Planning

Client

MMM



Project/Location
Alton Towers Resort,
Farley Lane,
Alton,
Stoke On Trent,
ST10 4DB

Drawing title

Proposed Plans

Date	Drawn	Checked	Job No.
26/01/24	NJ		3291

Scale(s)

1 : 100 @A1

Drawing number

ATPO-SA-FV-ZZ-DR-A-0202

Revision

P0.3

SA

SMYTHEMAN

ARCHITECTURAL

12 High Street, Tean,
Stoke-on-Trent
ST10 4DZ

T: +44 (0)1538 722097

E: mail@smytheman.co.uk

W: www.smytheman.co.uk

