
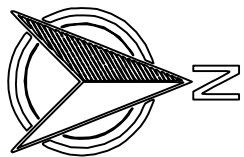


Existing Block Plan 433 Cheadle Road

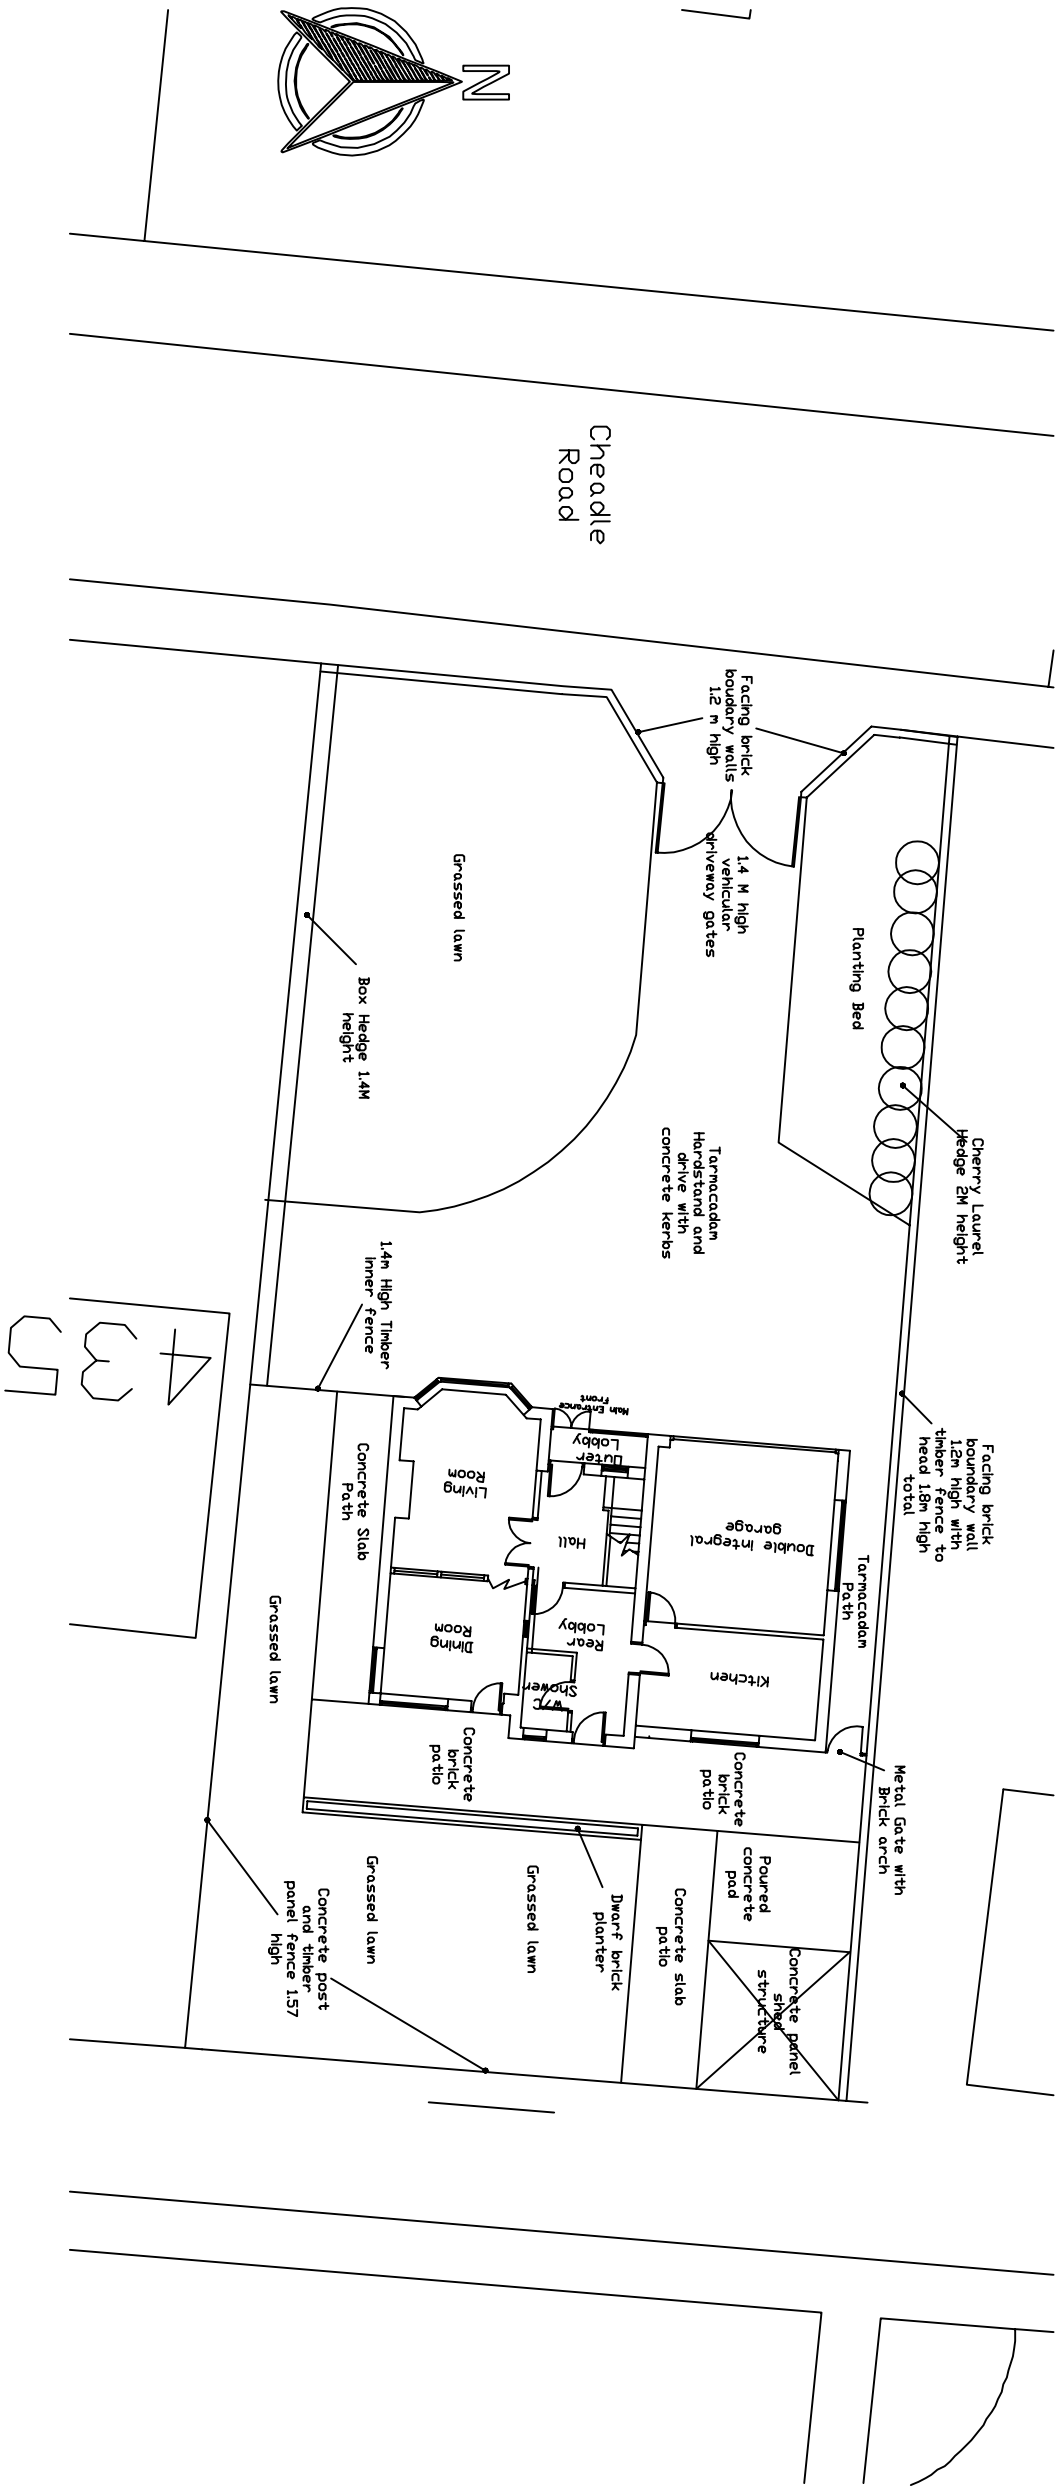

Cheadle Road

Rev	Date	Comments
Client: Orbis Education and Care		
Project Address: 433 Cheadle Road ST13 7BH		
Drawing Title: Existing Block Plan		
Scale(s): 1/200@A3	Drwn By: LAN	
Date: 20/01/2024	Revision: _	
Drawing/Sheet No. 1001/06		