


Proposed Block Plan 433 Cheadle Road

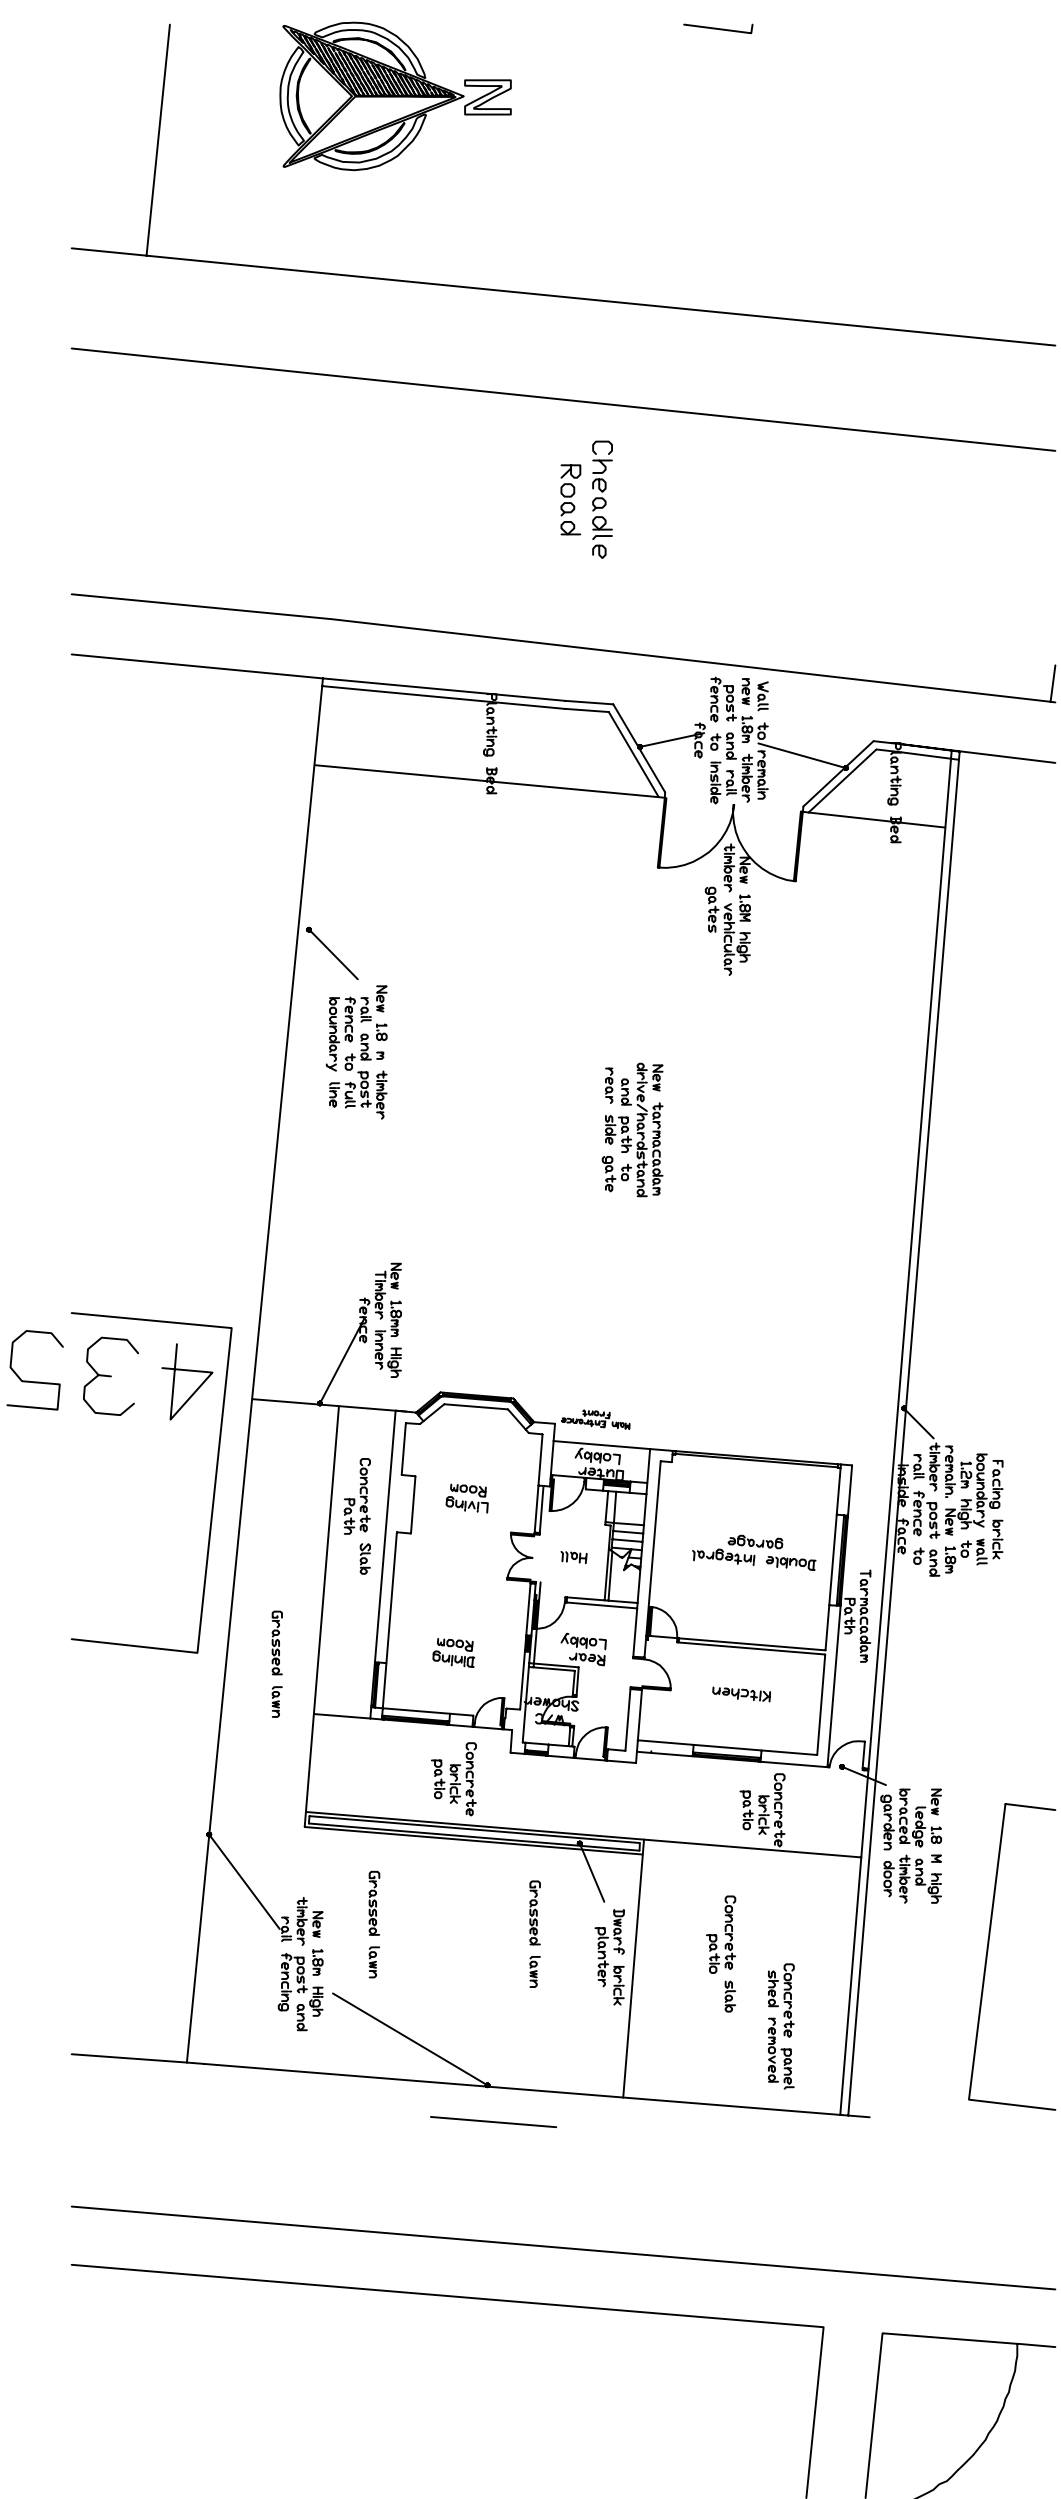

Rev	Date	Comments			
Client: Orbis Education and Care					
Project Address: 433 Cheadle Road ST13 7BH					
Drawing Title: Proposed Block Plan					
Scale(s): 1/200@A3		Drwn By: LAN			
Date: 20/01/2024		Revision: -			
Drawing/Sheet No. 1001/07					