



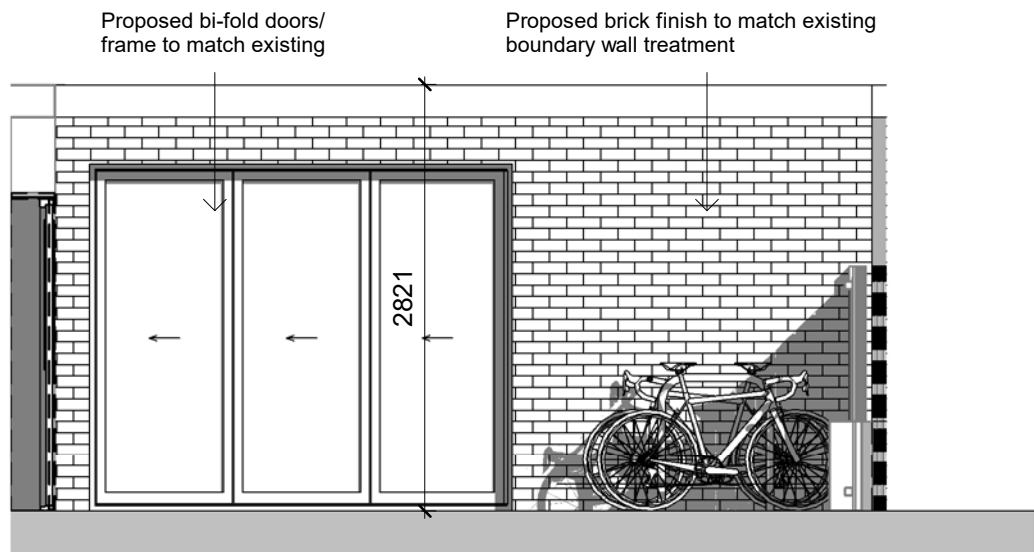

Proposed Front - Out Building
1 : 50

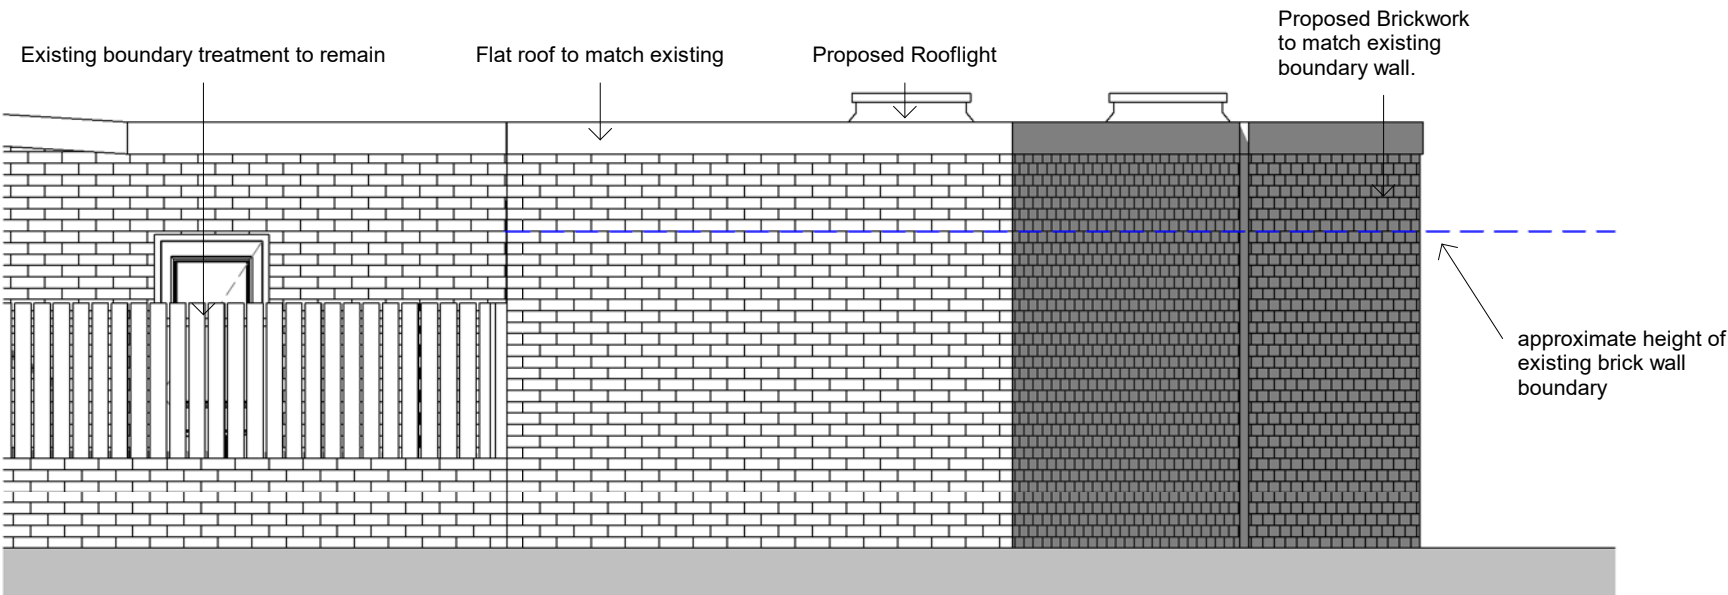

Proposed Side - Out Building
1 : 50



Work to figured dimensions only. All information should be checked by the contractor site before work. Any discrepancies should be reported to the architect or designer immediately. All rights are reserved and are not transferable. Unauthorised reproduction of this drawing are not permitted. Land registry title and ownership boundaries are produced by IONIC STUDIO using all reasonable endeavours. We cannot be held responsible for scale discrepancy of plans supplied to us.	IONIC DESIGN	<table><tr><th>No.</th><th>Description</th><th>Date</th></tr><tr><td>A</td><td>Scale bars to plans/ Planners</td><td>31/02/2024</td></tr><tr><td></td><td>Comments</td><td></td></tr><tr><td></td><td></td><td></td></tr><tr><td></td><td></td><td></td></tr></table>	No.	Description	Date	A	Scale bars to plans/ Planners	31/02/2024		Comments								PROJECT	CLIENT		
		No.	Description	Date																	
		A	Scale bars to plans/ Planners	31/02/2024																	
			Comments																		
2 Charles Street ST10 1ED		Mustak Mustafa																			
		Date	Project number	Scale (@ A3)																	
		31/01/2024	P029	1 : 50																	
		Drawn by	DRAWING NUMBER		REV																
		ZI	102		A																
		Checked by																			
		Checker																			