

The contractor is to check all setting out dimensions are in accordance with the project specific changes as approved by the Designing Department and to commencing construction works. Contract Specific Architectural LID as required for identification.

All building work is to conform with the 2010 Building Regulations and all subsequent revised documents and to the satisfaction of the building control officers.





Works to be completed in strict accordance with all project specific documents produced in accordance with the CDM Regulations 2015.

It remains the duty of the client and contractor to establish all legal boundaries on site.

This drawing and its contents remain the copyright of Epoch Architecture Ltd.

KEY

- | | |
|-----------|--|
| F.C. | Floor / Oil Height |
| C.H. | Head Height |
| D.H. | Door Head Height |
| CEC.W/MC# | Floor Ceiling Height Chamber |
| ES.W/MC# | Existing Surface Water Inspection Chamber |
| CEC.W/MC# | Existing Combined Water Inspection Chamber |
| ES.W/MH# | Existing Surface Water Manhole |
| CEC.W/MH# | Existing Combined Water Manhole |
| (P) | Deposits Proposed |
| RWP. | Reinforced Pipe |
| S.S. | Sanitary Sewer |
| G. | Gully |
| BLG | Back Inlet Gully |
| M.I. | Movement Joint |

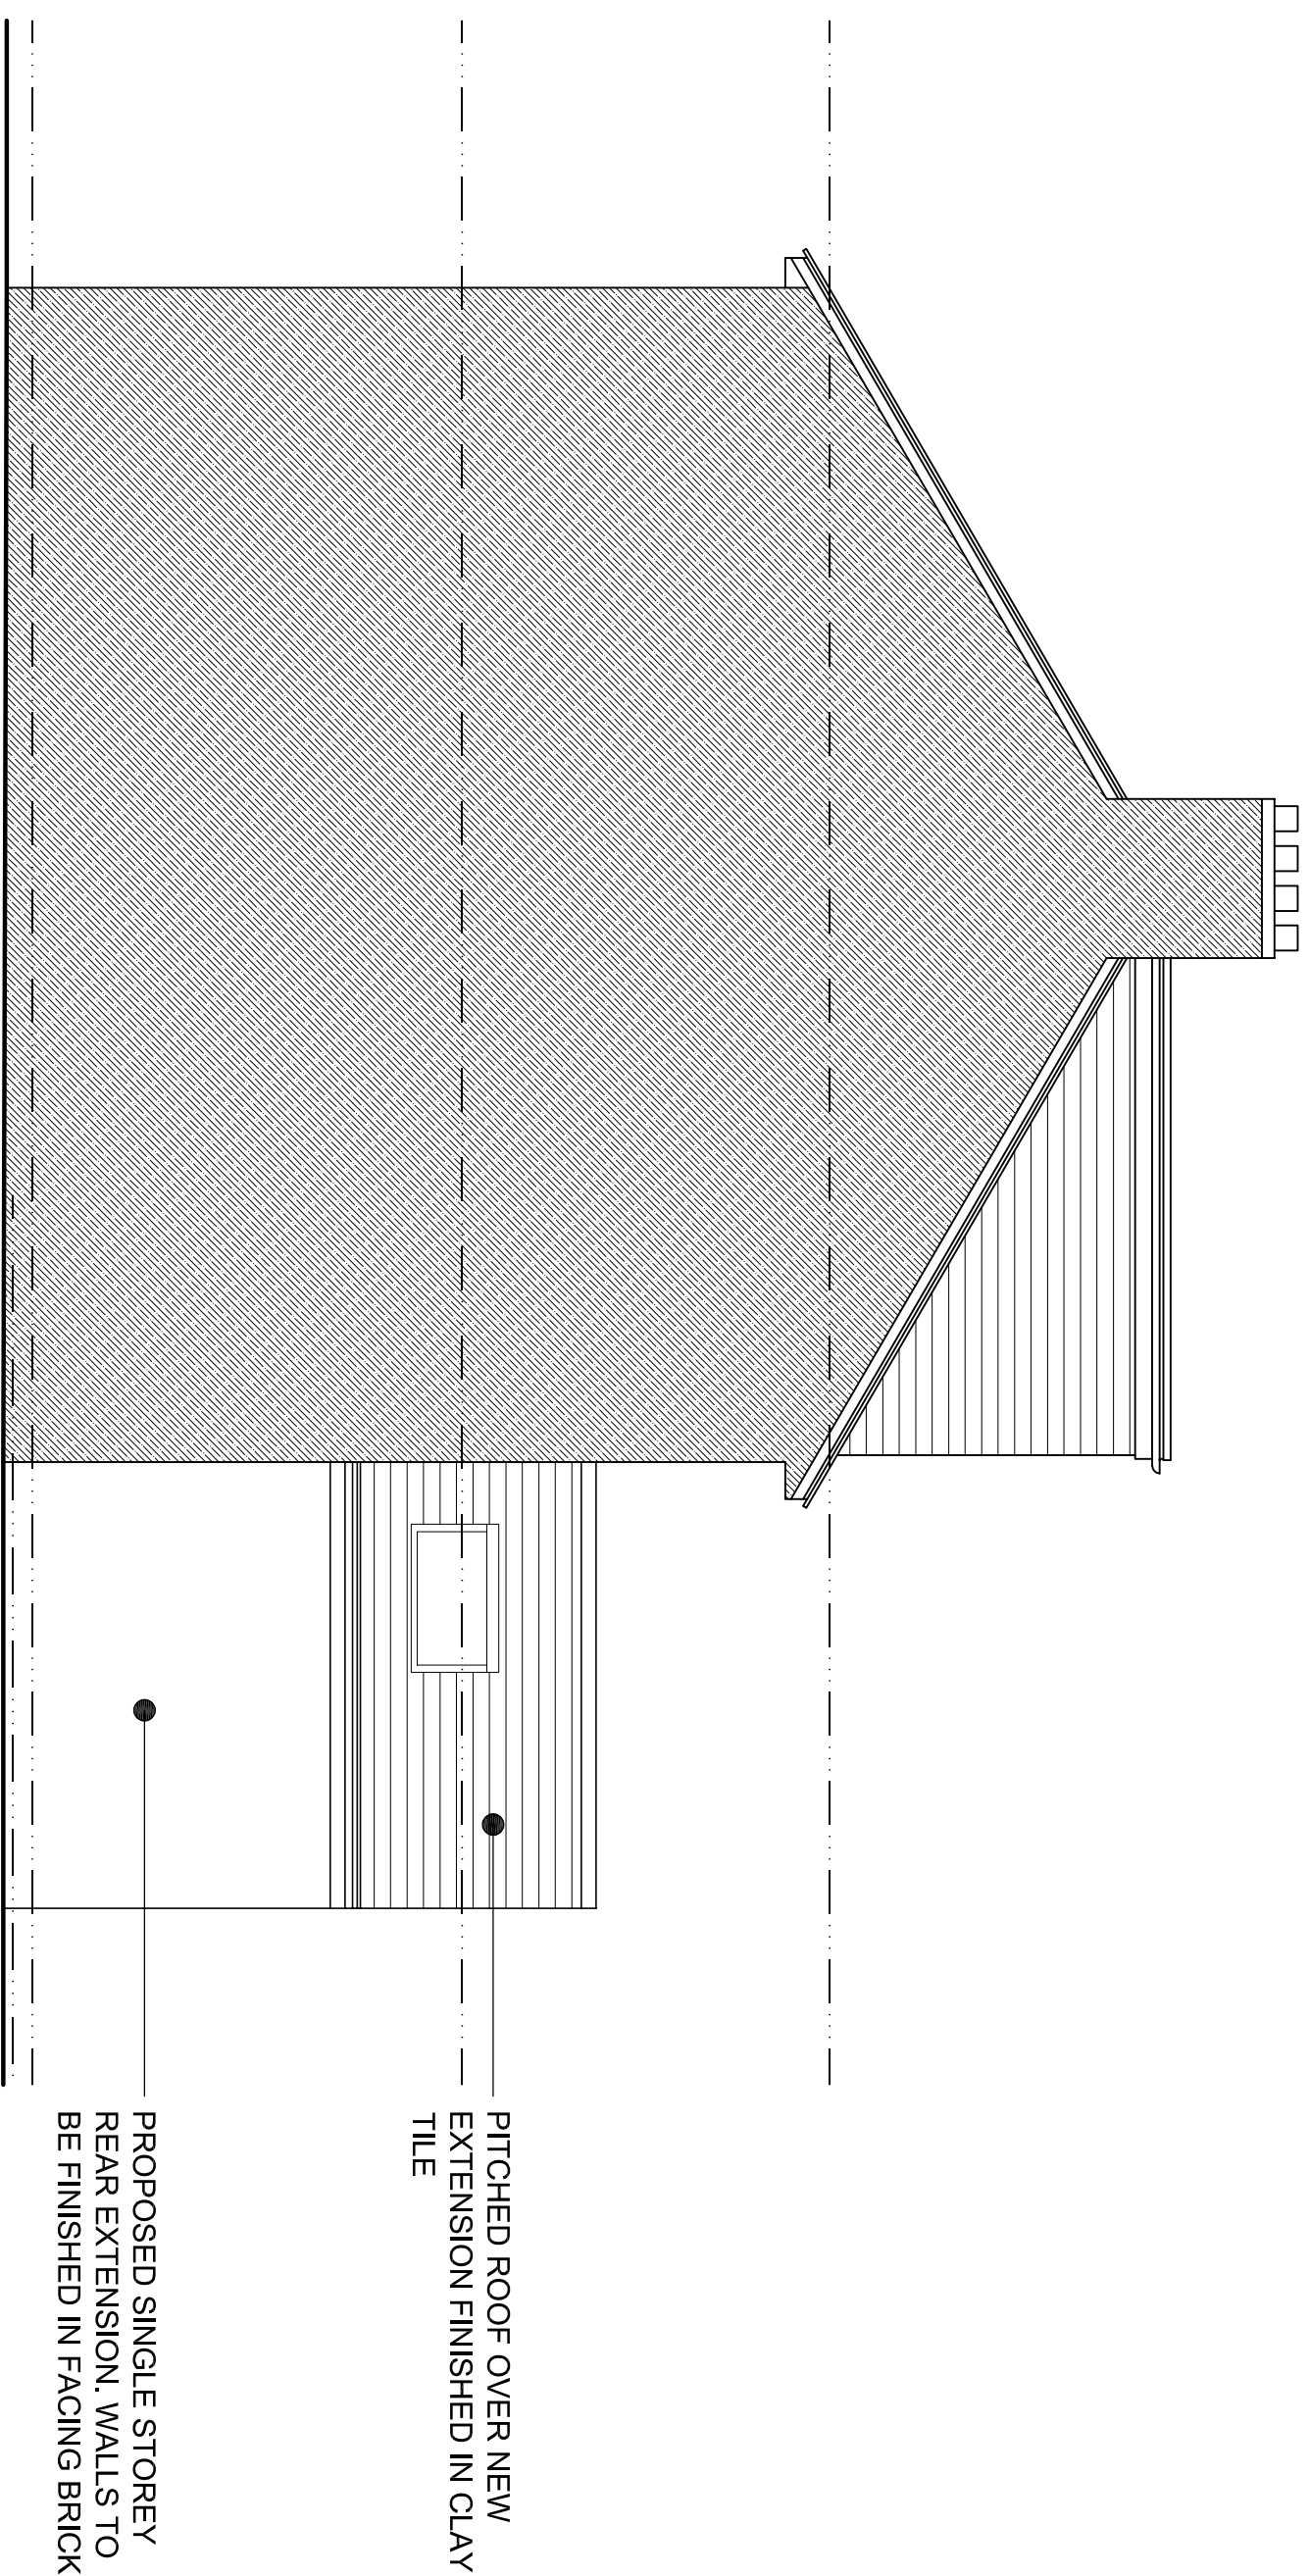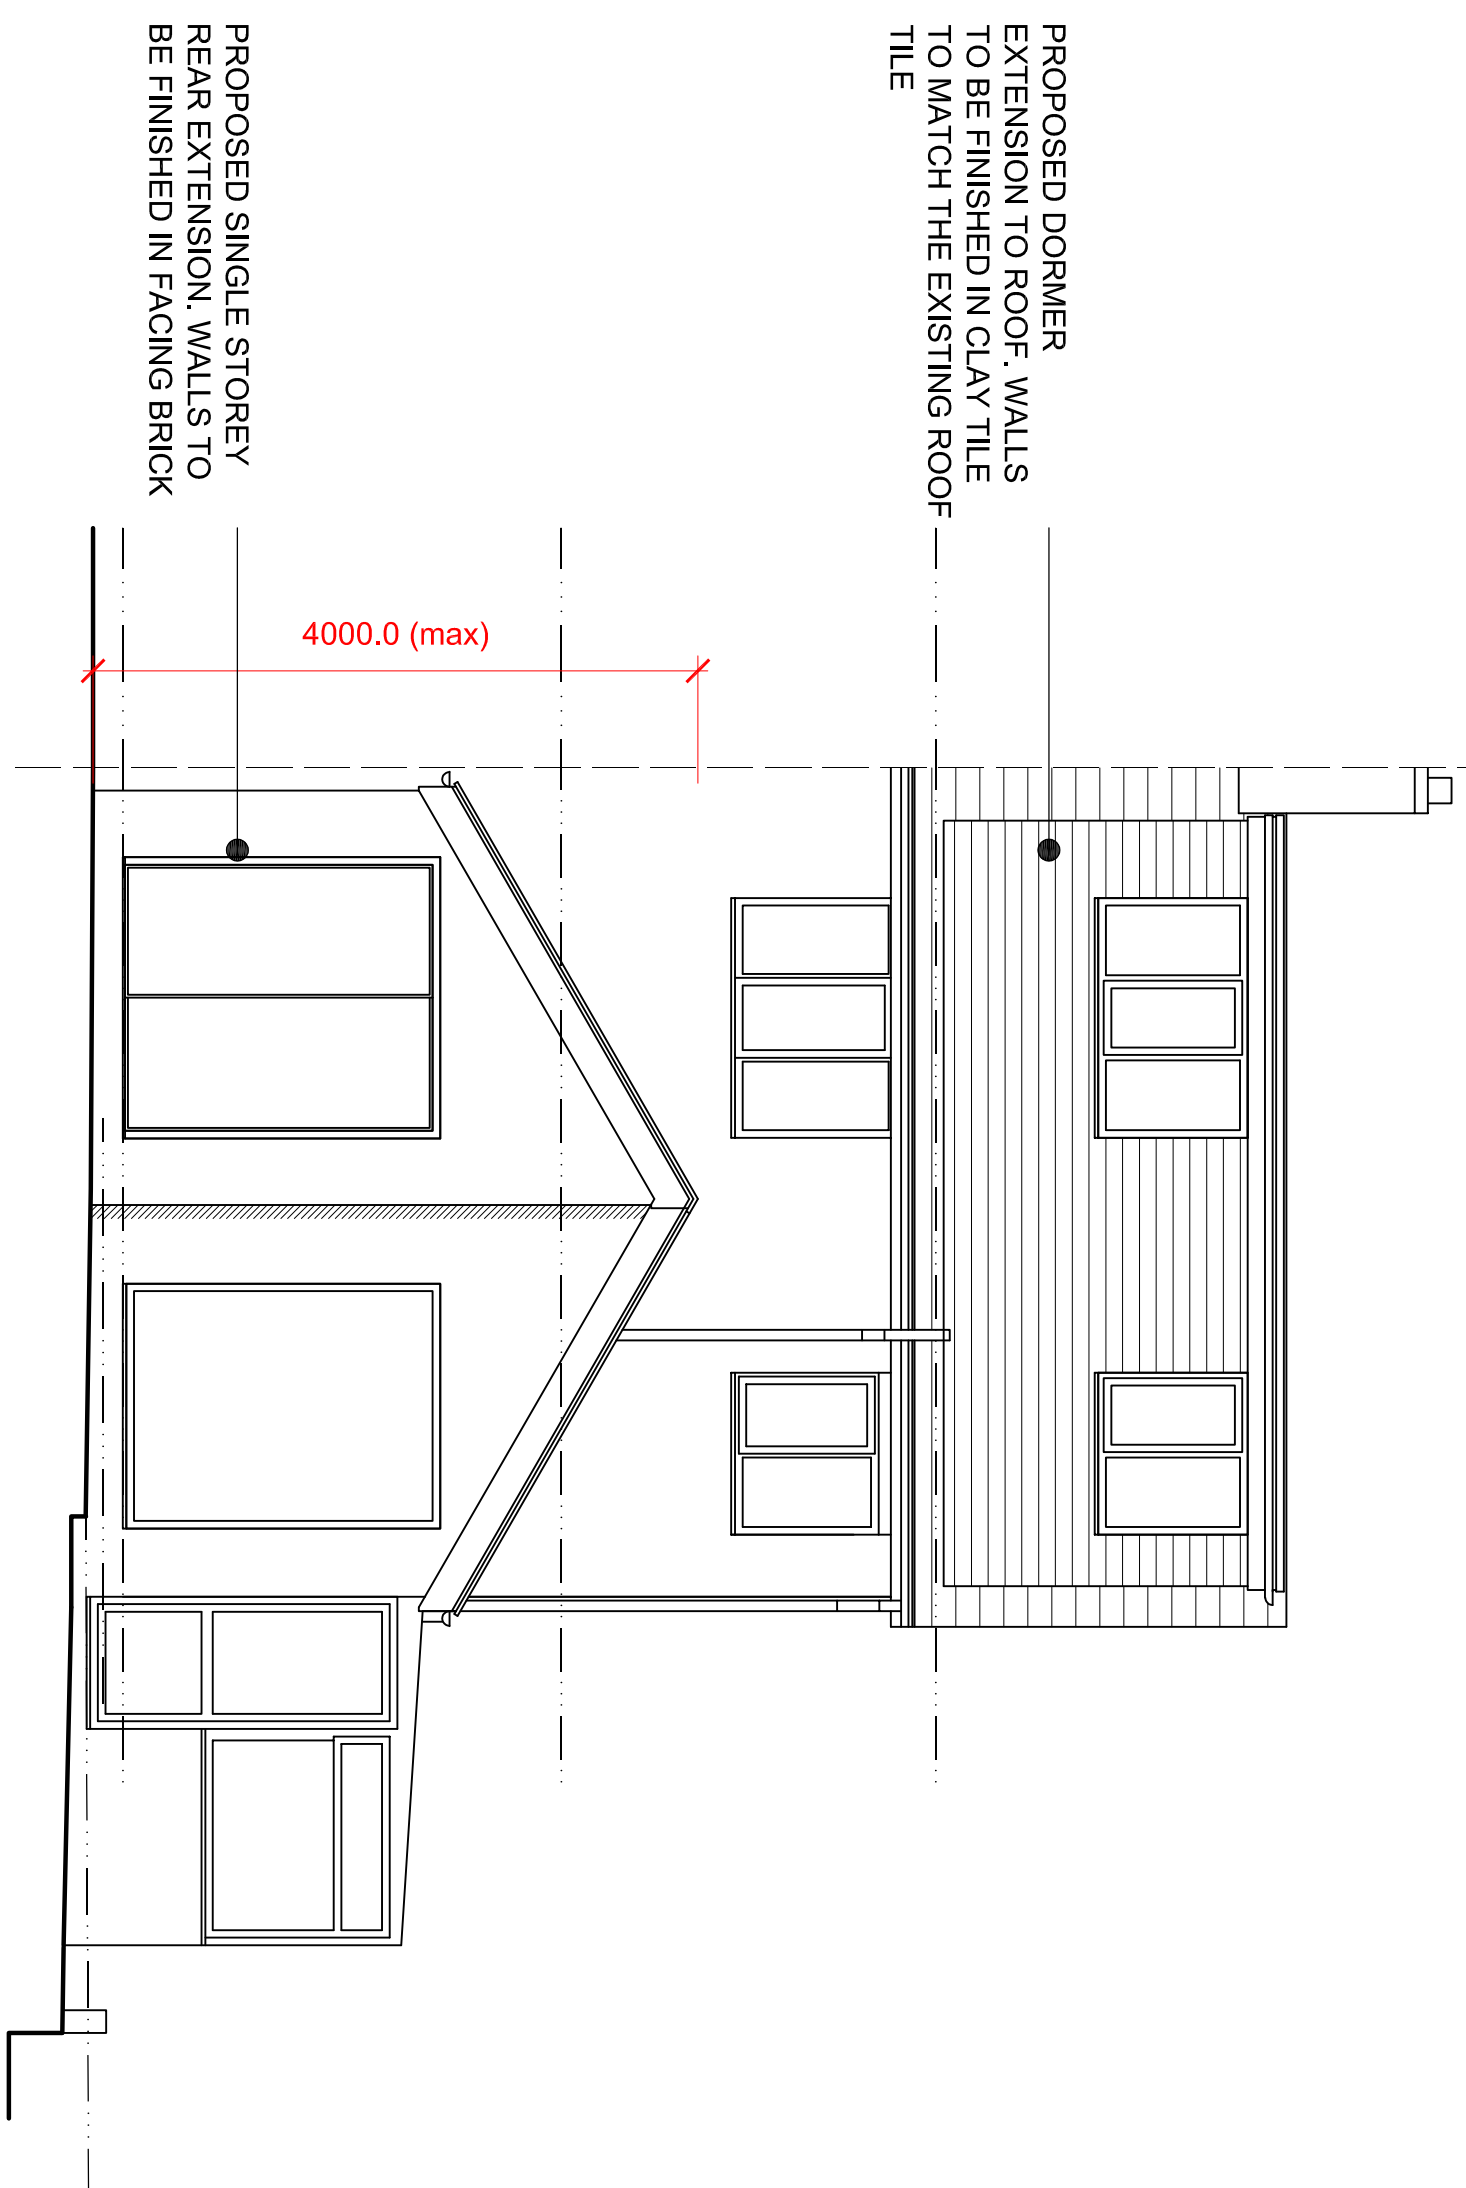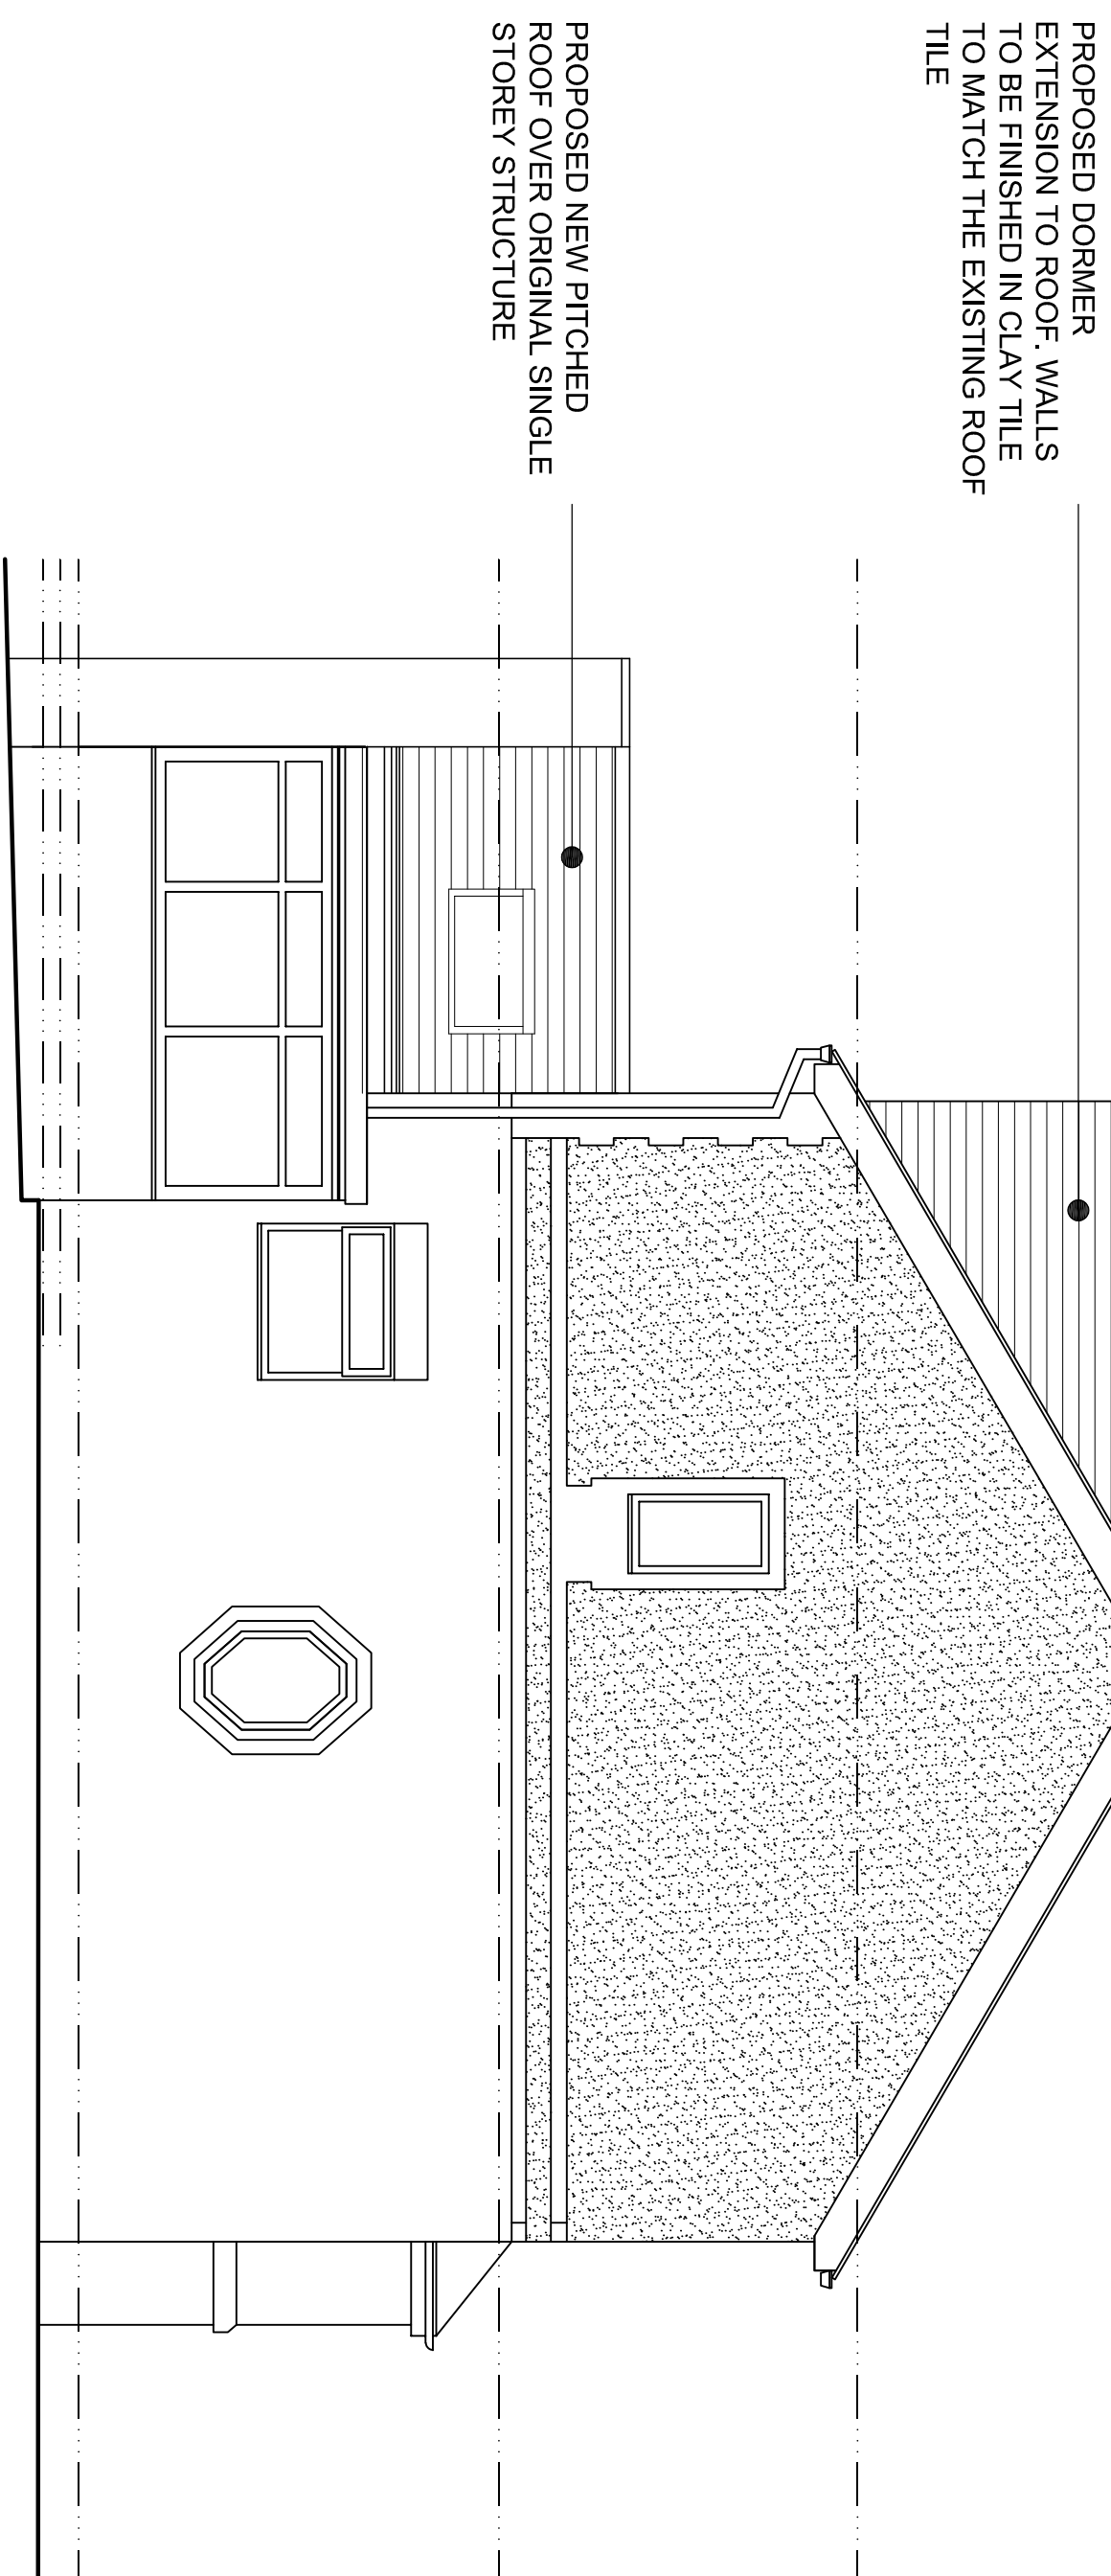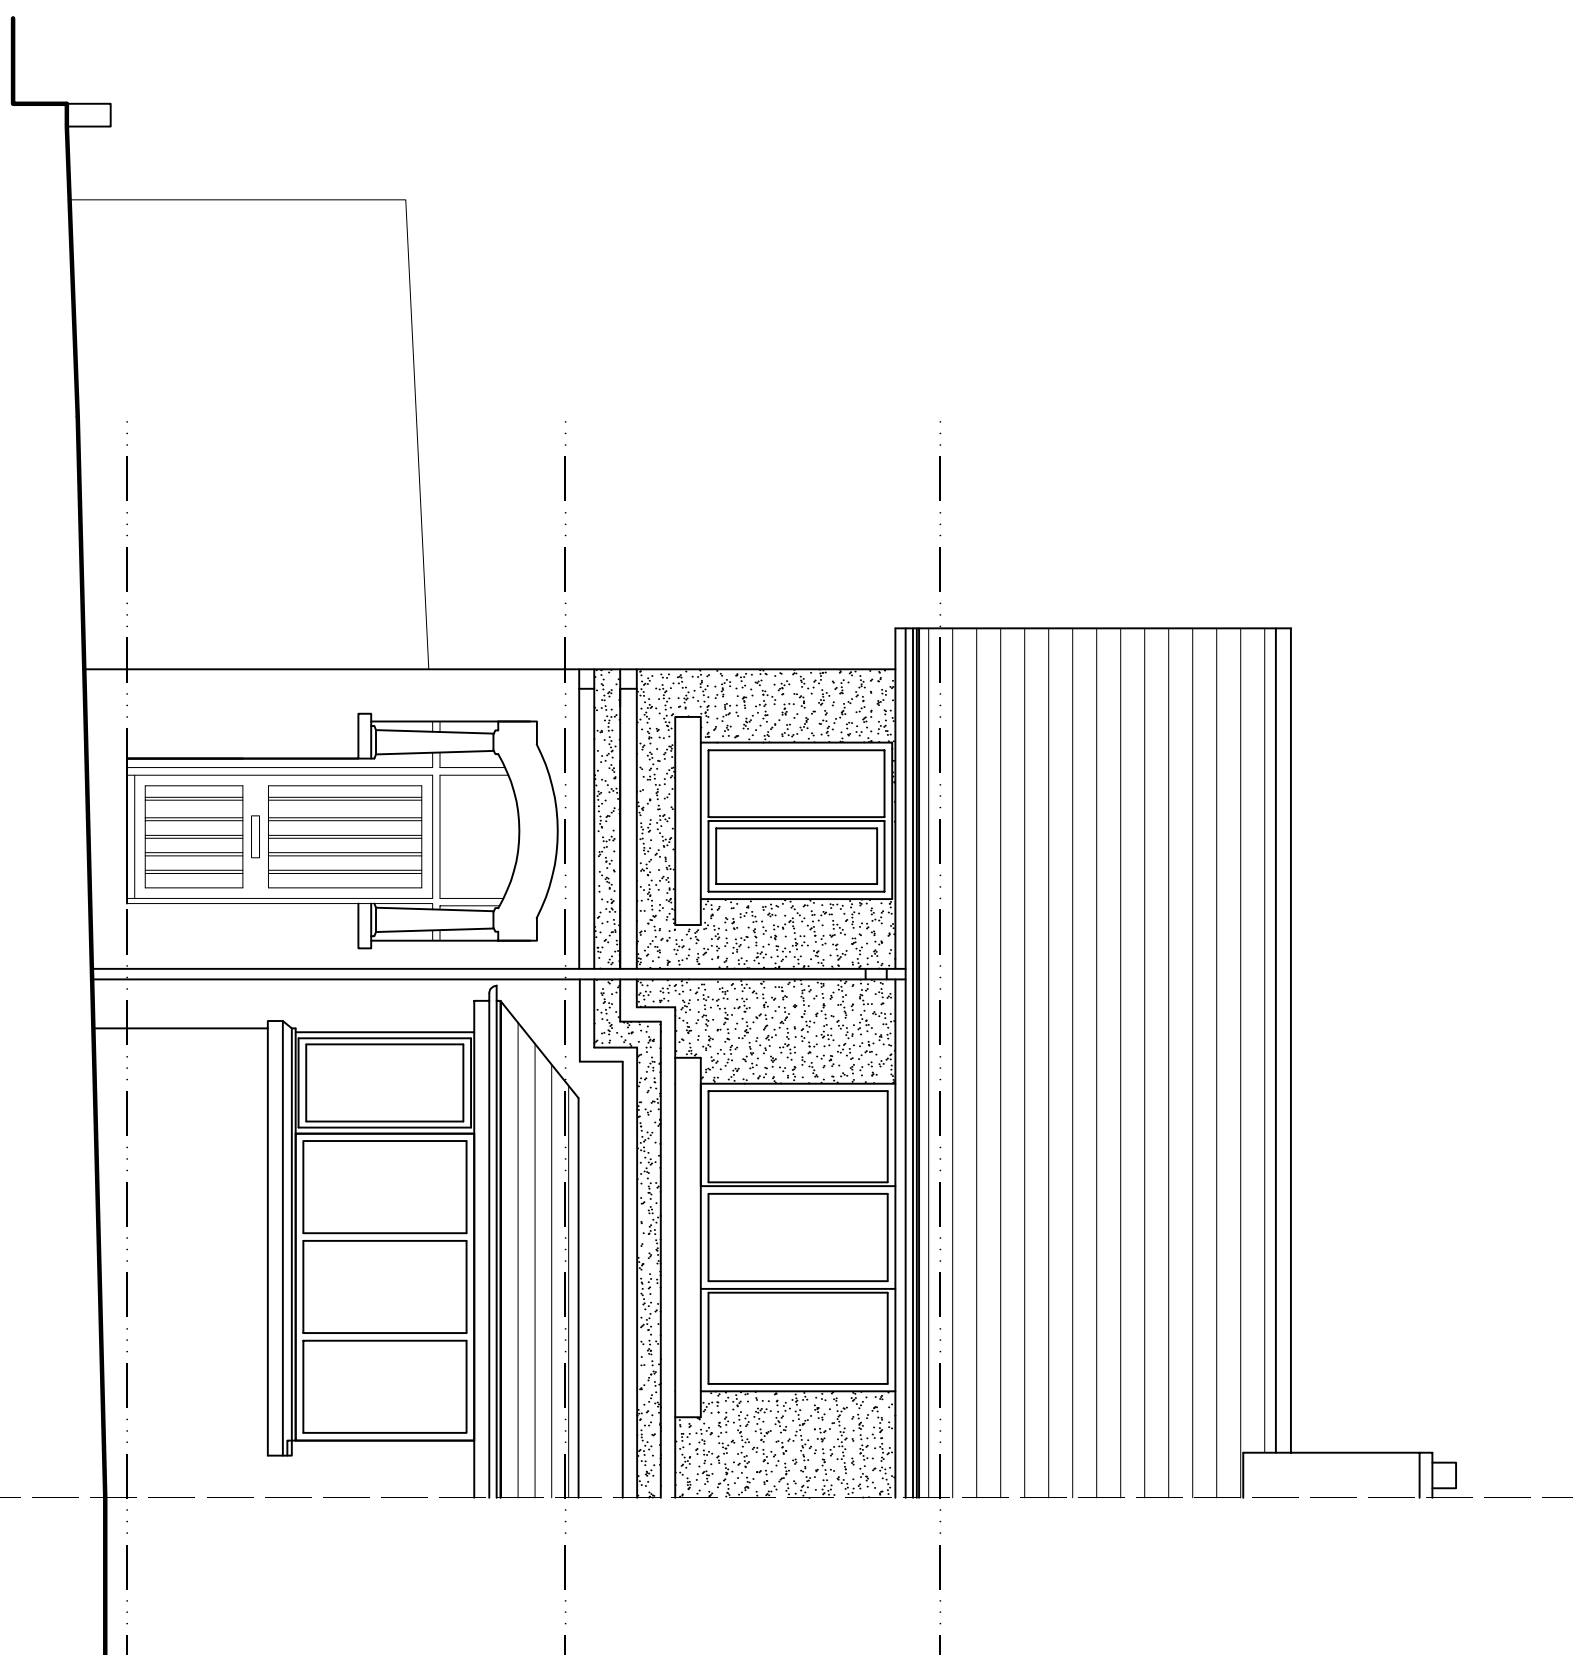

Status	Date	Drawing Title		Project	Client	Revision / Description	Date
Planning	Feasibility	Scale	1:50	Size	A1	Contract	Construction
Planning	Tender						