




Drive Side Elevation



Rear Elevation

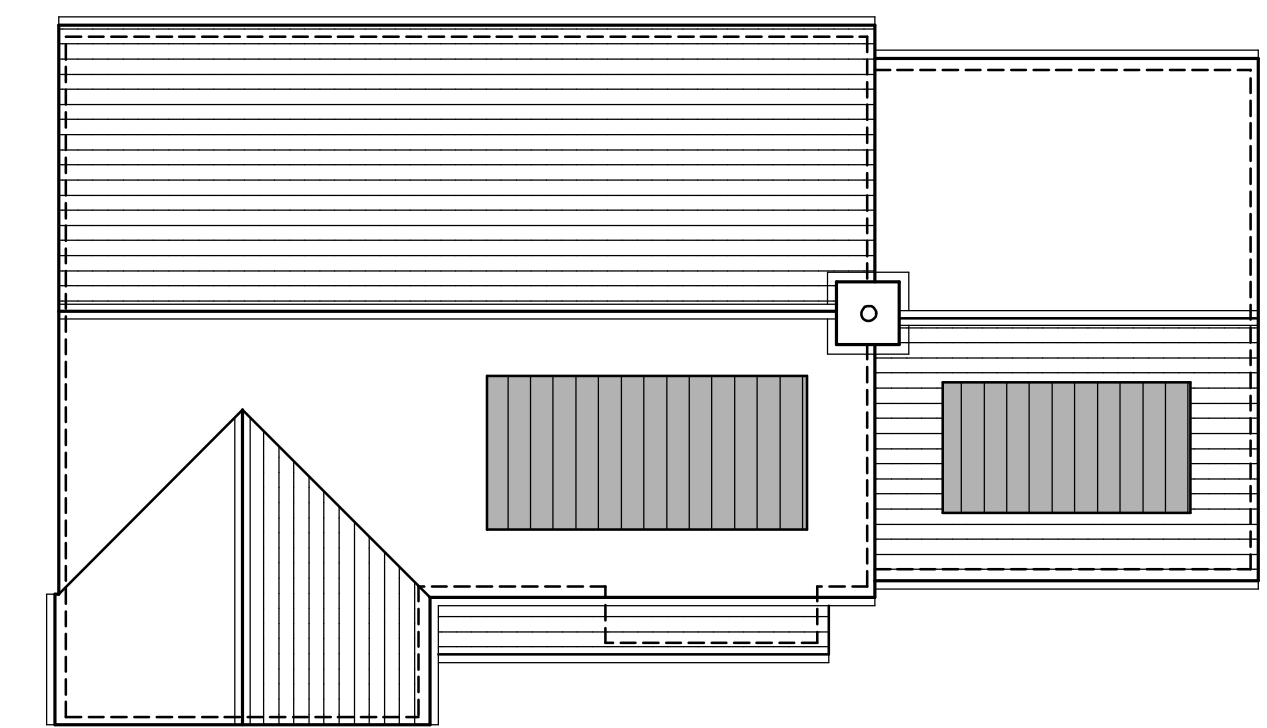


Roof Plan




Side Elevation




Side Elevation

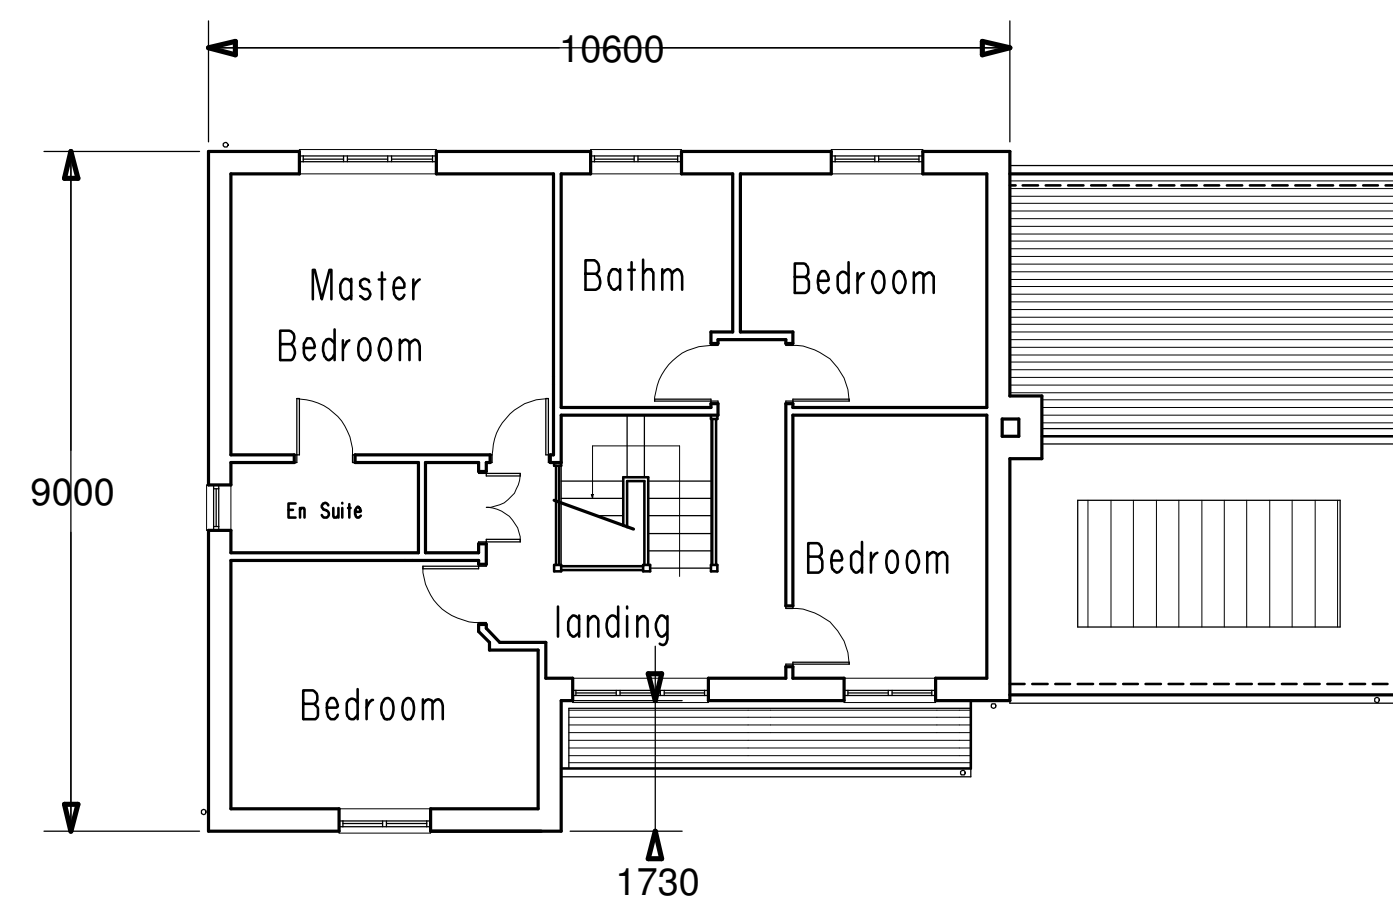

First Floor Plan

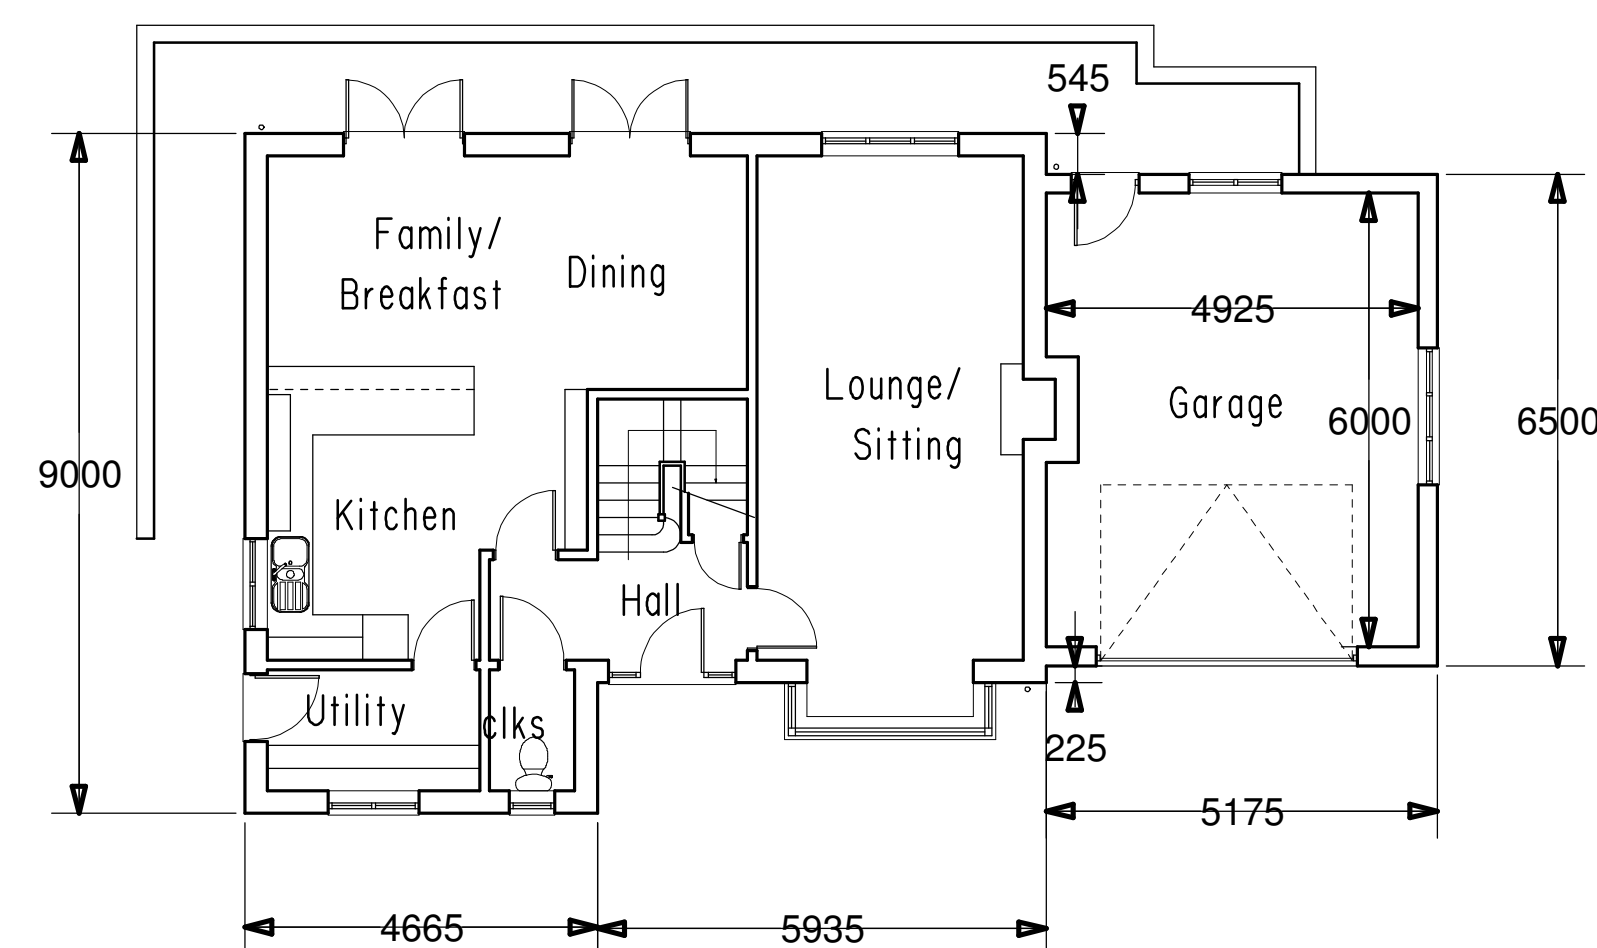

Ground Floor Plan

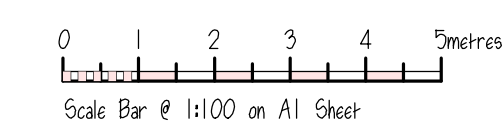

Clients are advised to clarify dimensions with the author prior to setting out and not to scale from the drawing. This drawing is copyright and should not be reproduced without the written consent of RLM ASSOCIATES.

RLM ASSOCIATES

JOB	LAND ADJ. DUART, DILHORNE ROAD.
CLIENT	Mrs. F. COLLIS.
DRAWING	SCHEMATIC HOUSE PROPOSALS - PLOT 1.
DATE	February 2024.
DRWG. No.	RLM949/5.
SCALE	1:100.
REVISION	

