



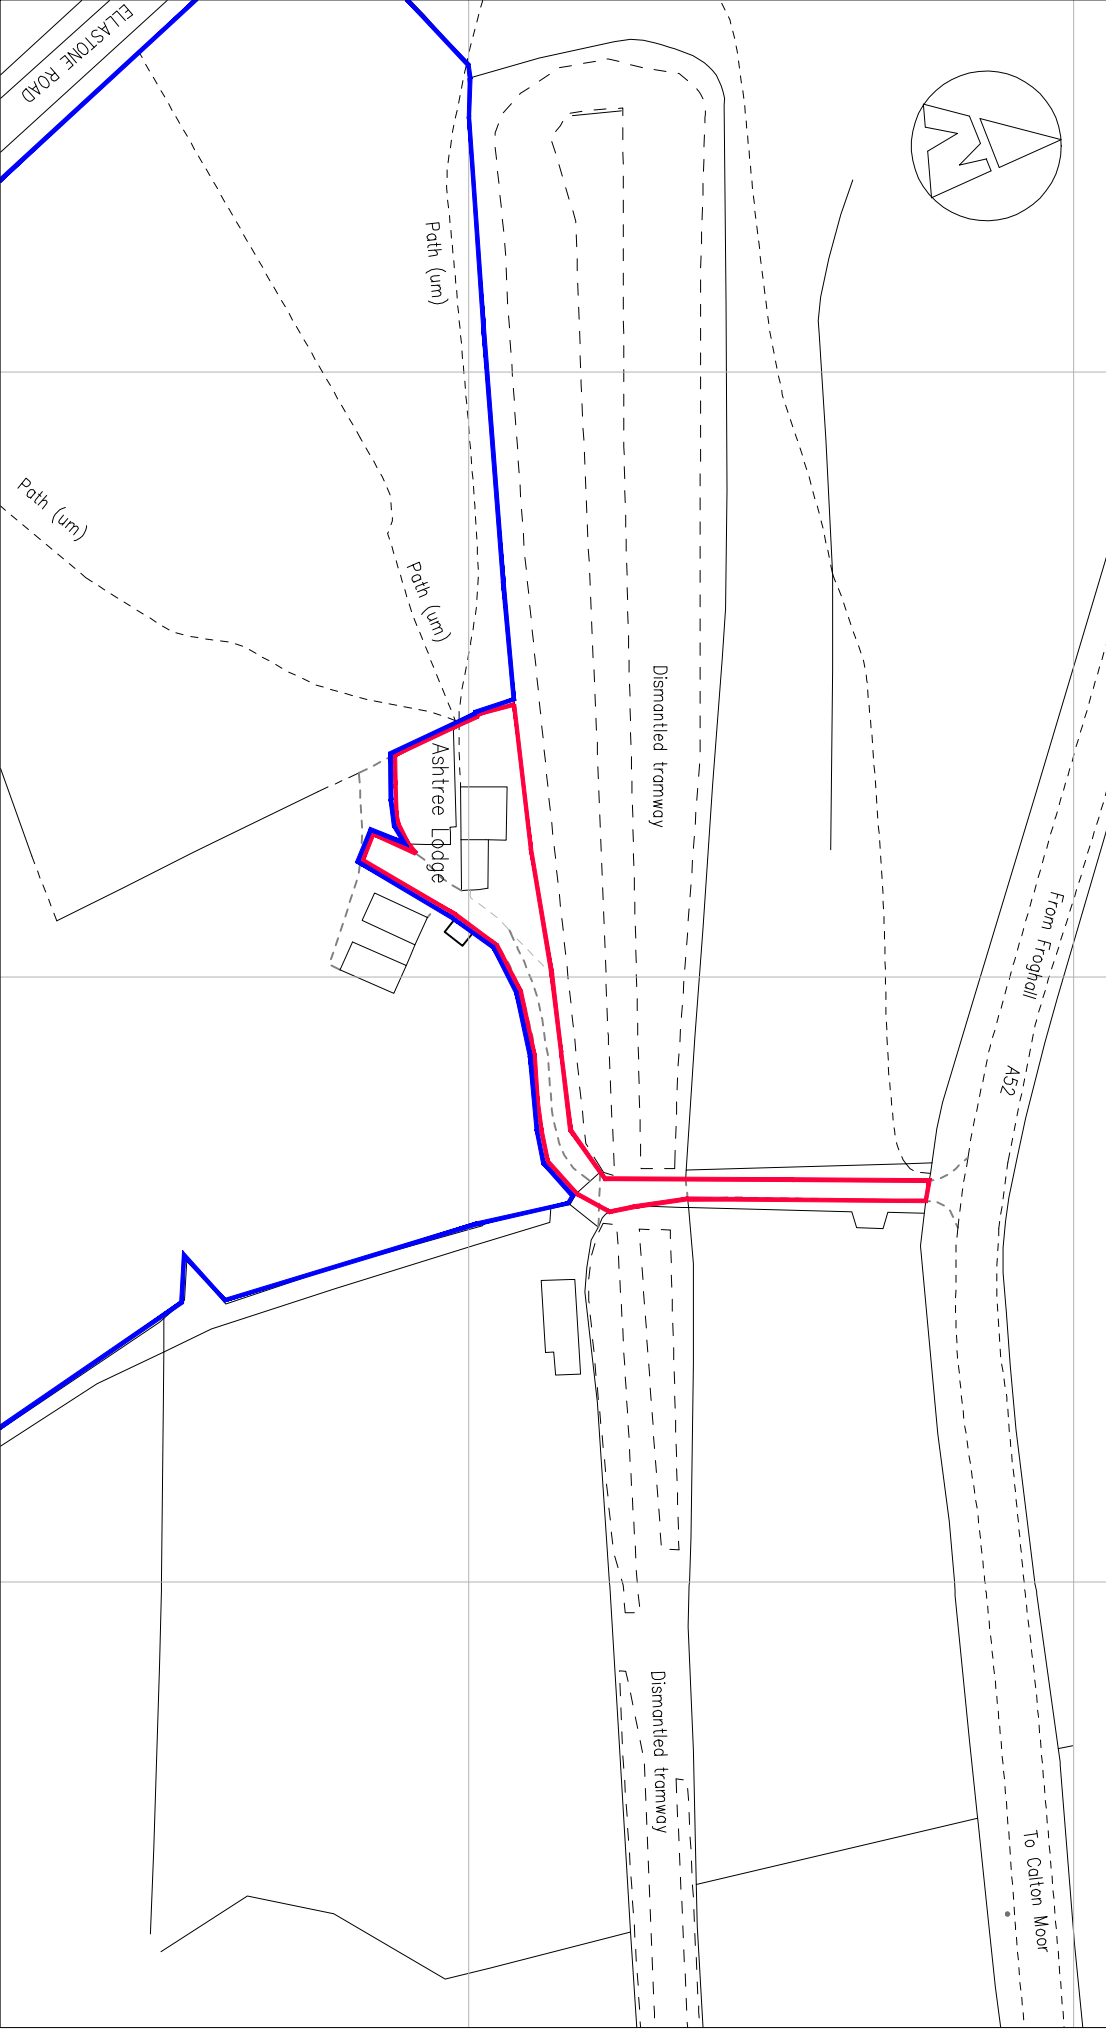

@ Crown Copyright 2023 All rights reserved. Licence number 100049235

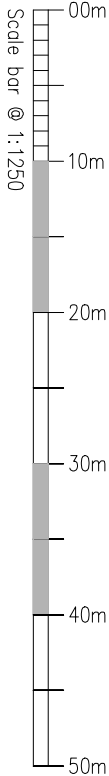

Location Plan Scale 1:1250