


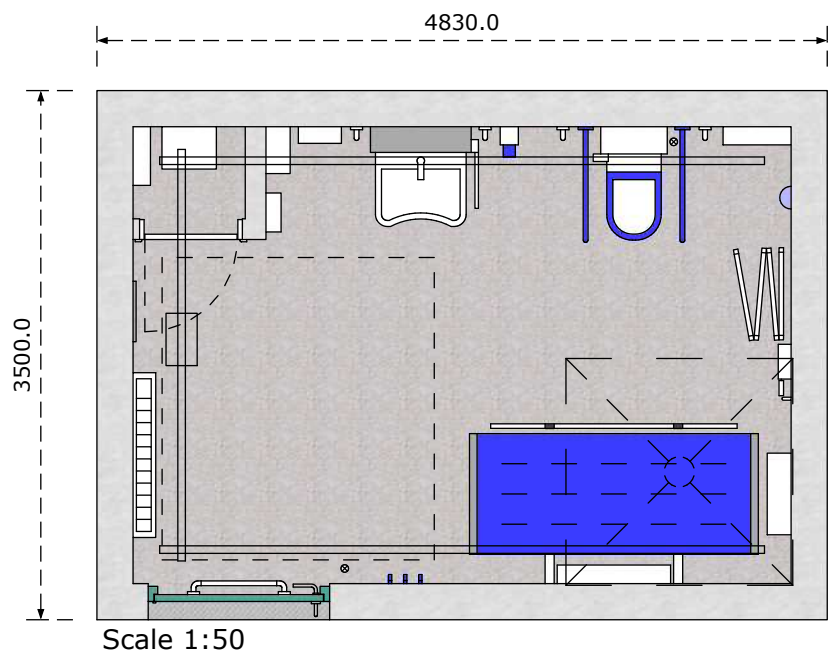
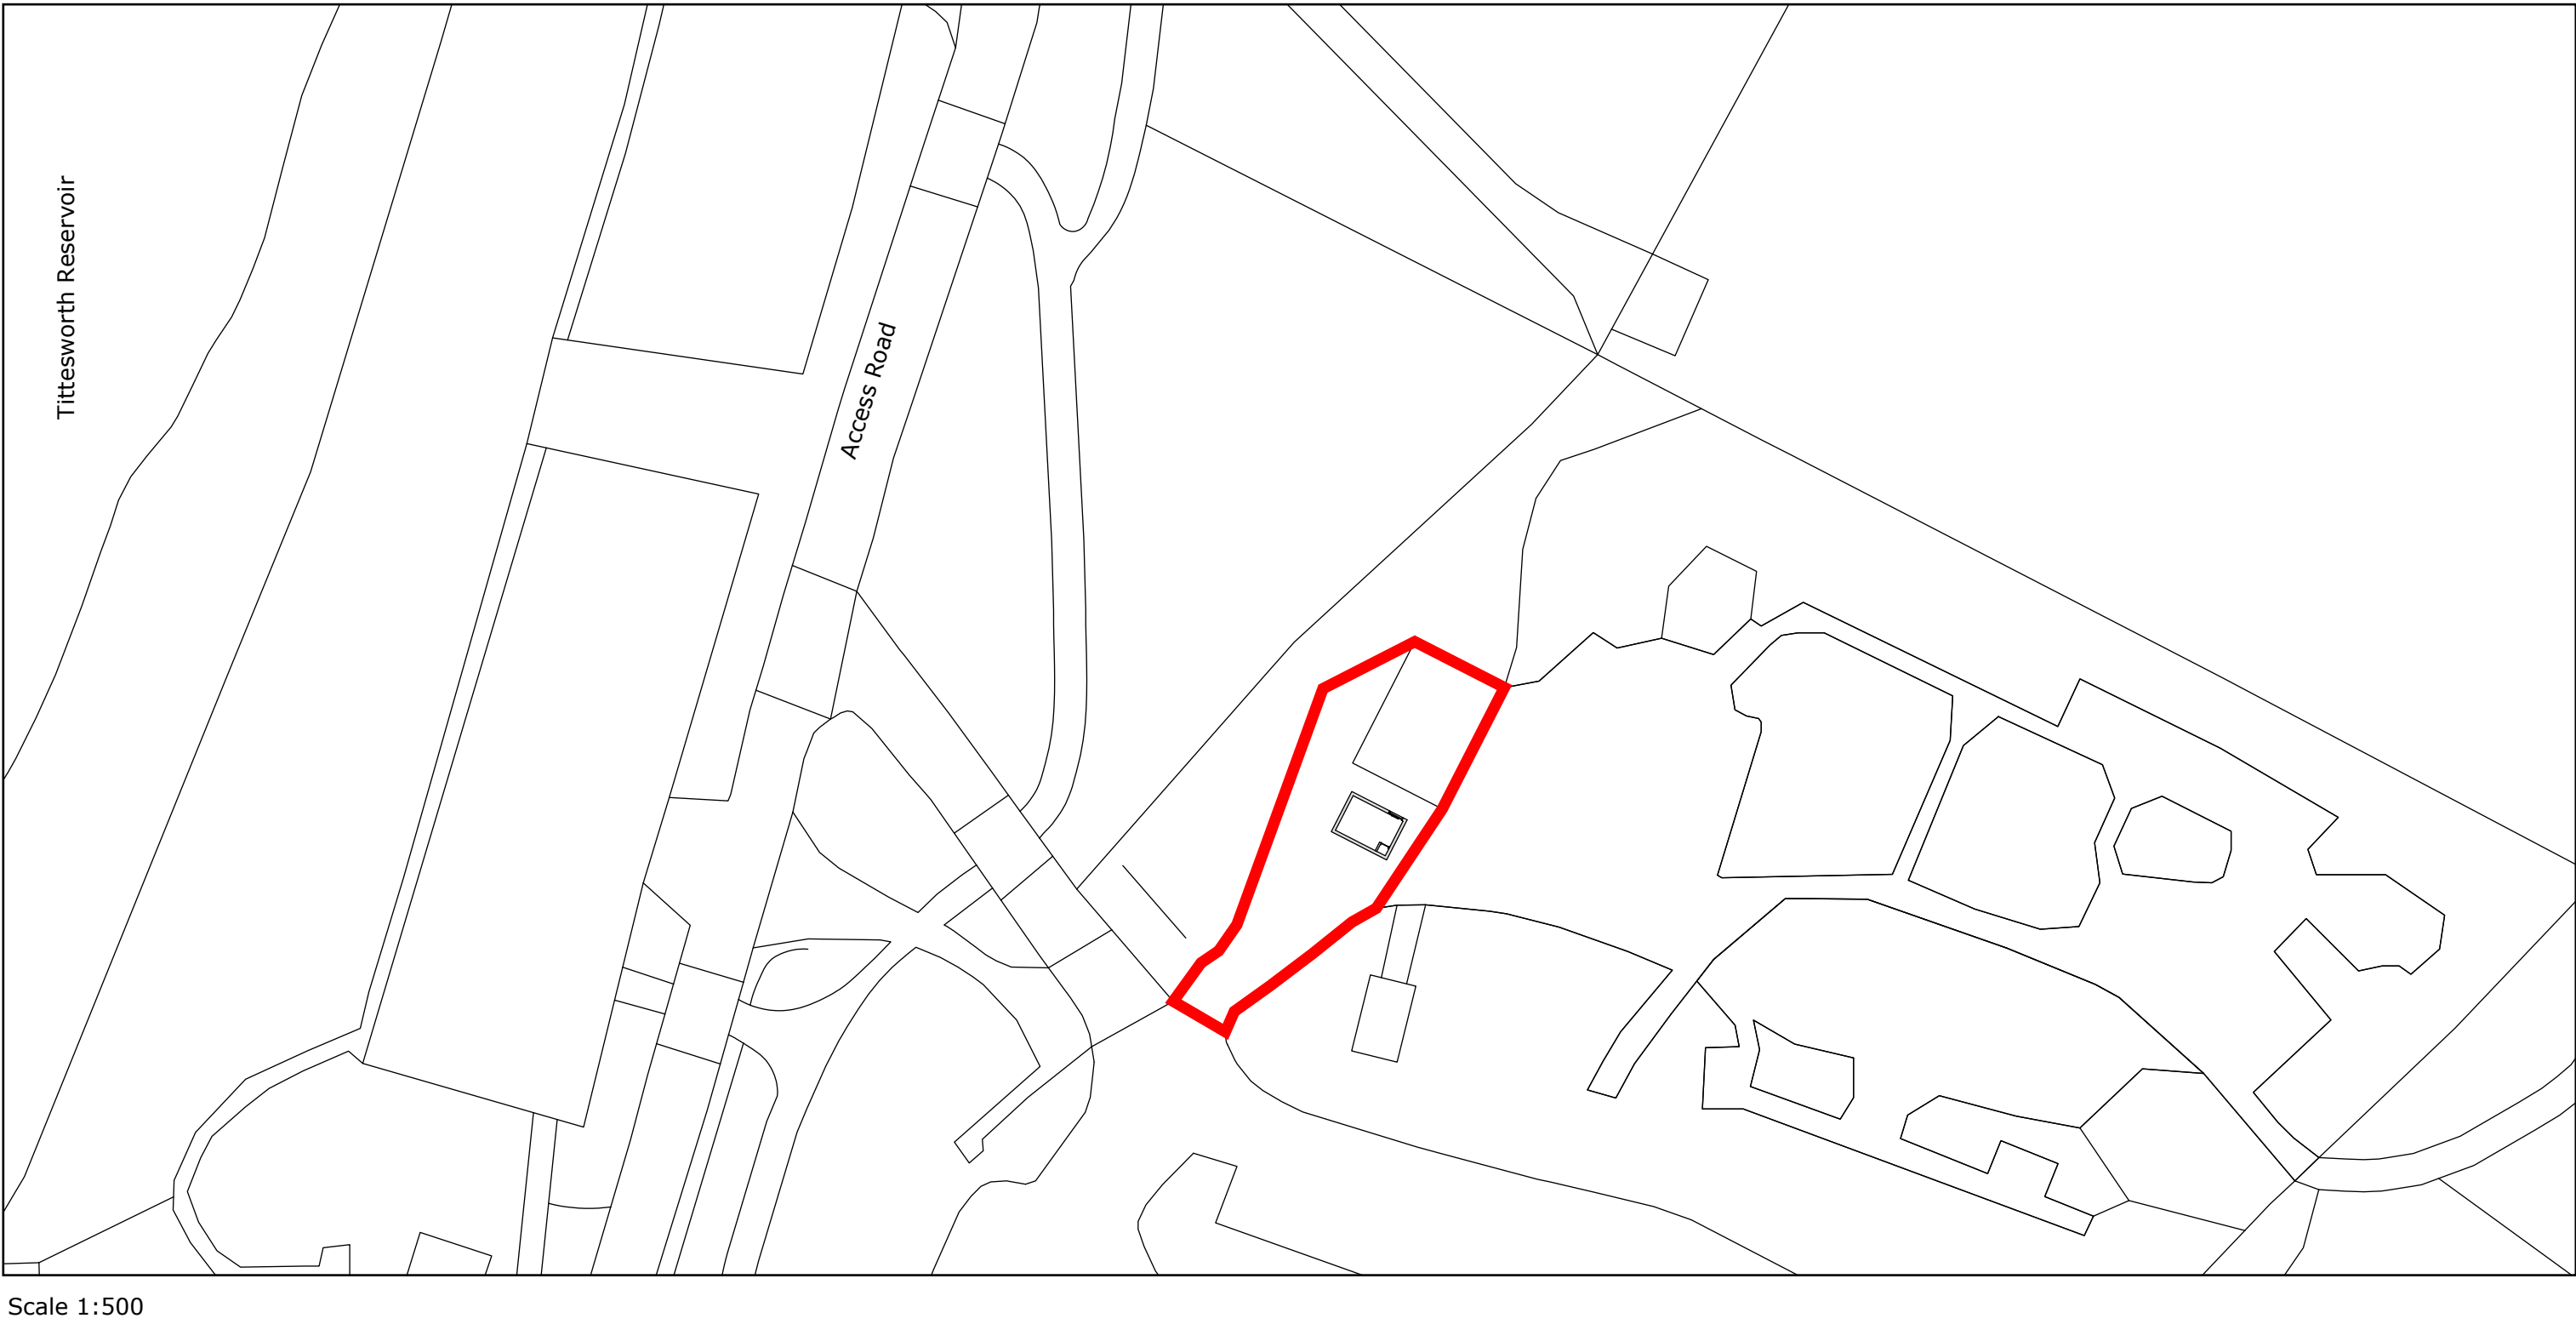
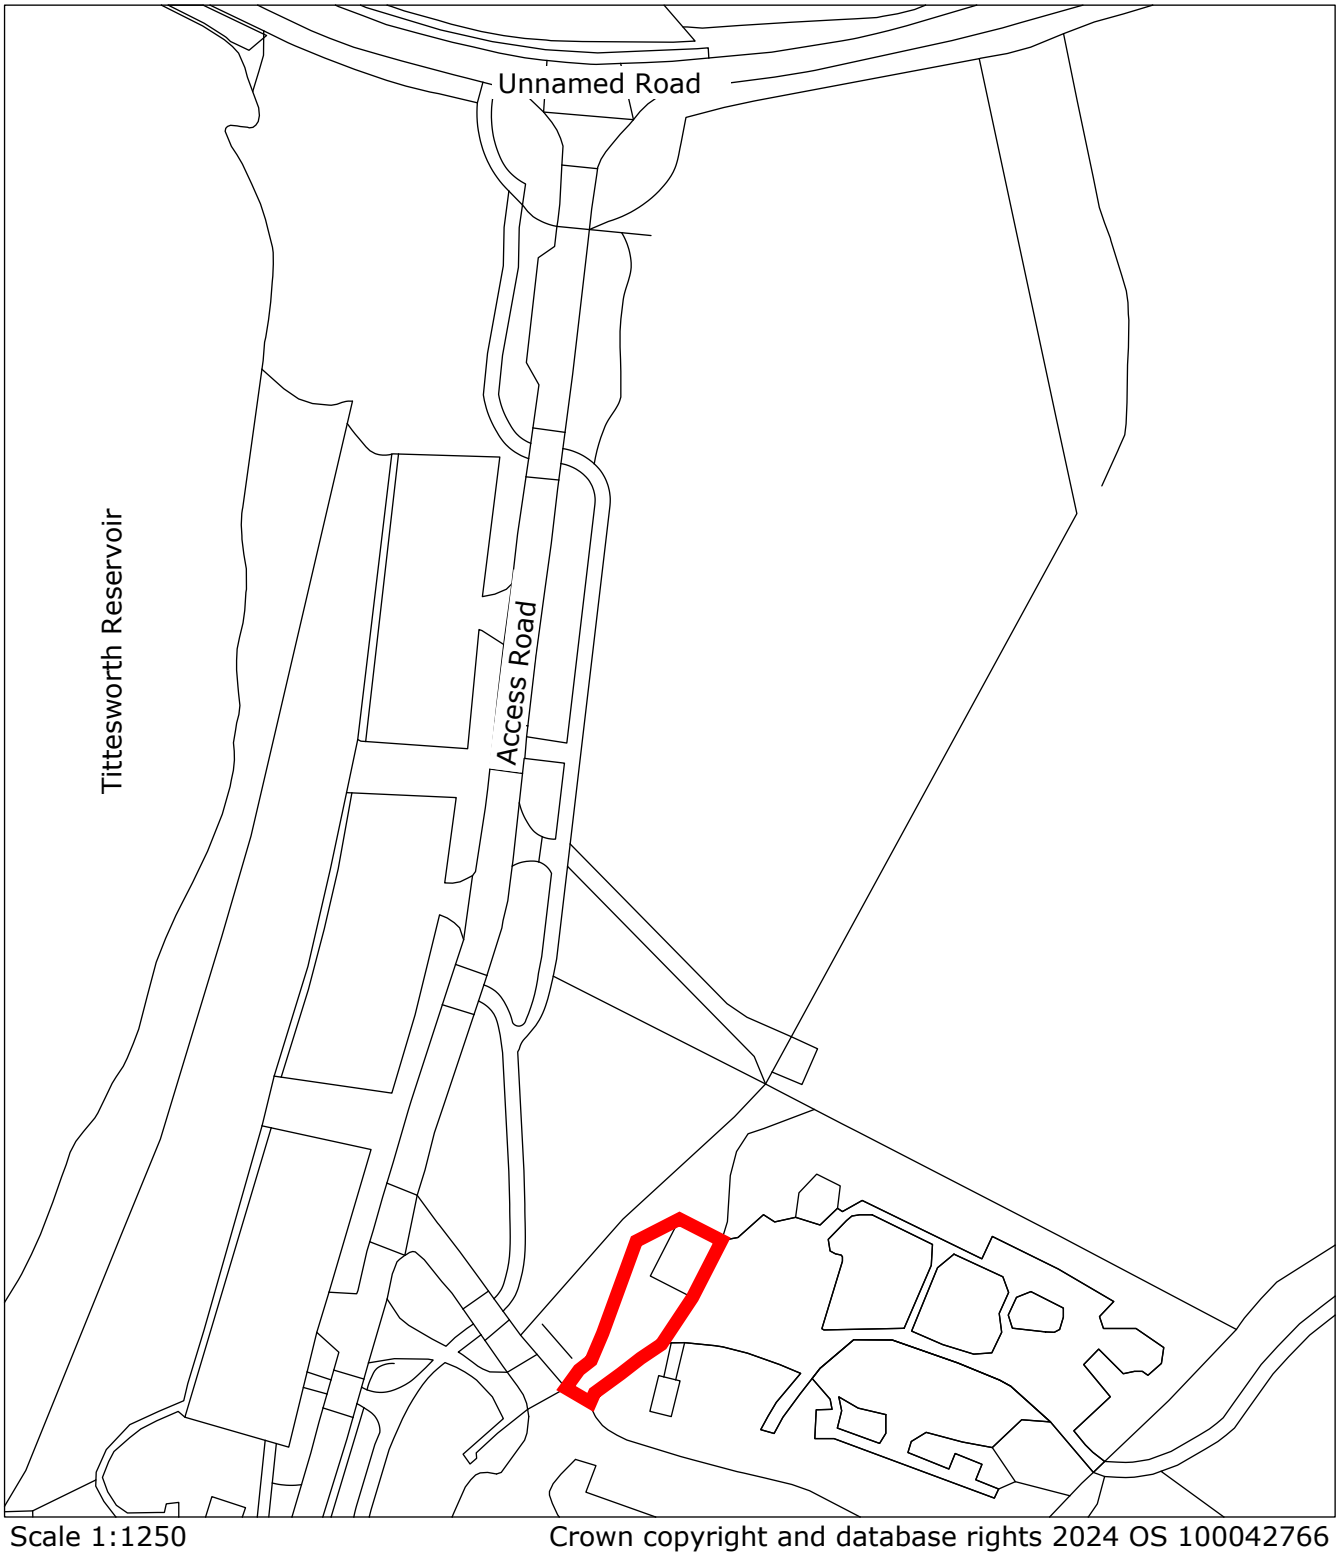
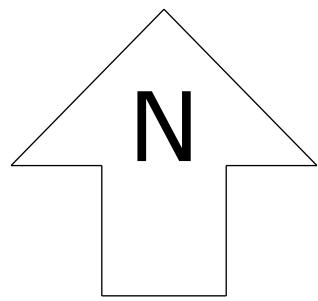


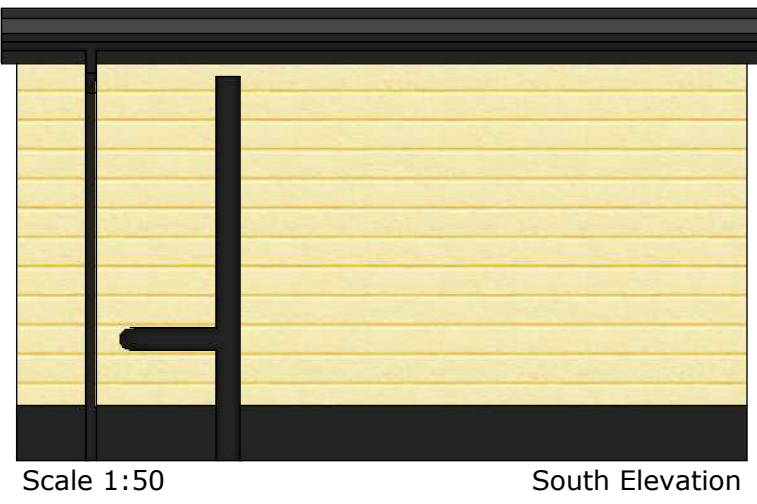

- MATERIALS**
- Roof cover: EPDM - Grey
  - Roof trims: PVCu - Black
  - Fascia: PVCu - Black
  - Soffits: PVCu - Black
  - Guttering: PVCu - Black
  - Waste pipes: PVCu - Black
  - Cladding: Cedral Lap - Vanilla White C02
  - Door: Steel - RAL 6033 Mint Turquoise
  - Base board: PVCu - Black

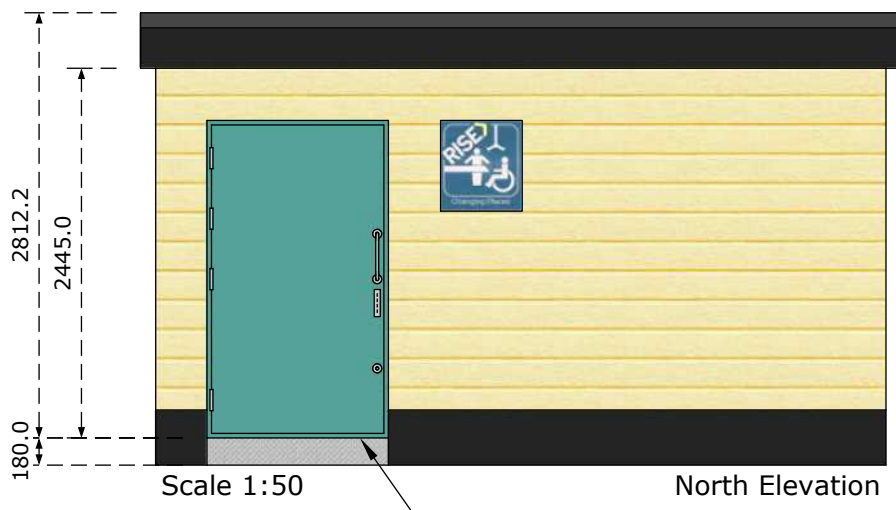

|   |                                        |   |
|---|----------------------------------------|---|
| <br>RISE Adaptations Ltd.<br>www.riseadapt.co.uk | <b>Client</b>                          | Severn Trent   |
|   | <b>Site address</b>                    | Tittesworth Water Play Area And Toilets, Meerbrook, Leek ST13 8SN   |
|   | <b>Details of project and drawings</b> | <b>Project name:</b> Changing Places Toilet<br><b>Drawing name:</b> Planning Drawings<br>number RADPT.0001 version 1<br>date 22.01.2024 revision 0<br>scale 1:50@A1 / 1:500@A1 / 1:1250@A1 |

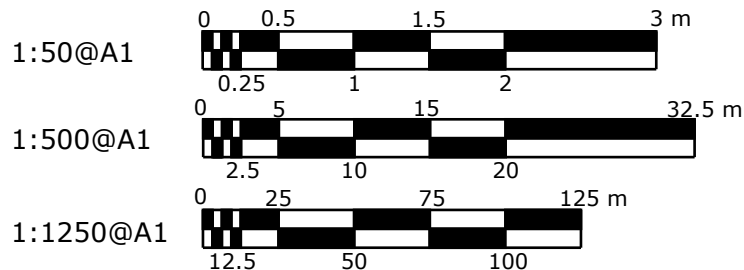

This document is © RISE Adaptations Ltd. No material may be used, distributed or reproduced in whole or in part without the prior written consent of RISE Adaptations Ltd. All rights reserved.

Verify all dimensions prior to works commencing. Immediately report any discrepancies to RISE Adaptations Ltd.

This document shall be read in conjunction with associated models, specifications, drawings, and related documents.