


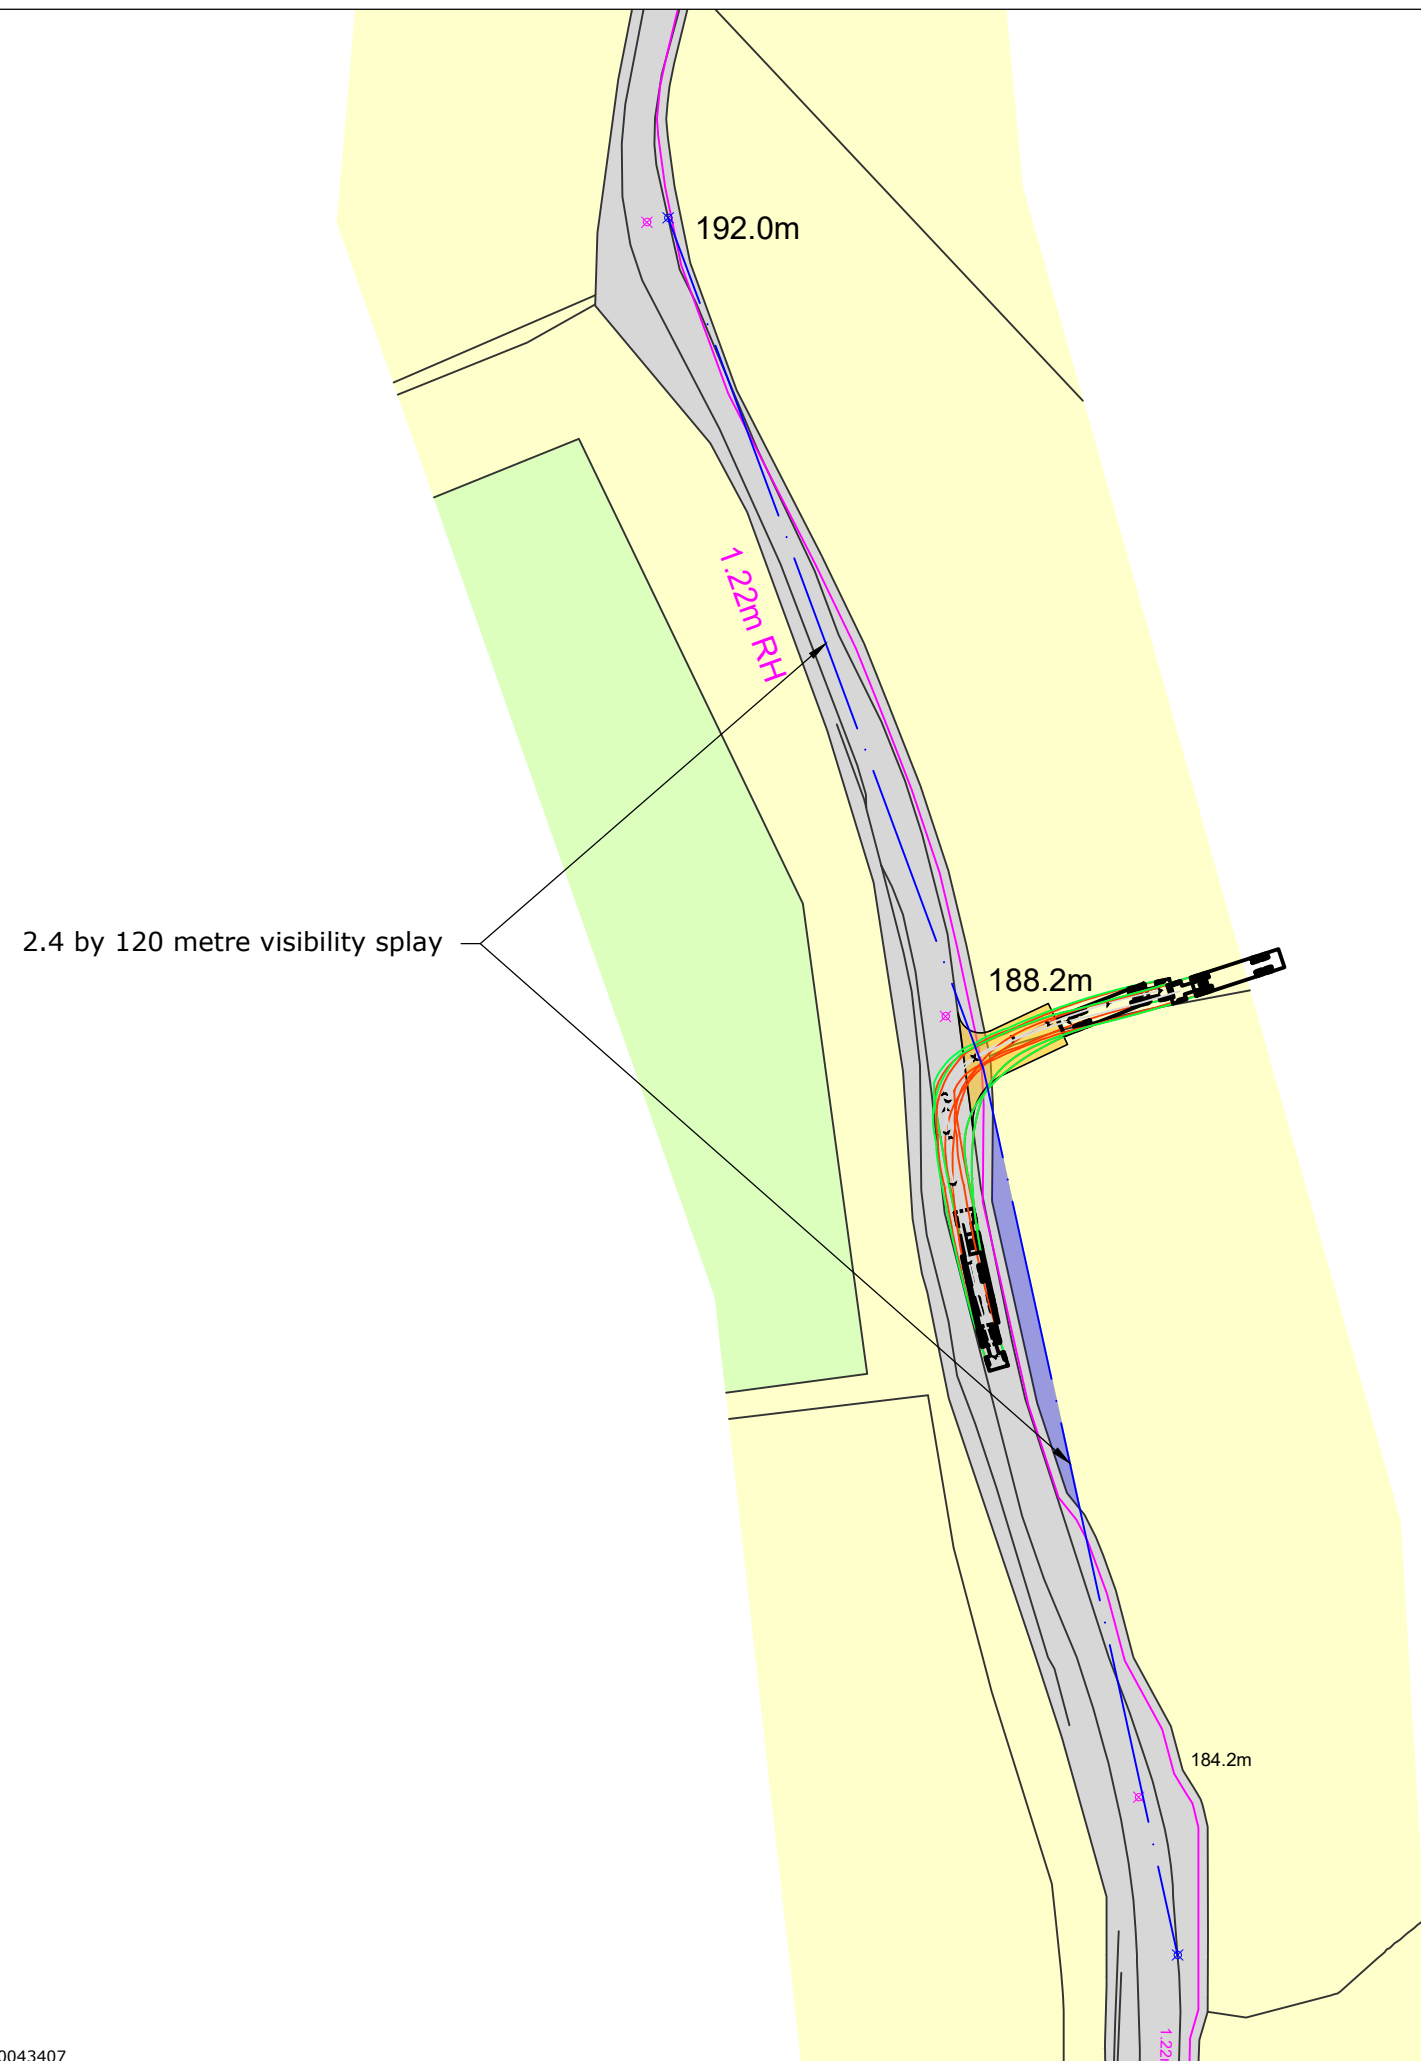

 Site Access

 Land
needed for
Visibility



9 Greyfriars, Reading, Berkshire, RG1 1NU

T: 0118 206 2930

Guildford - London - Reading
www.motion.co.uk

www.motion.co.uk

Project:

Land at Balle Green Farm

Title:

Visibility SPlay

Client:	
---------	--

Anesco Ltd.

Drawing Status:

Scale: 1:1000 (@ A3)

Date:

Drawn: AN	Checked: JNR	Approved: JNR
-----------	--------------	---------------

Drawing:	Revision:
----------	-----------

2110063 - 01