



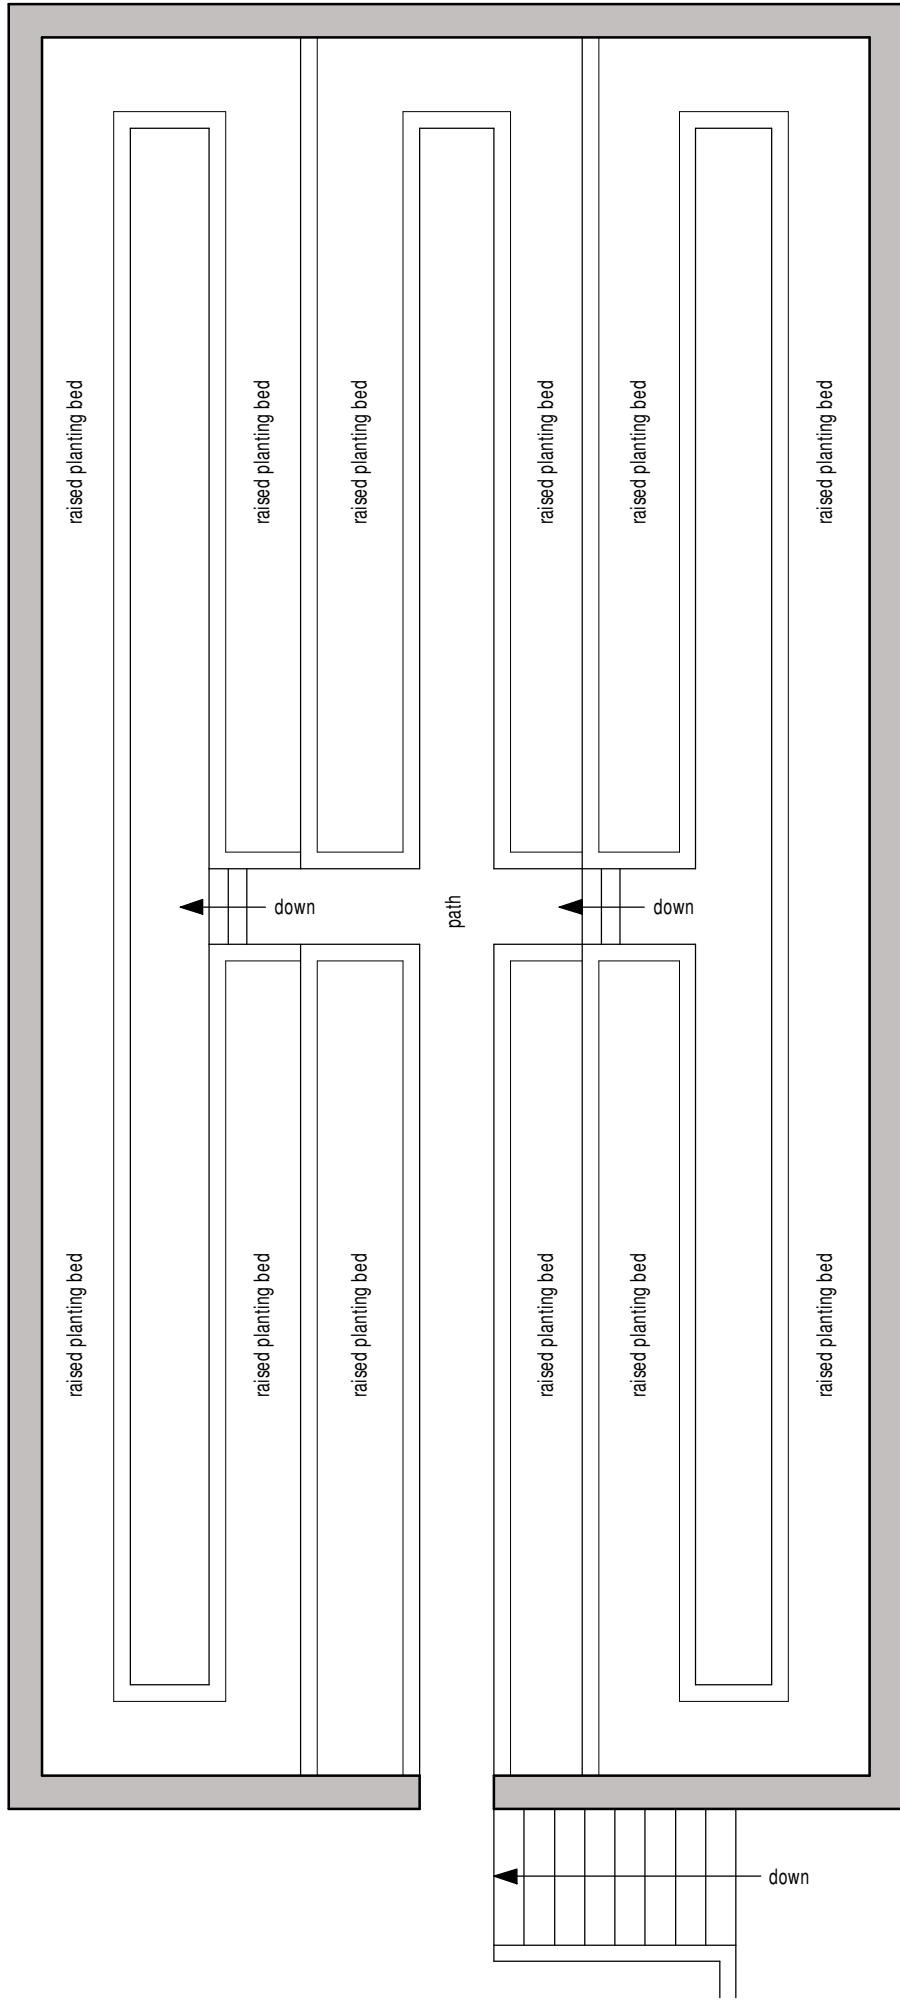

Plan

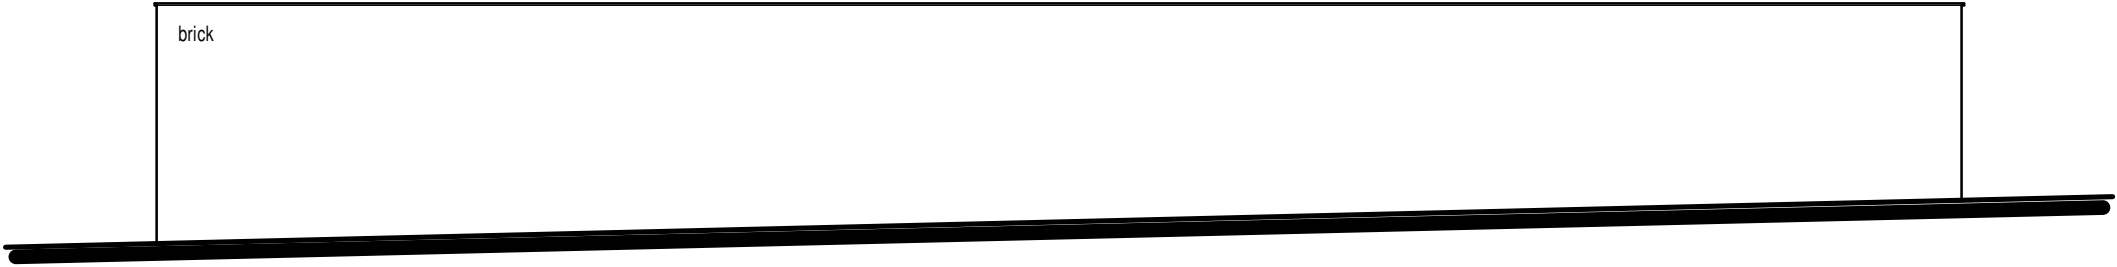


East Elevation




West Elevation




South Elevation

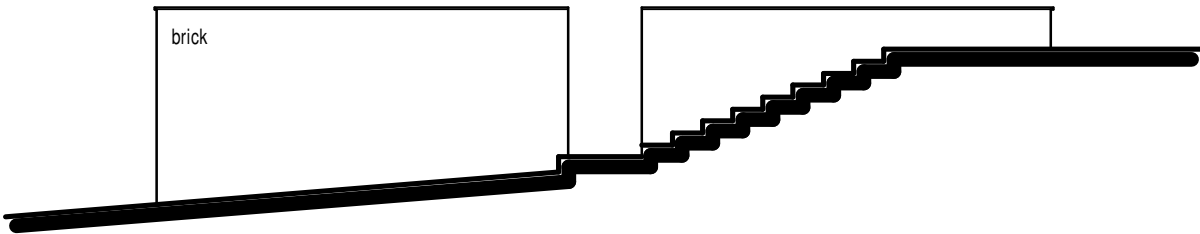

North Elevation

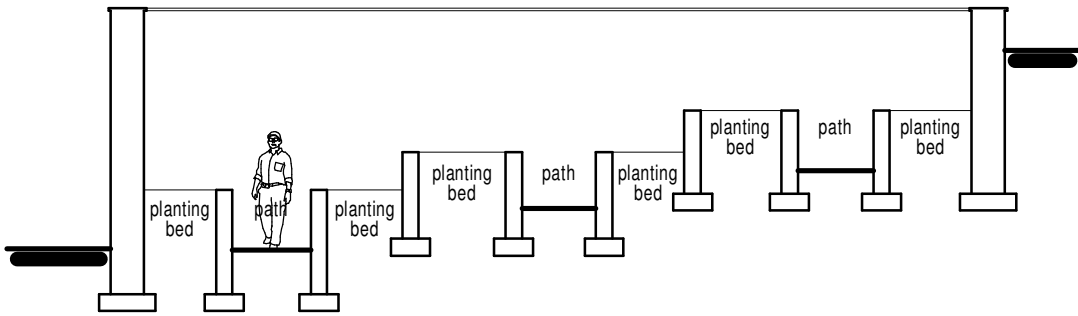

Cross Section

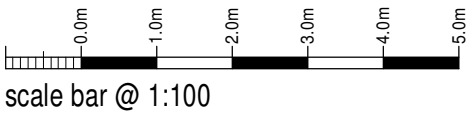

Mr & Mrs Gibson

Retrospective Application for Walled Garden + Greenhouse, Sprinks Farm, Horton, Leek, Staffordshire, ST13 8QE

Walled Garden Existing Conditions - Plan and Elevations

Date	November 2023	Sheet	A2	Scale	1:100
Org No.	2023-2851-04	Rev.	-	Drawn	NAW



10 Cawdry Buildings, Fountain Street, Leek. ST13 6JP
Telephone: 01538 386002
E-mail: info@sammonsltd.co.uk
Web: www.sammonsltd.co.uk

This drawing is copyright.
All dimensions must be checked prior to commencement.