


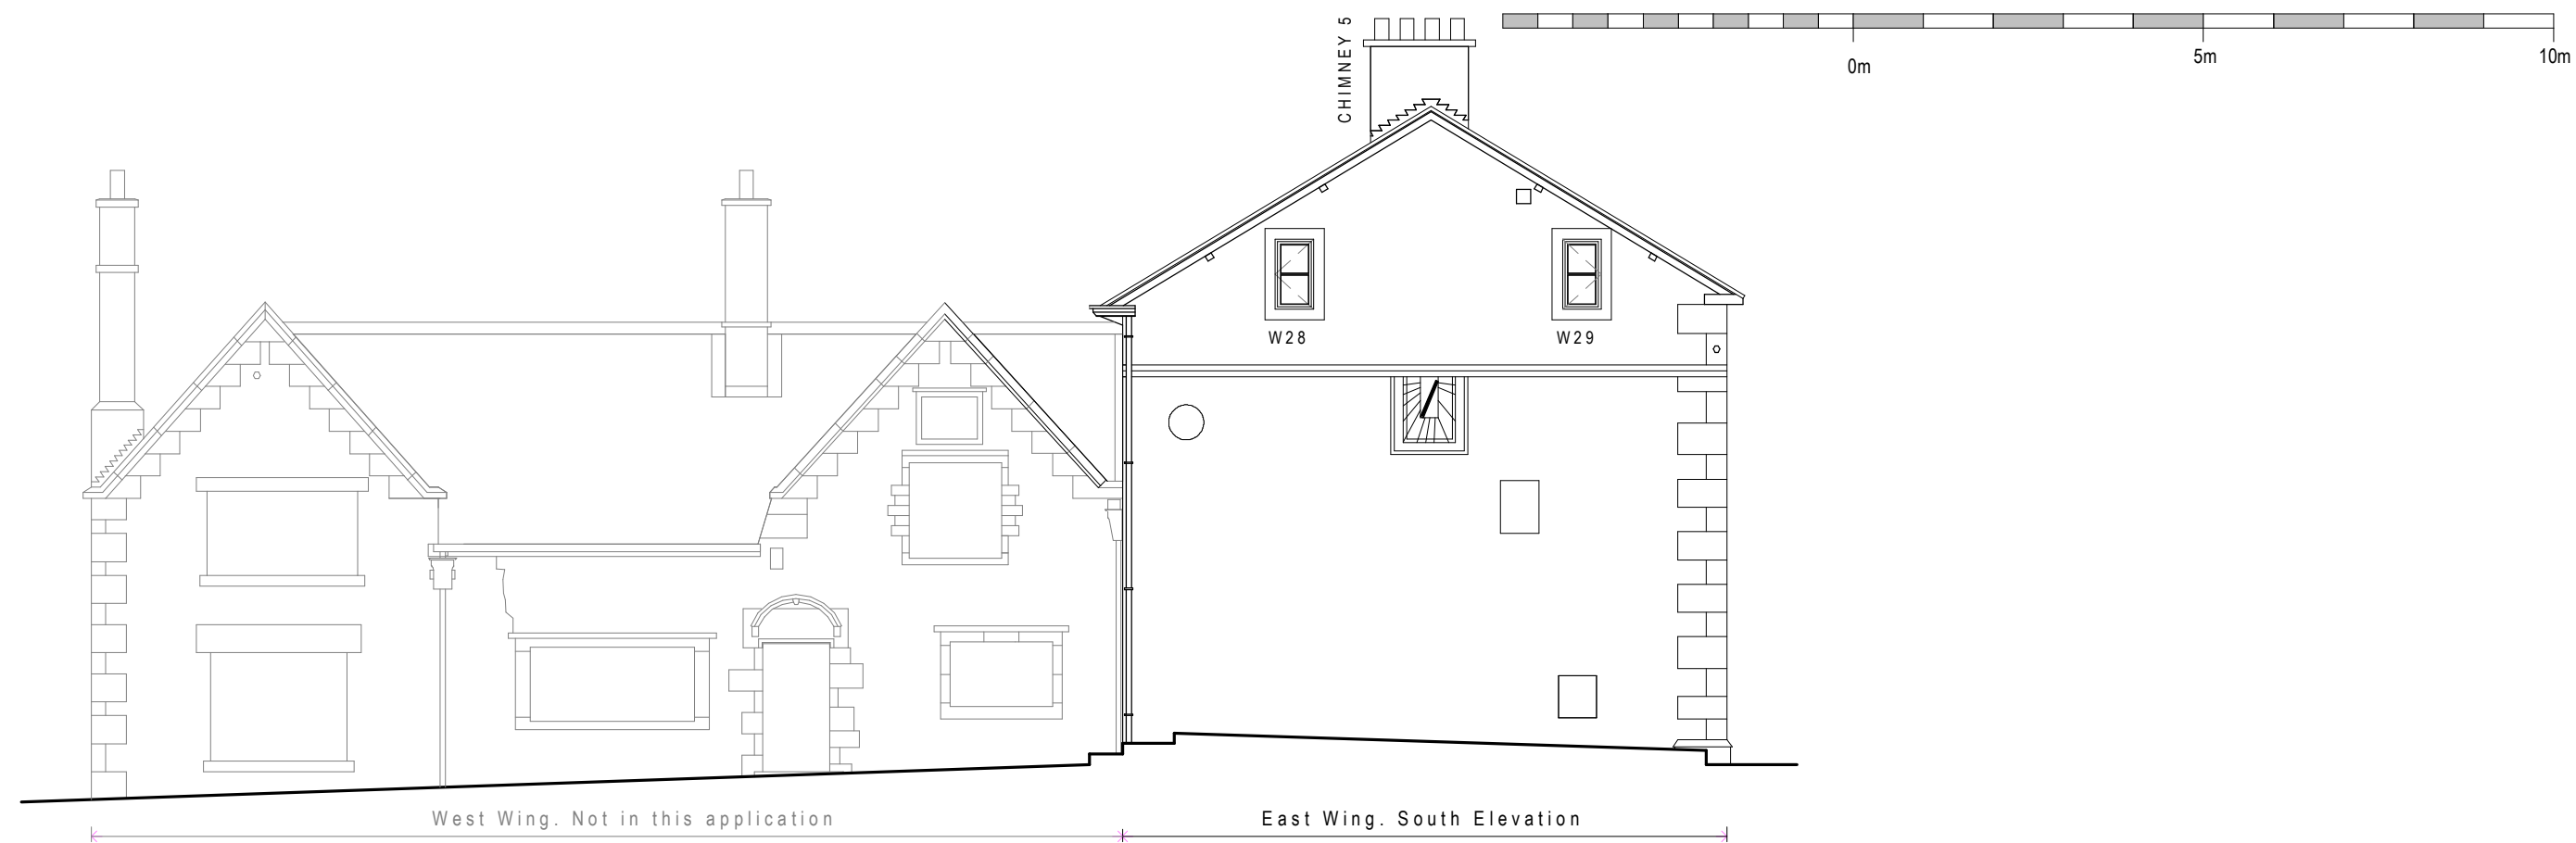

NOTE: To be read in conjunction with ctd architects drawings AL316-320

ctdarchitects

Clerk Bank House
Clerk Bank
LEEK
Staffordshire
ST13 5HE

t : 01538 373477
f : 01538 386503

e : info@ctdarchitects.co.uk
w : www.ctdarchitects.co.uk

ctd architects © 2021

This drawing is copyright.

All dimensions to be checked on site before proceeding.

Contractor must notify the architect of any discrepancies before proceeding.

Contractor to check/adjust dimensions of new work to suit existing conditions. Do not assume existing structure or details are plumb, square or level.

All drawings to be read in conjunction with all other consultants drawings and specs.

Client

StoneOak Holdings Ltd.

Project

Proposed Development
Haregate Hall, Leek

Title

Haregate Hall East Wing Proposed Windows Sheet 1

Scale

1 : 100

Size

A3

Drawn

KJH

Chk'd

-

Date

24/10/23

Status

CONDITION DISCHARGE

Job No.

2051

Drawing No

AL318

Rev.

architects | historic building advisors | project managers | landscape & urban designers