




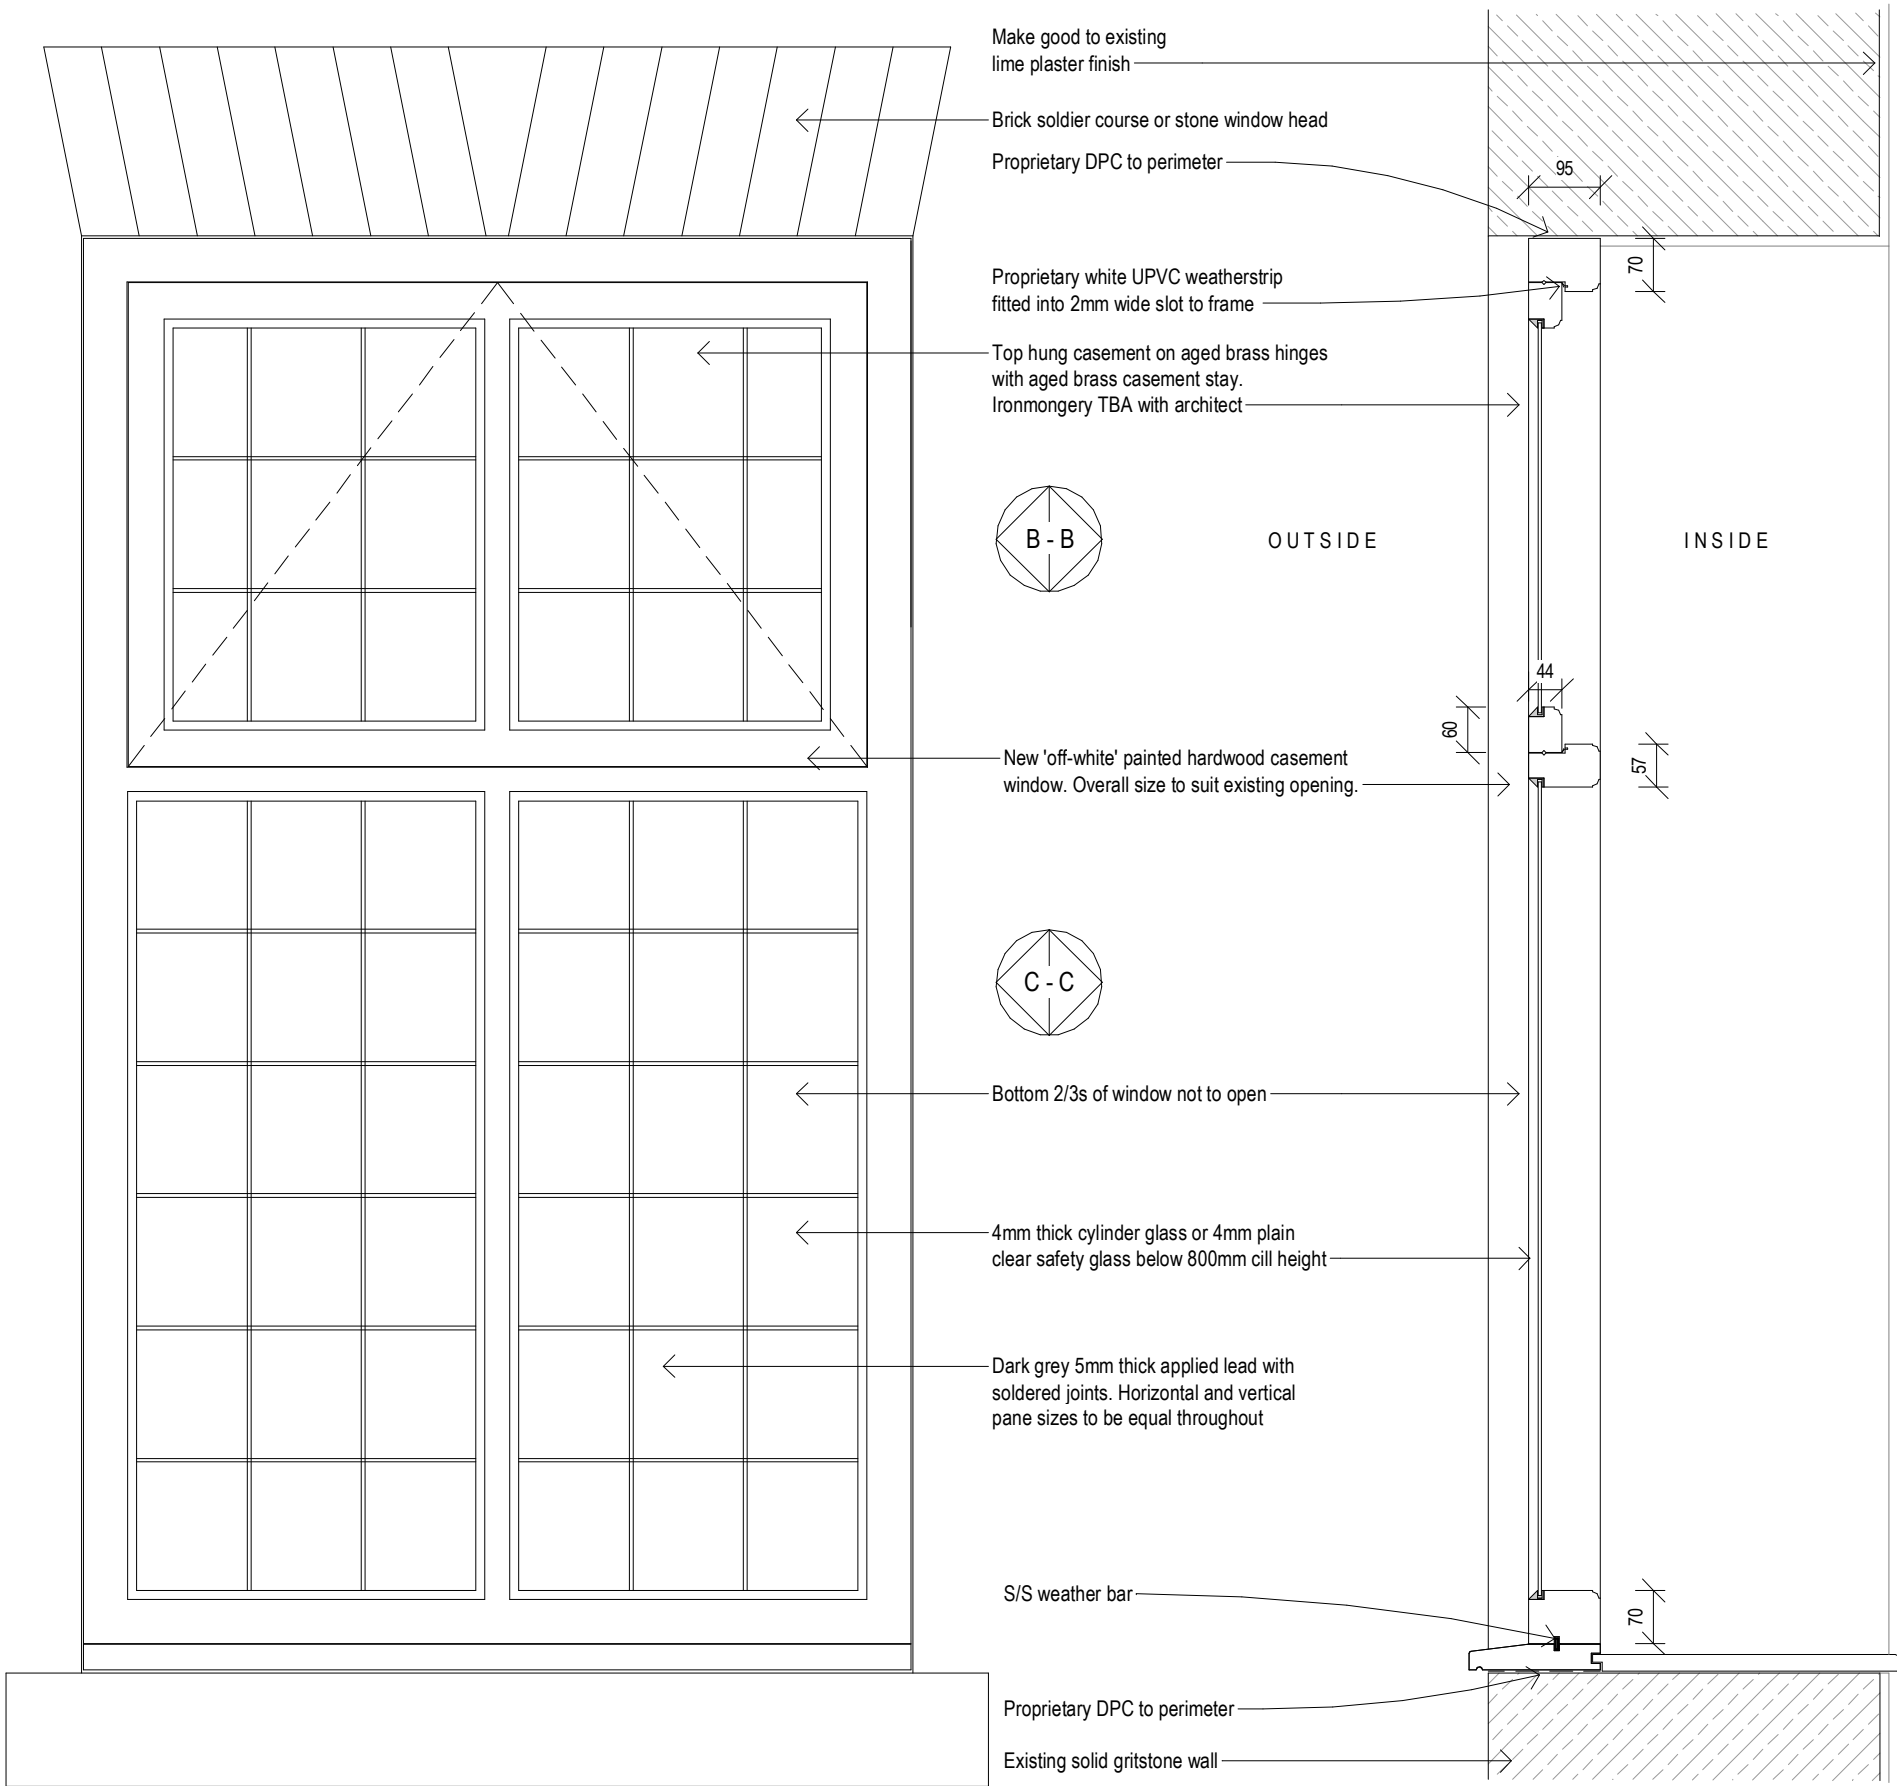


Elevation.  
Typical window detail. East Wing  
W 14/ 14a/ 15/ 16/ 19/ 20/ 21/ 22/ 23/ 24/ 25/ 28/ 29

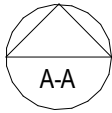

Section A-A.  
Typical window detail. East Wing

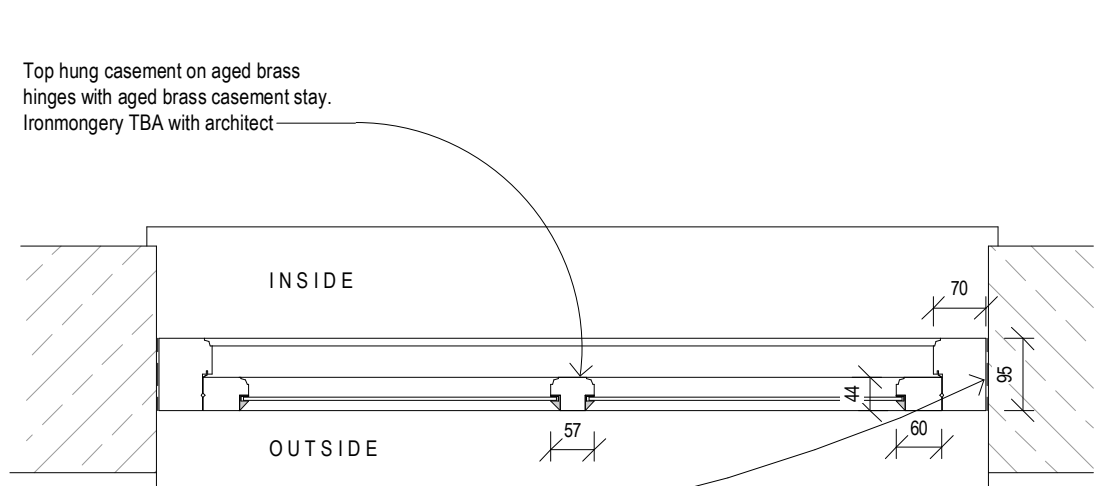

Plan B-B  
Typical window detail. East Wing

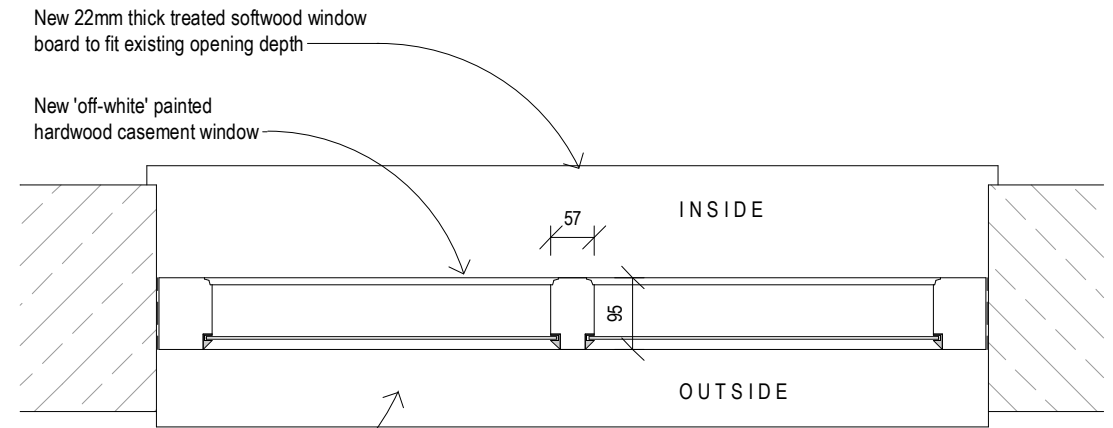

Plan C-C  
Typical window detail. East Wing

NOTE: To be read in conjunction with ctd architects drawings AL316-320

