



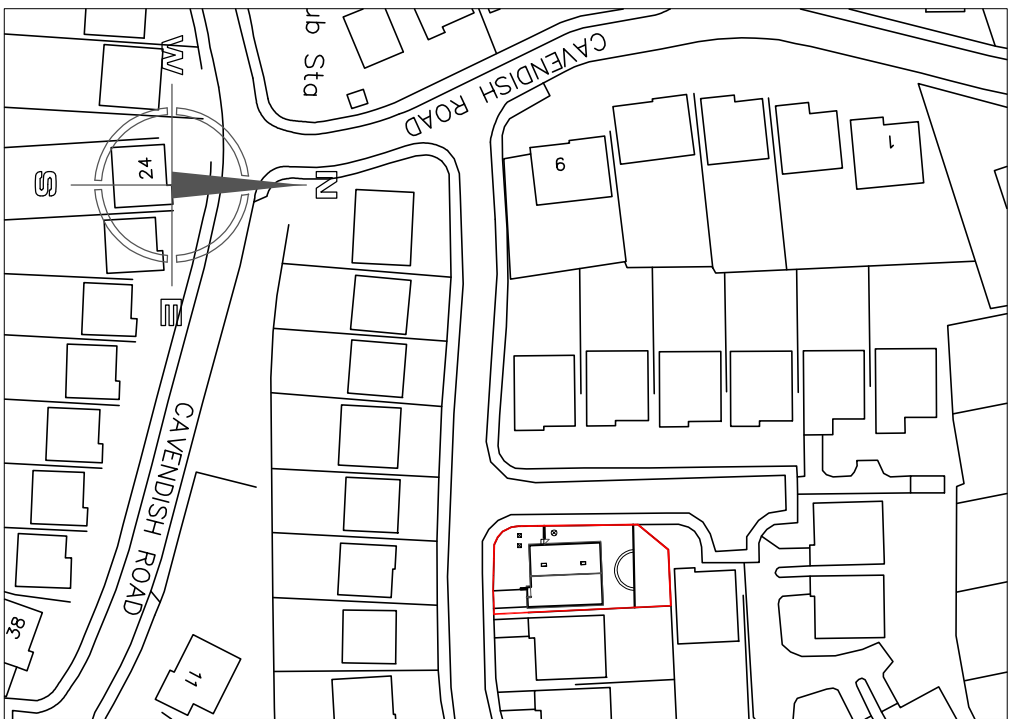


Ordnance Survey © Crown copyright 2022. All rights reserved. Licence number 100051789.

SITE LOCATION PLAN 1:1250

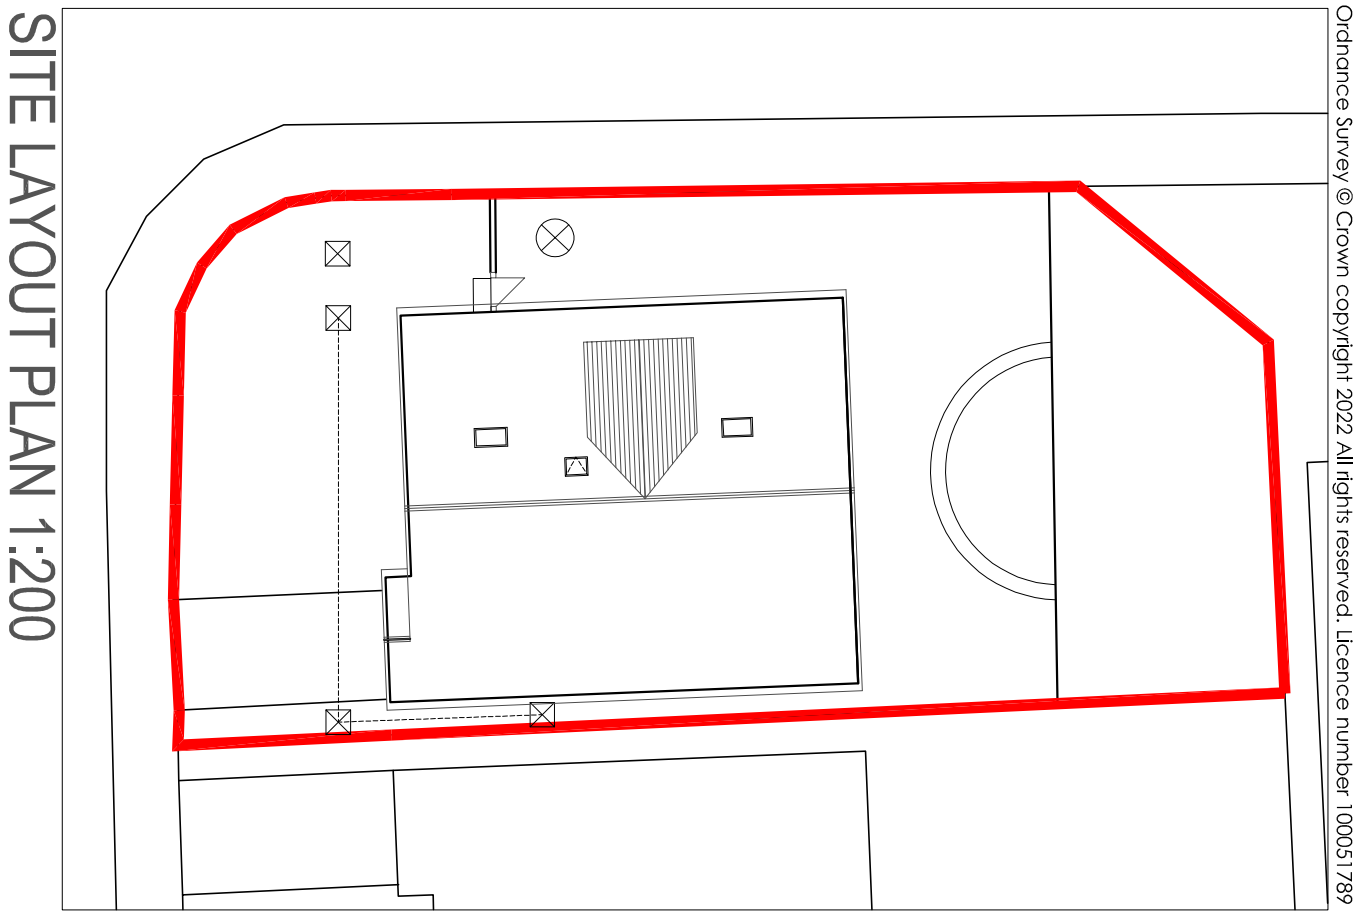


Ordnance Survey © Crown copyright 2022. All rights reserved. Licence number 100051789.


SITE LAYOUT PLAN 1:200

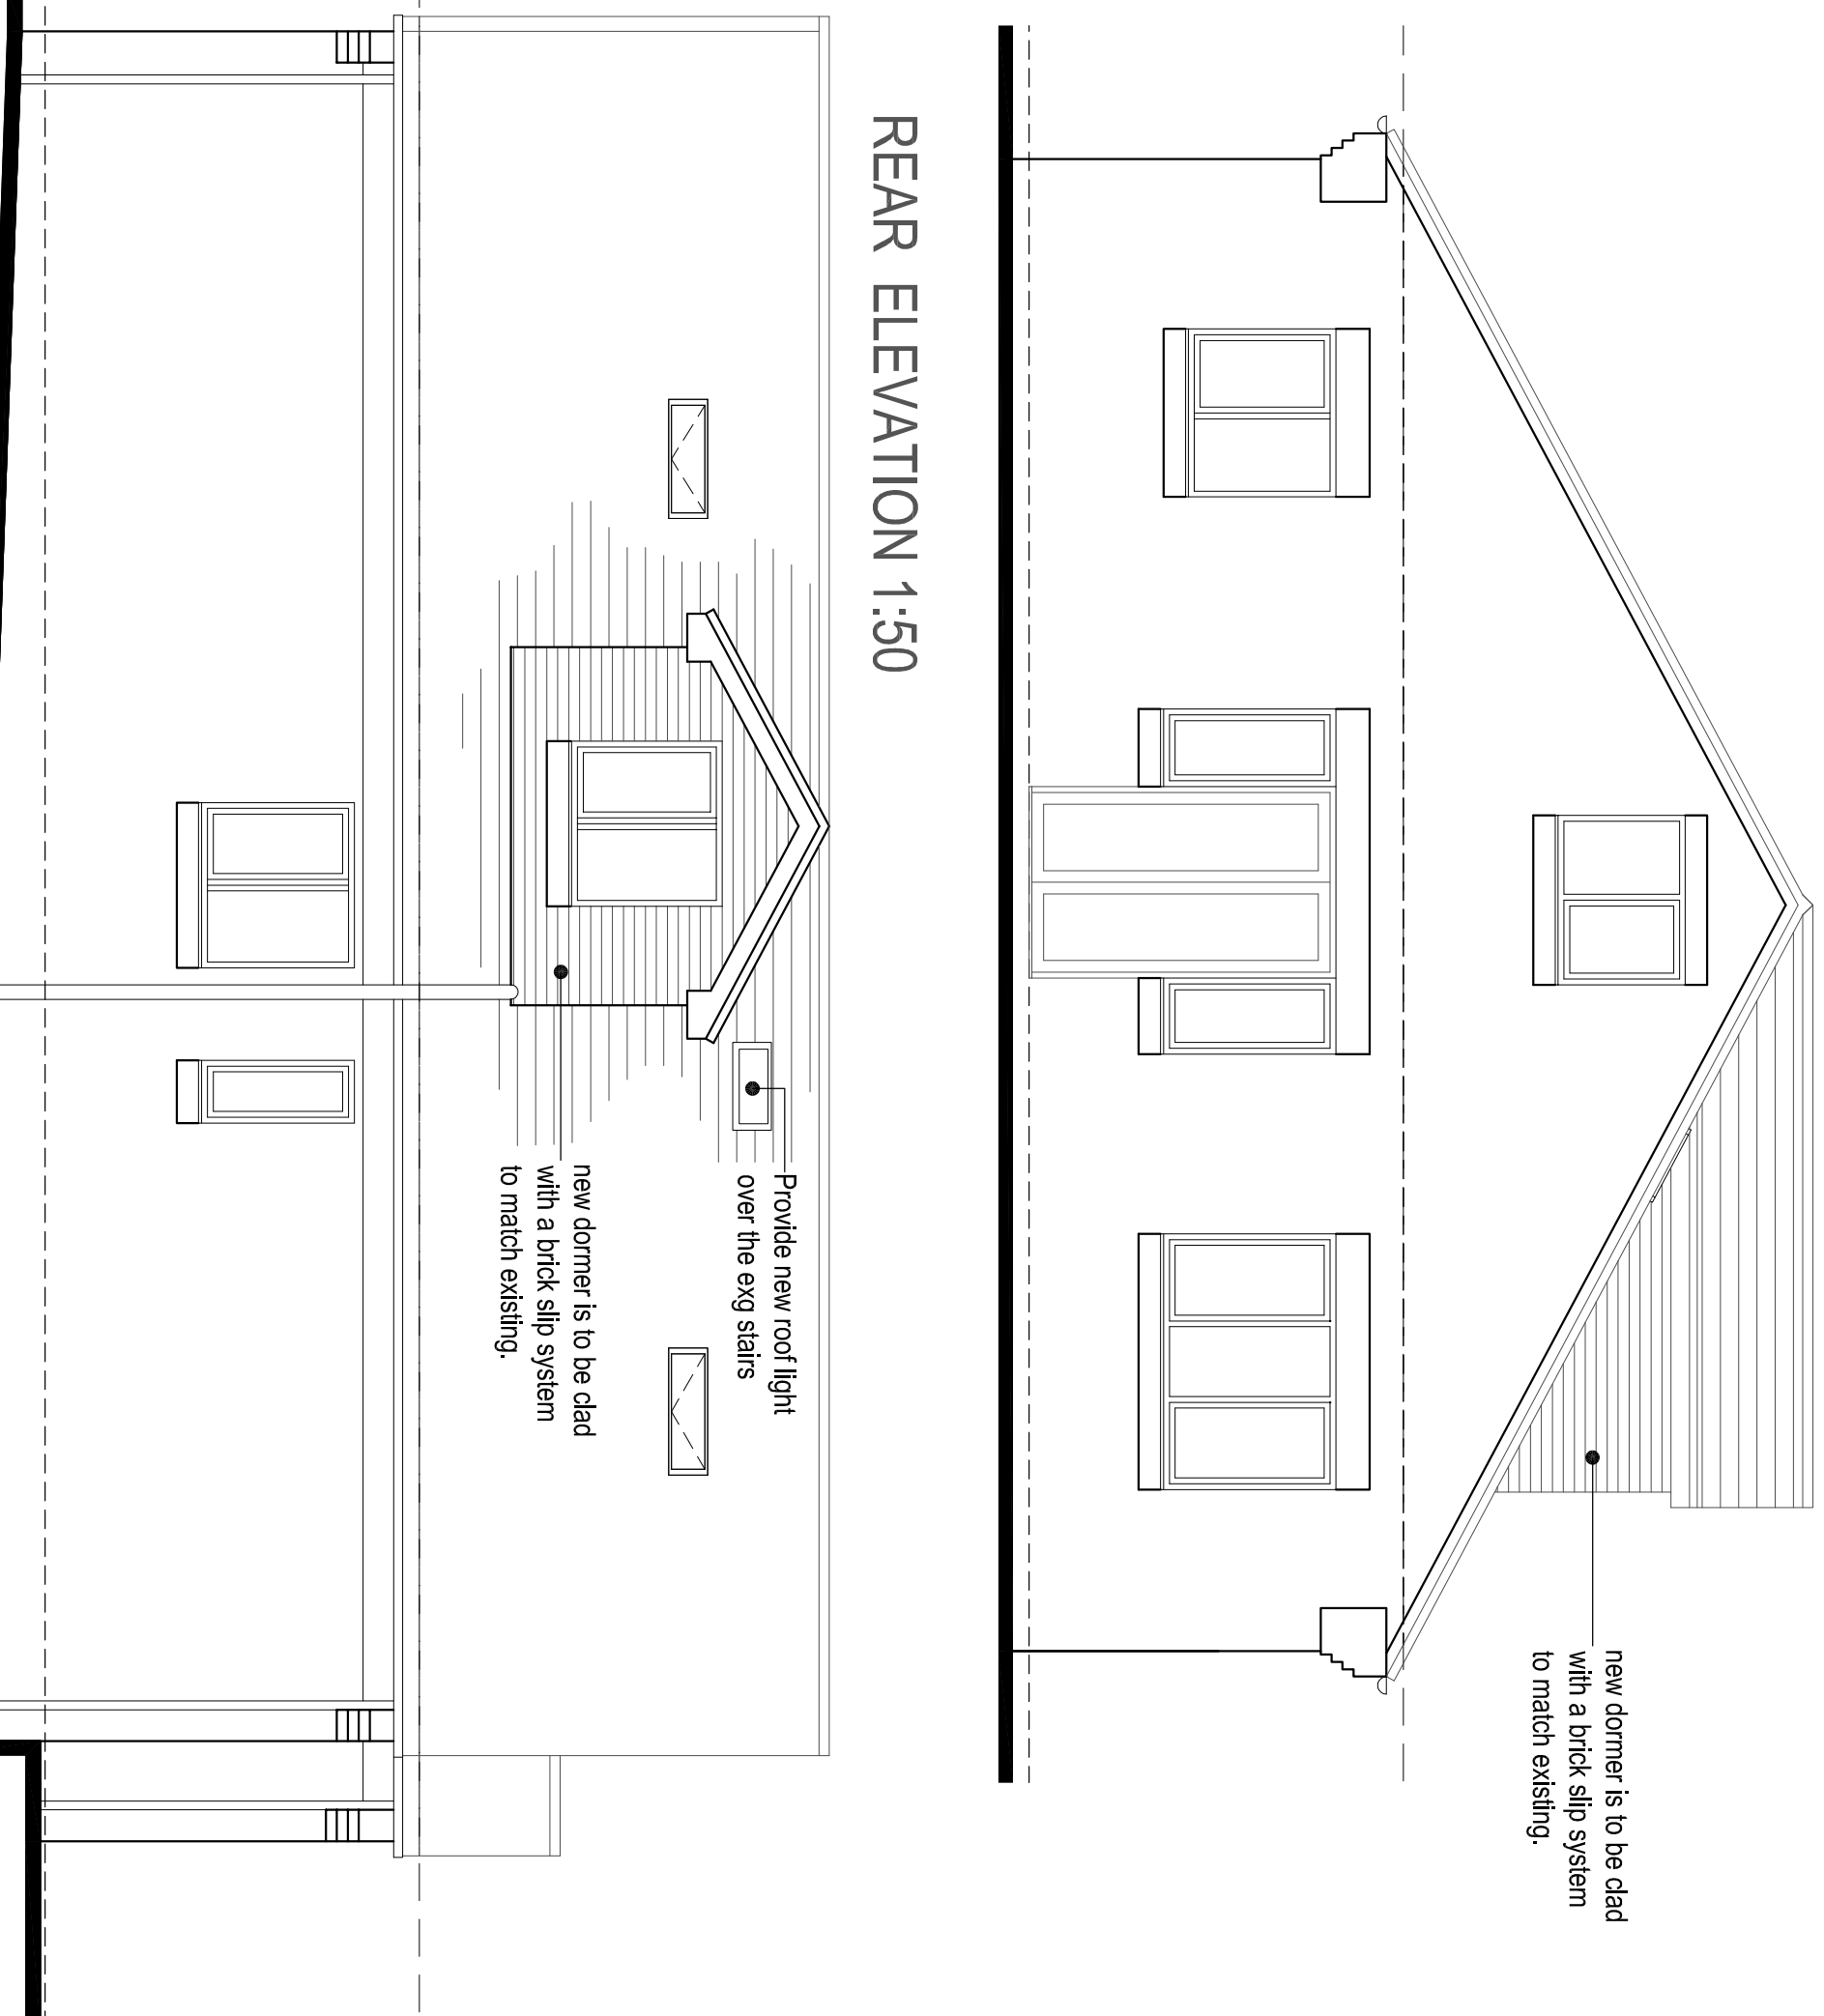


SIDE ELEVATION 1:50

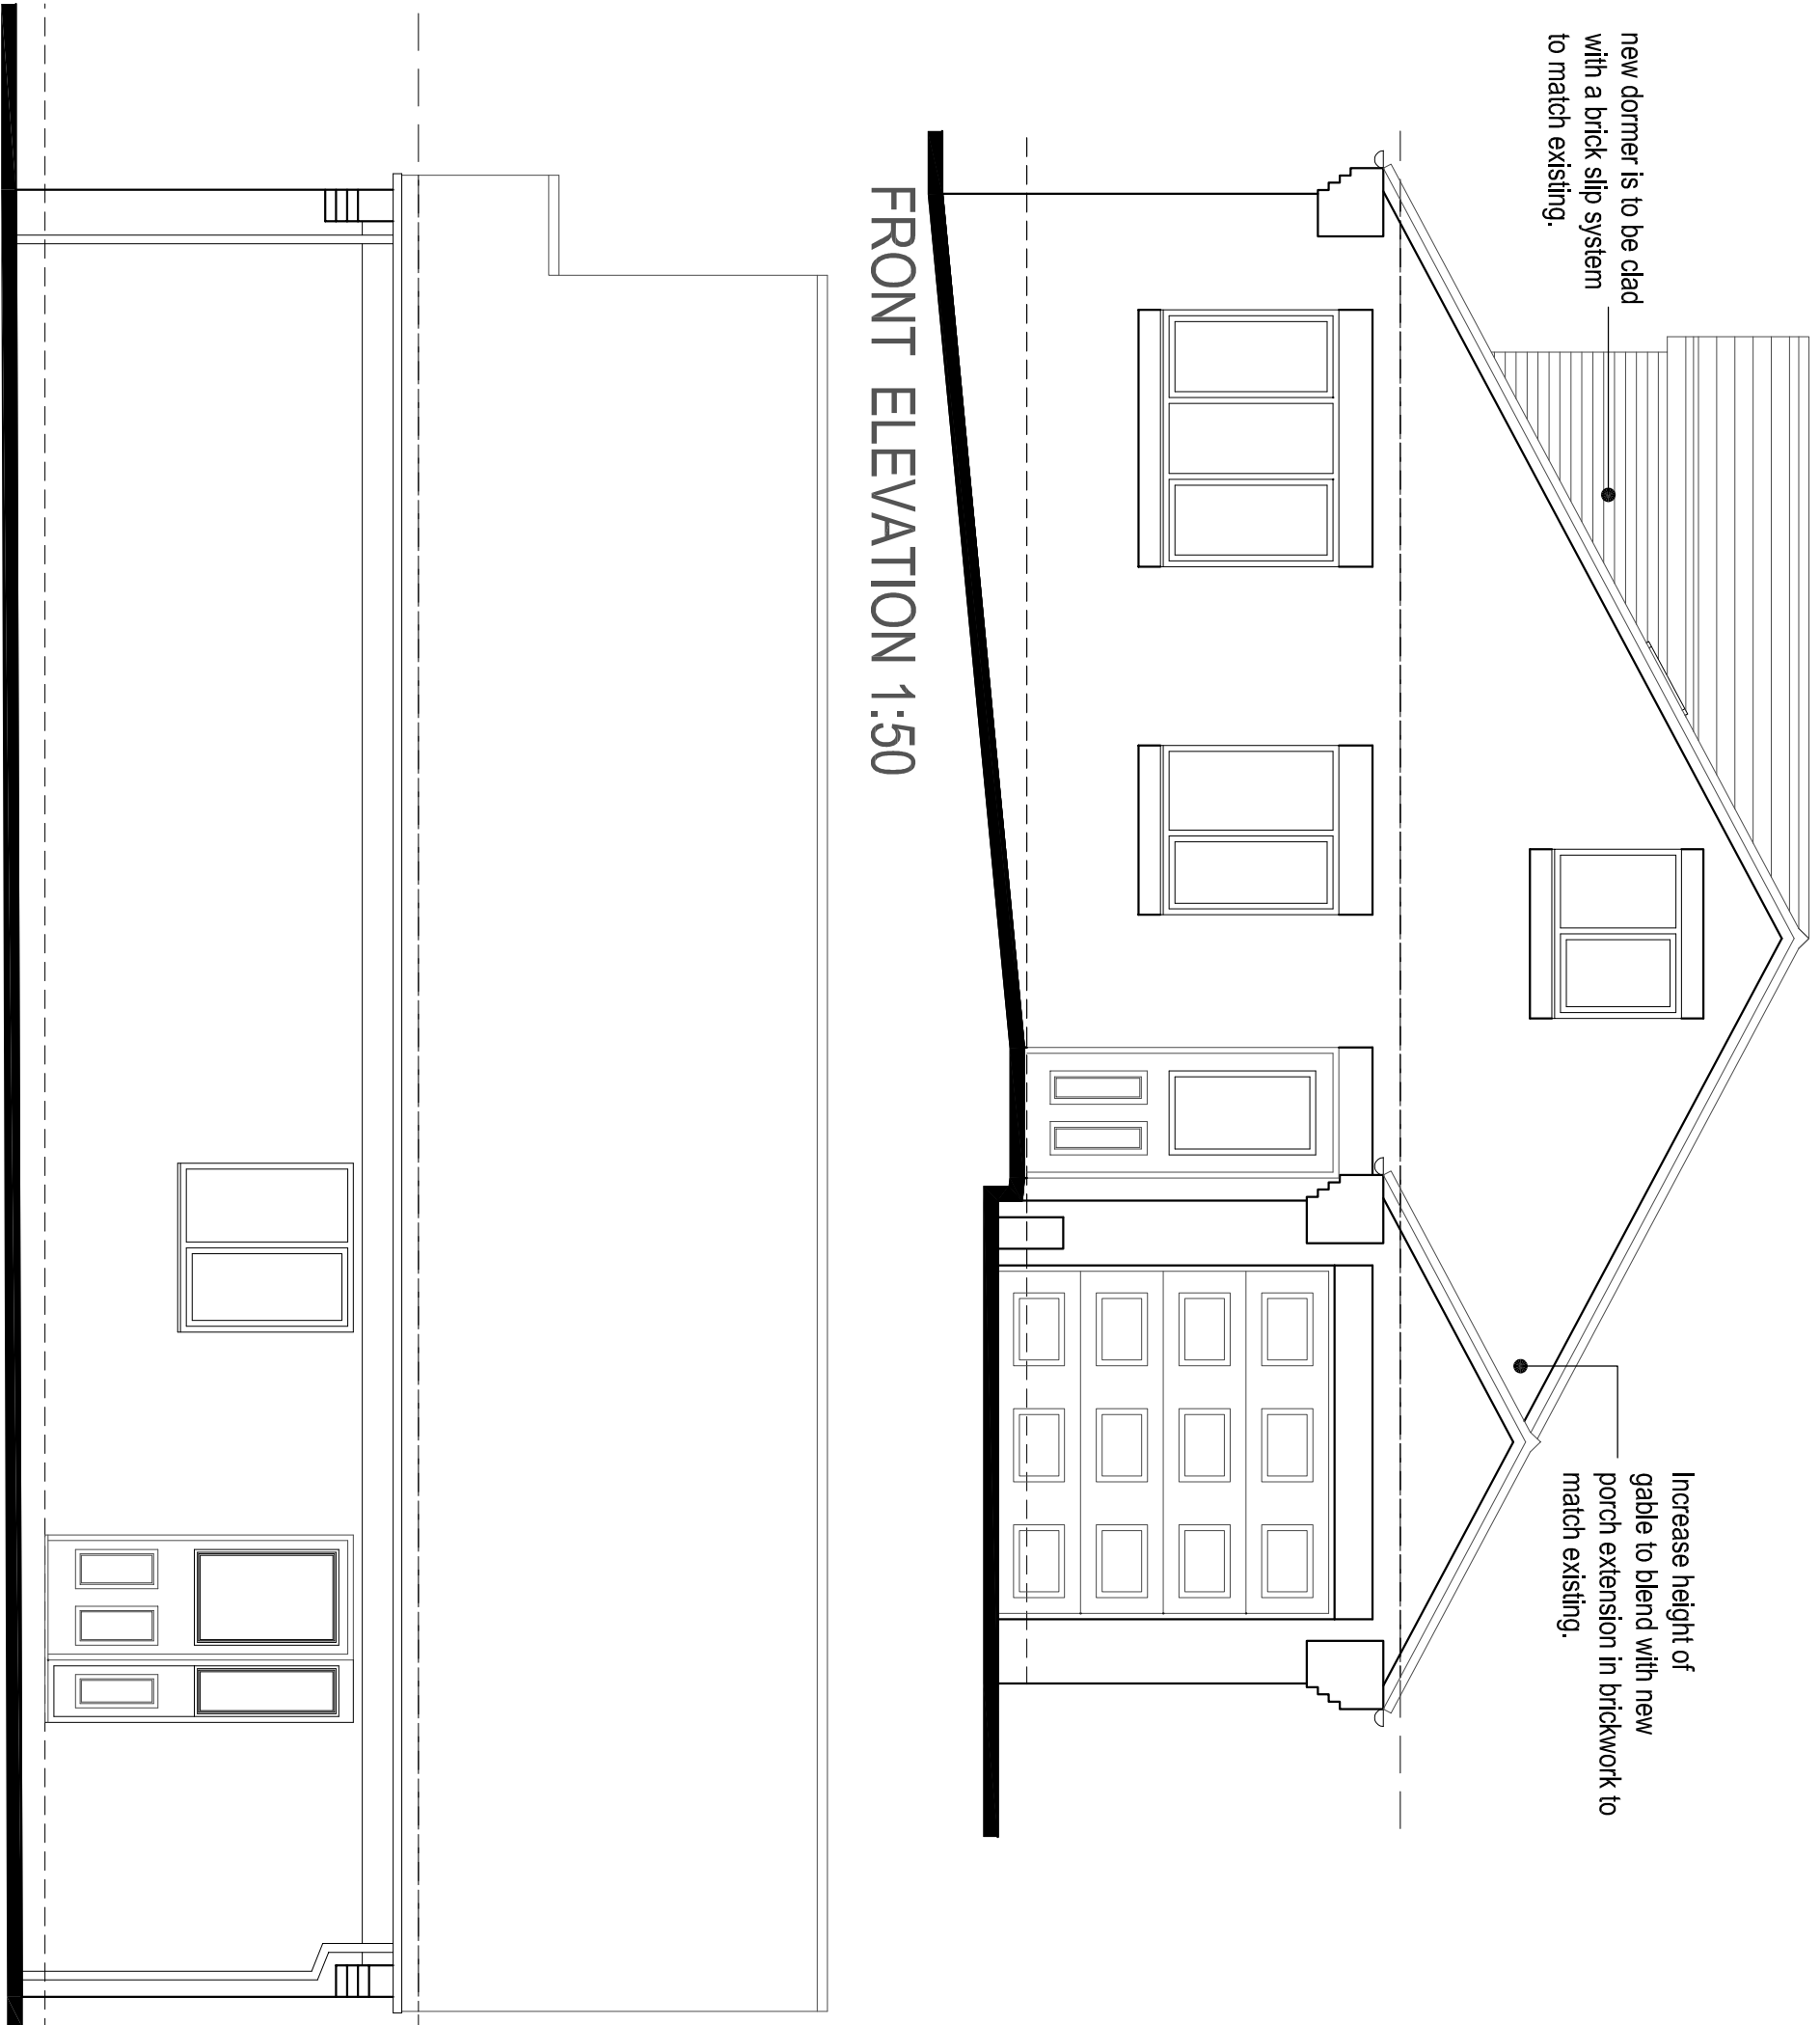

SIDE ELEVATION 1:50

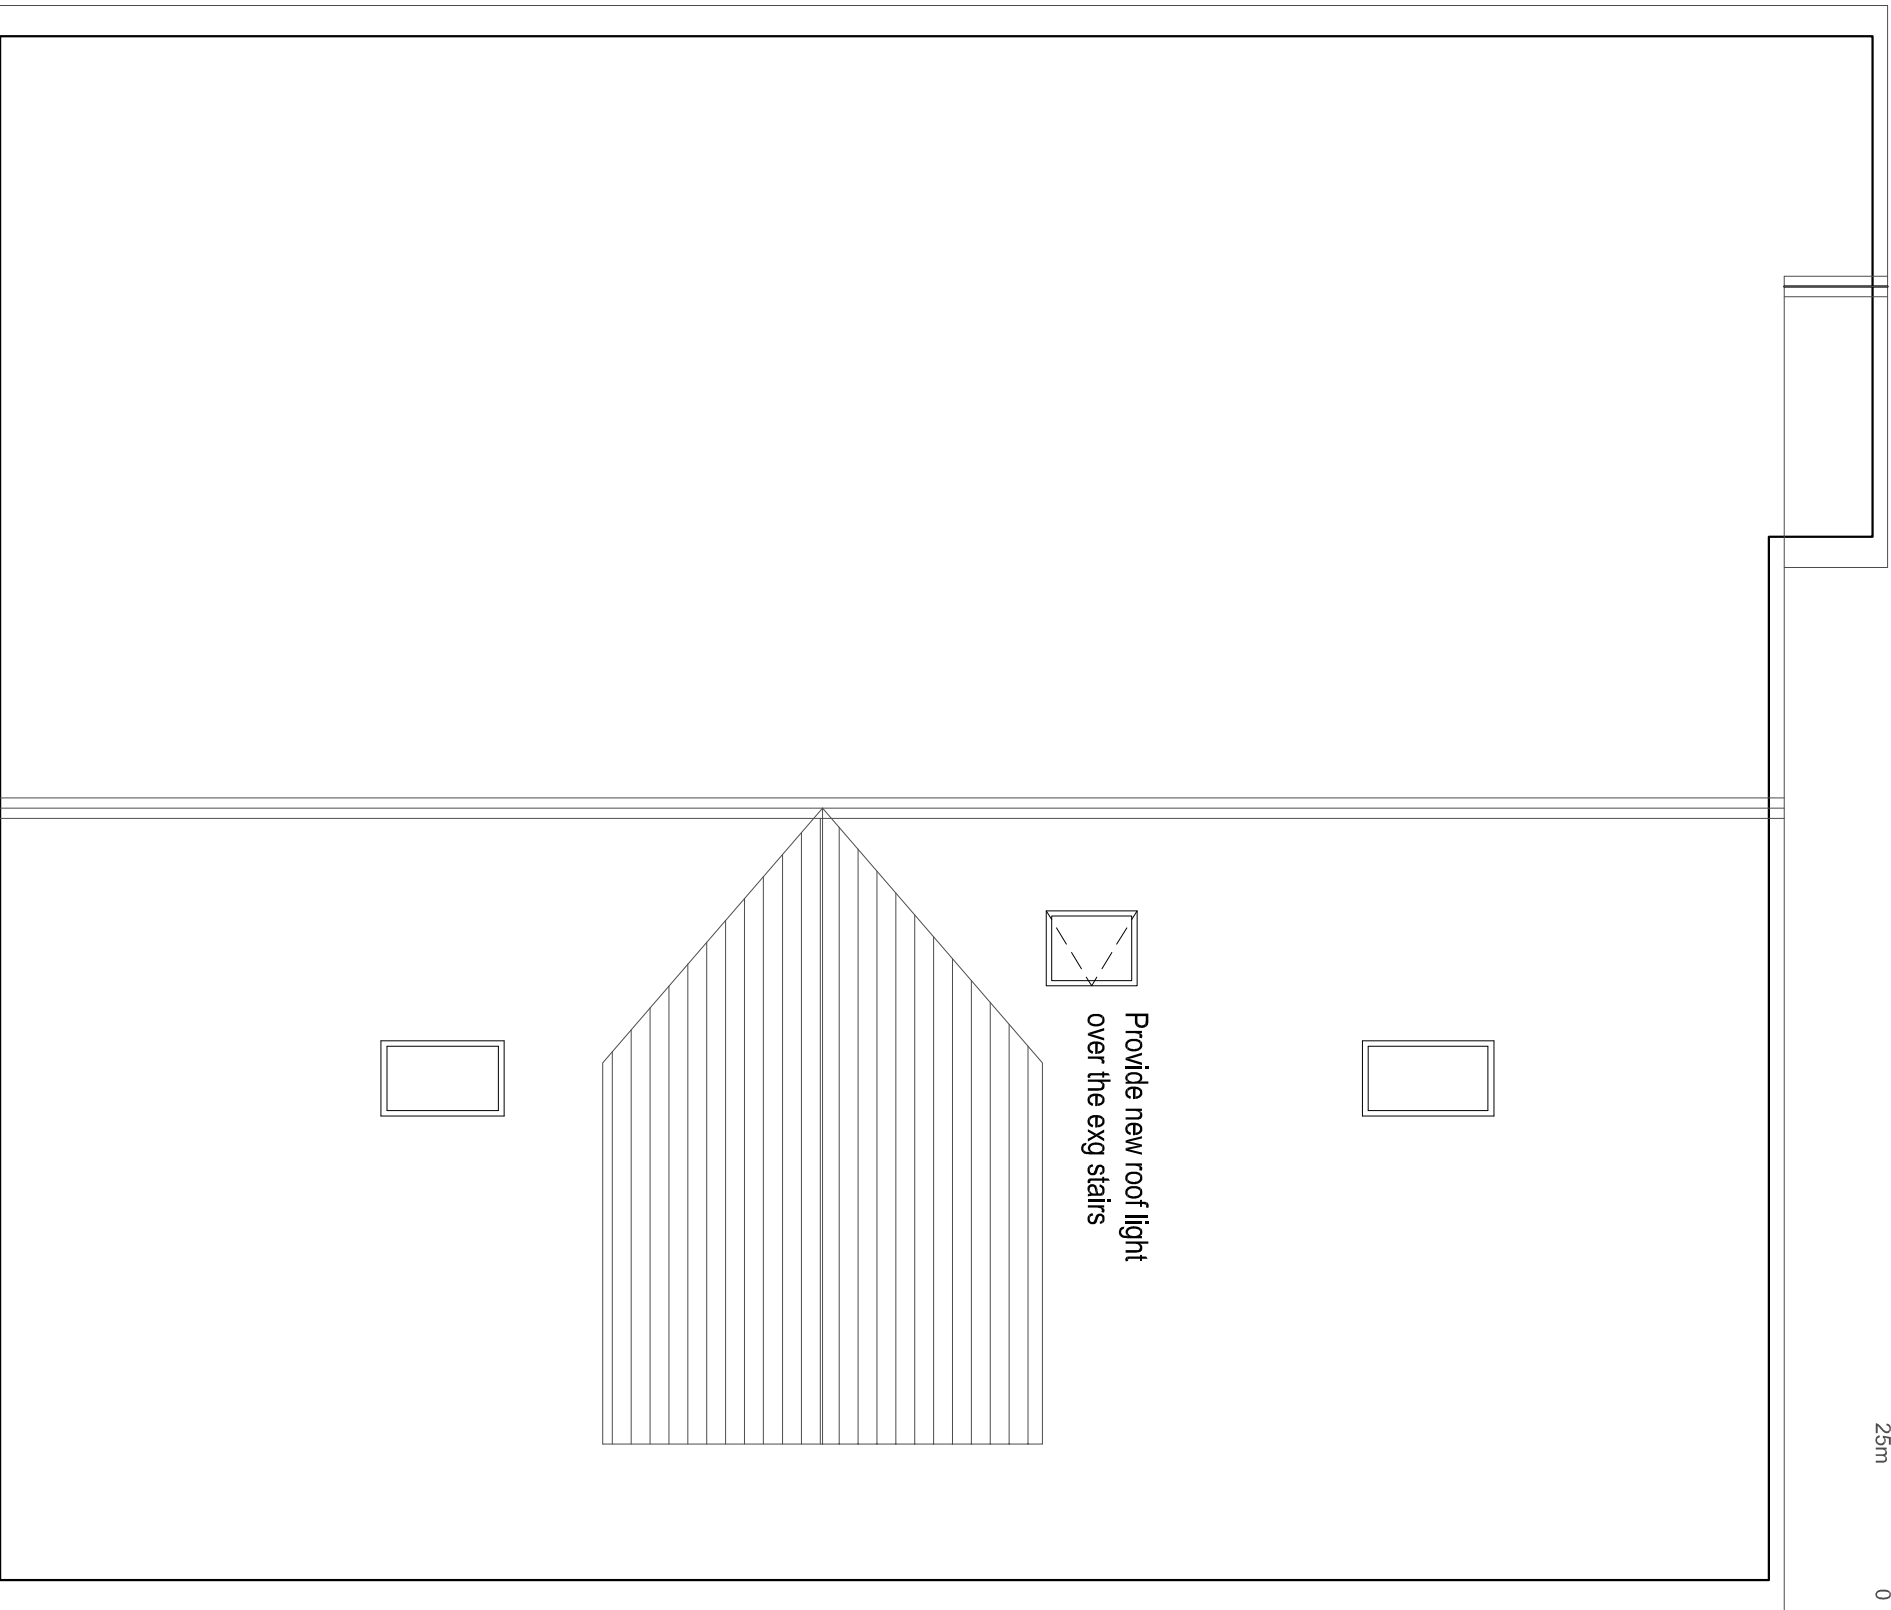


ROOF PLAN 1:50

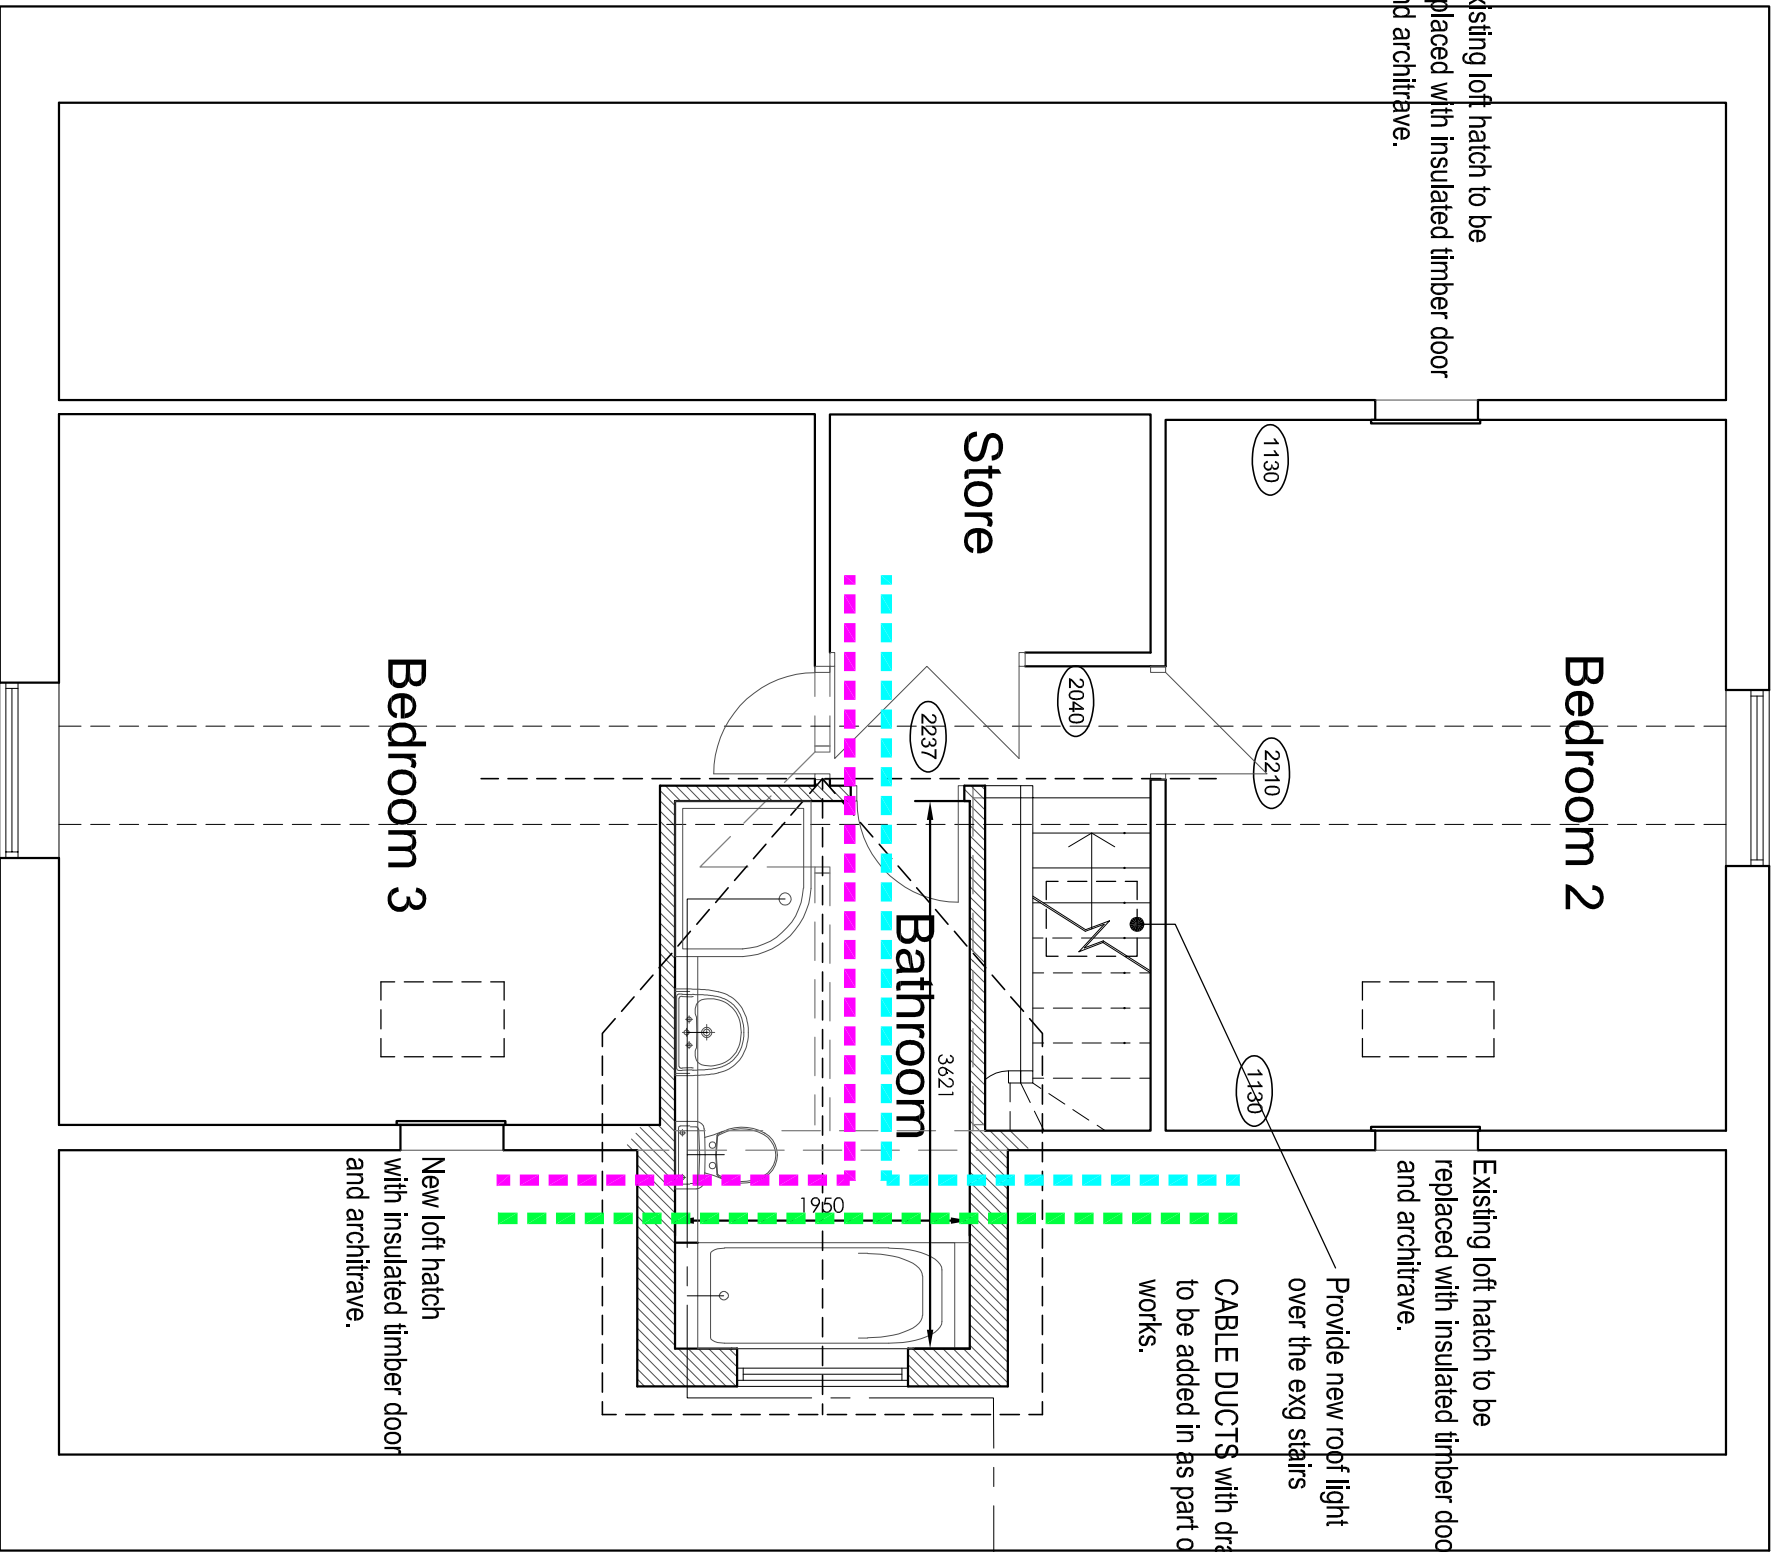

FIRST FLOOR PLAN 1:50



GROUND FLOOR PLAN 1:50

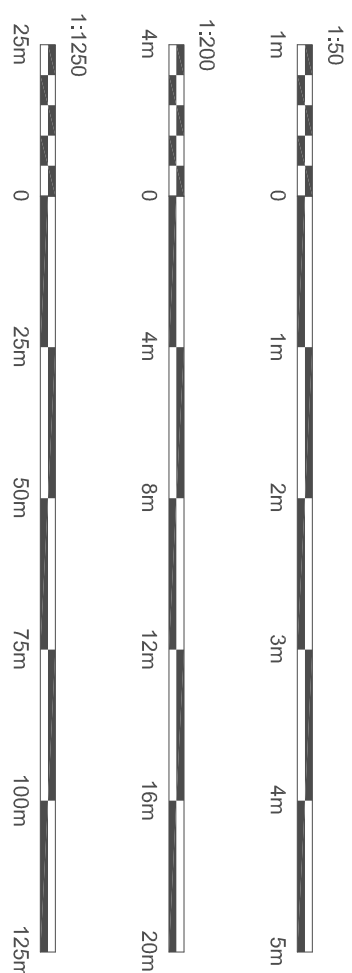

Hewitt & Carr Architects
A. Design House 117-119 Leek Road | Cheddleton ST10 1JE
T. 01539 754889
E. enquiries@hccarchitects.co.uk
W. www.hccarchitects.co.uk

Client
MR & MRS TRIGGER

Project
**PROPOSED INTERNAL ALTERATIONS AT
27 HAVENSFIELD DRIVE TEAN ST10 4RR**

Title
PLANS AND ELEVATIONS AS PROPOSED

SCHEME
Date
FEB 2024
Scale
AS NOTED
Project No.
01332-PL(0)03