




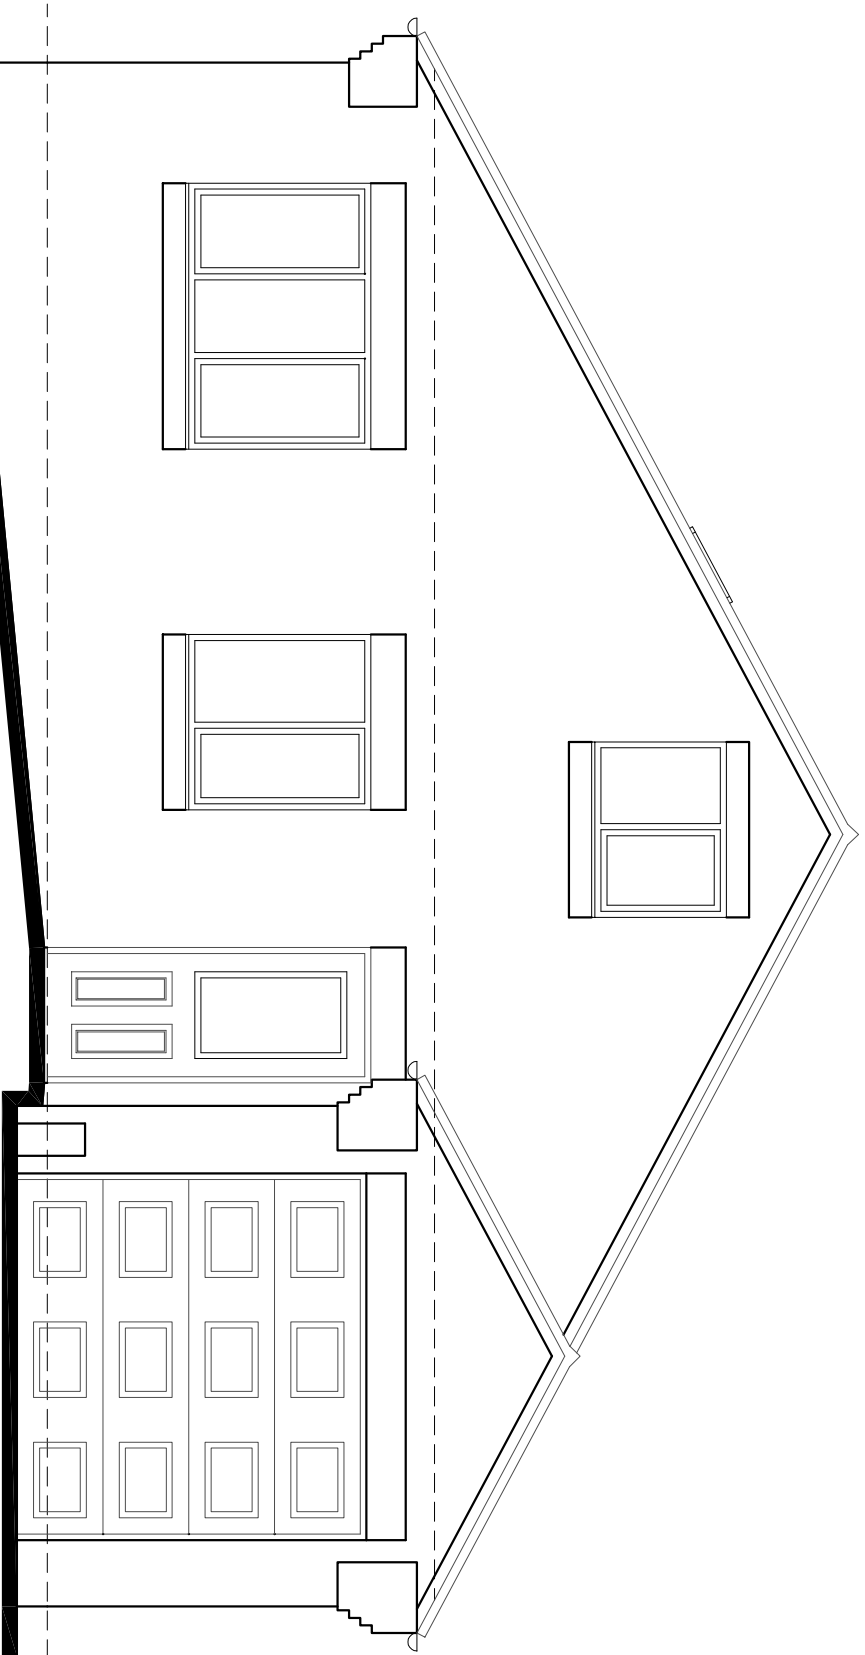


FRONT ELEVATION 1:50

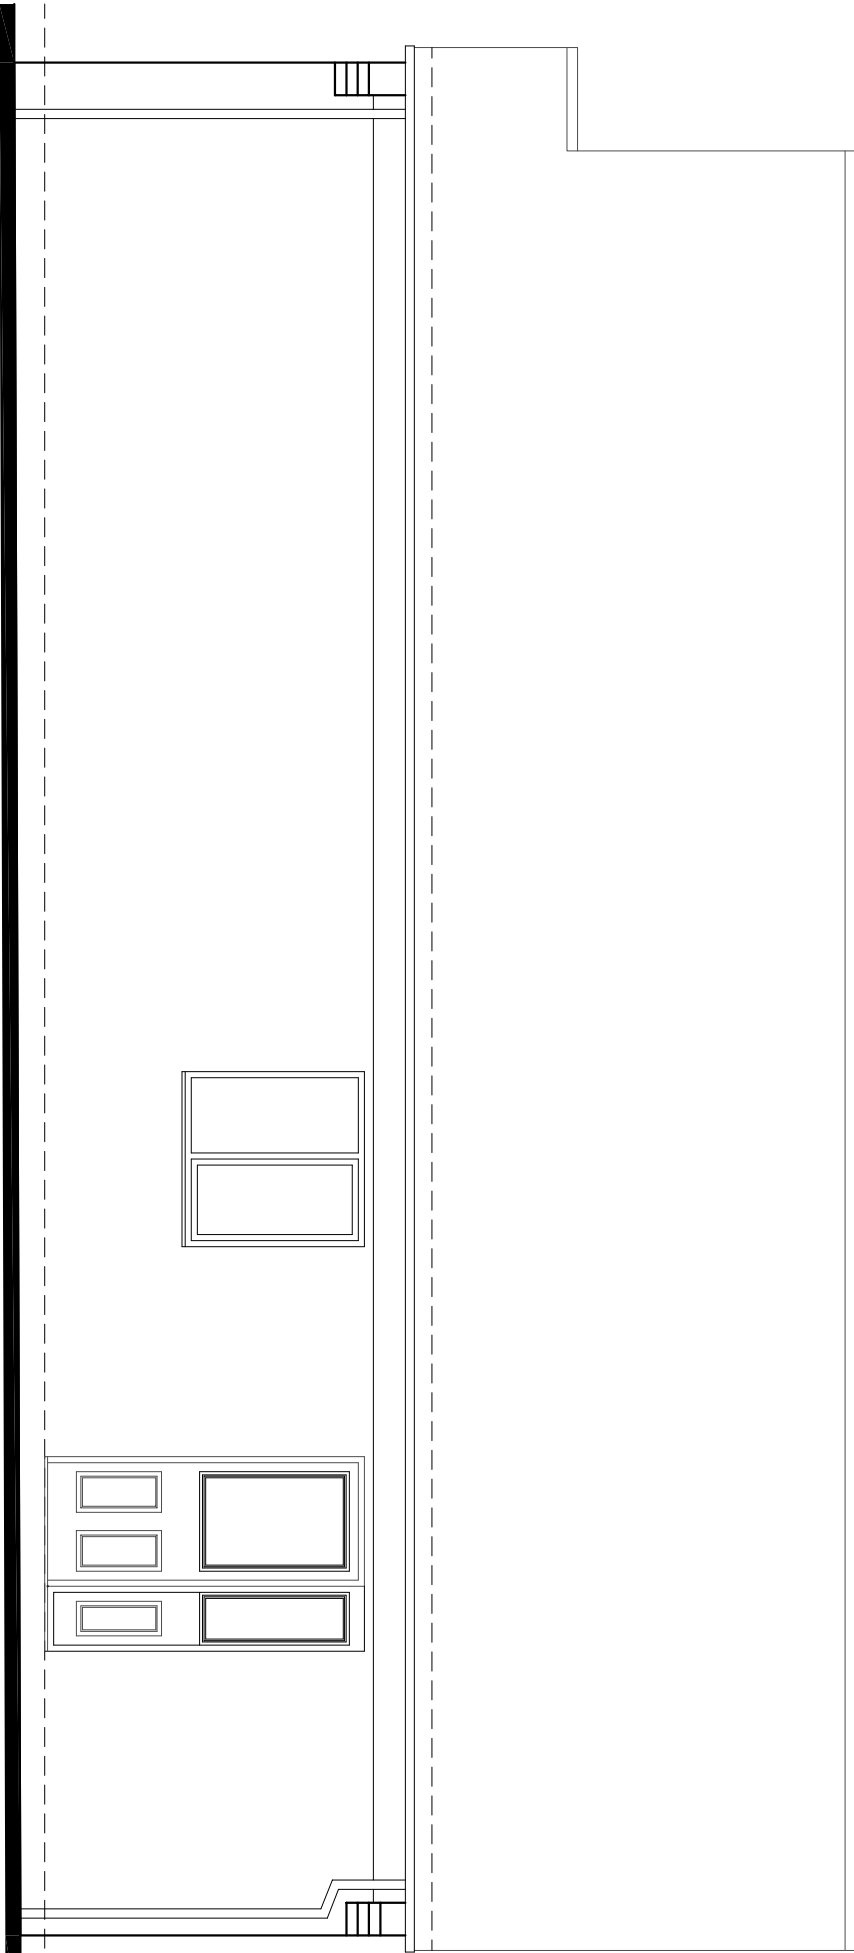


SIDE ELEVATION 1:50

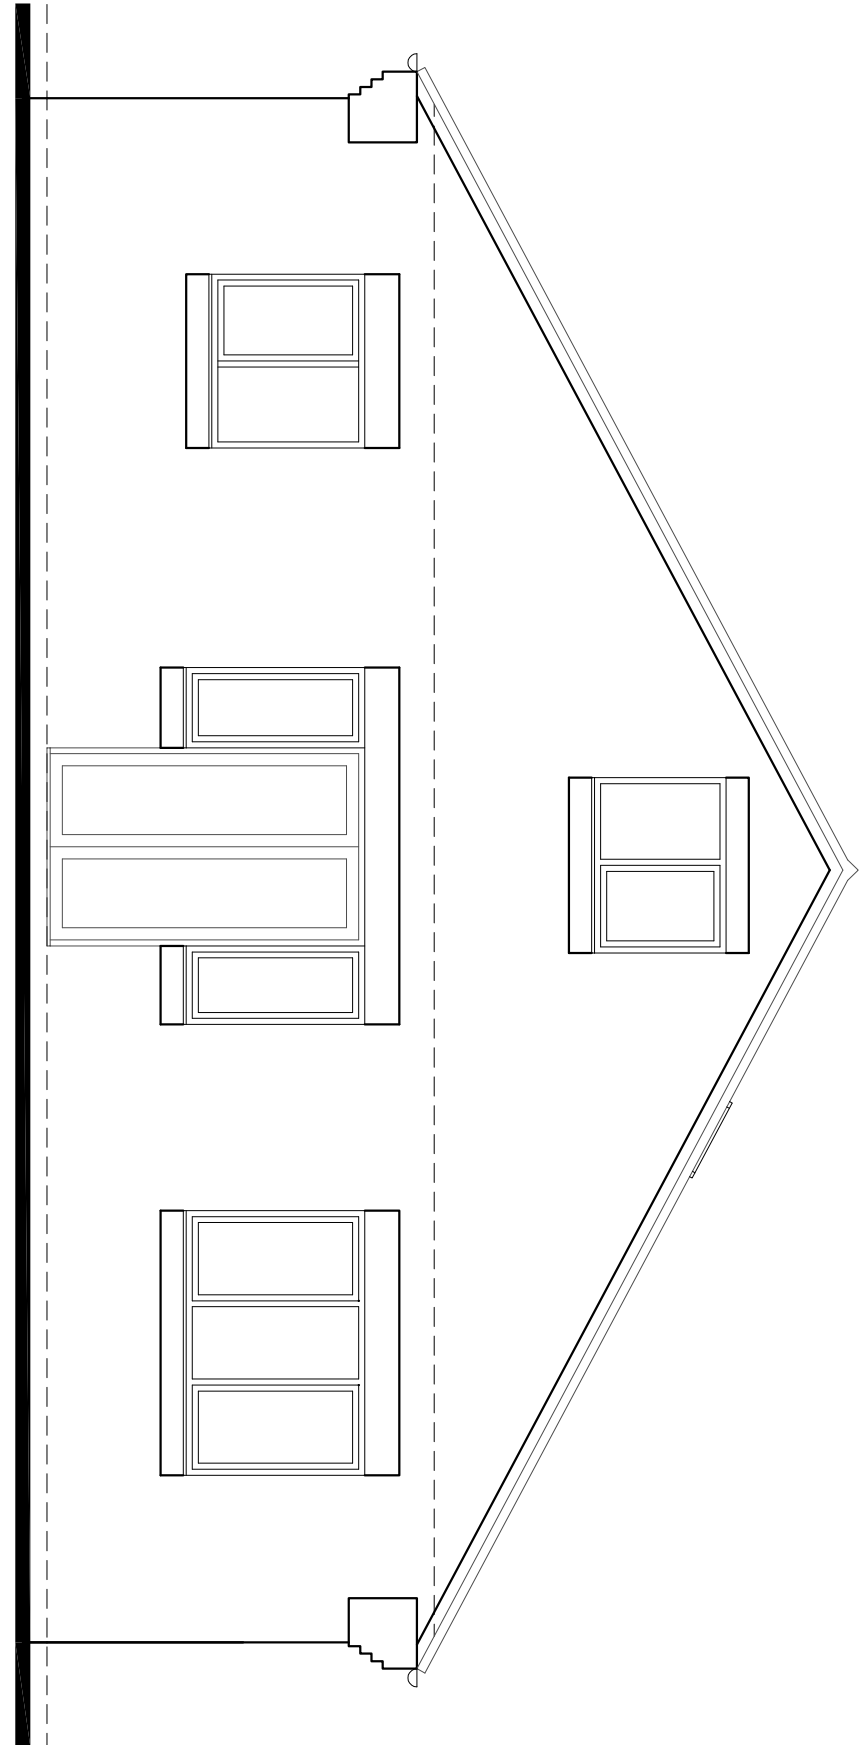


REAR ELEVATION 1:50

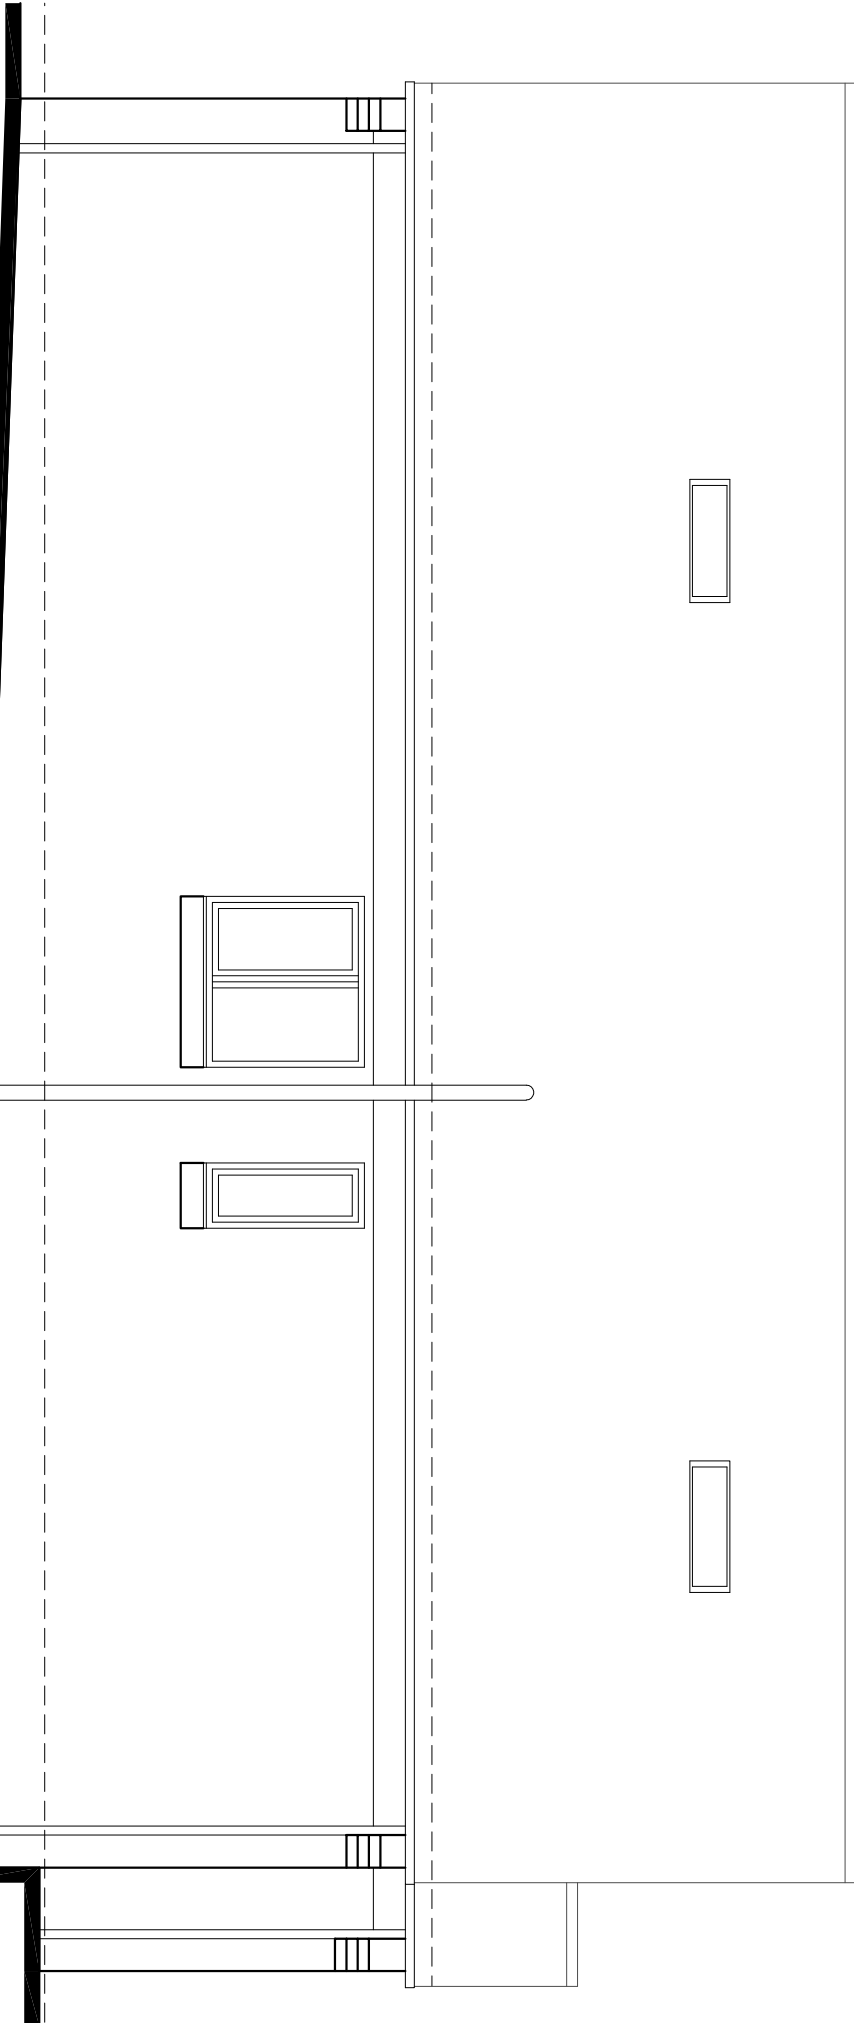


SIDE ELEVATION 1:50

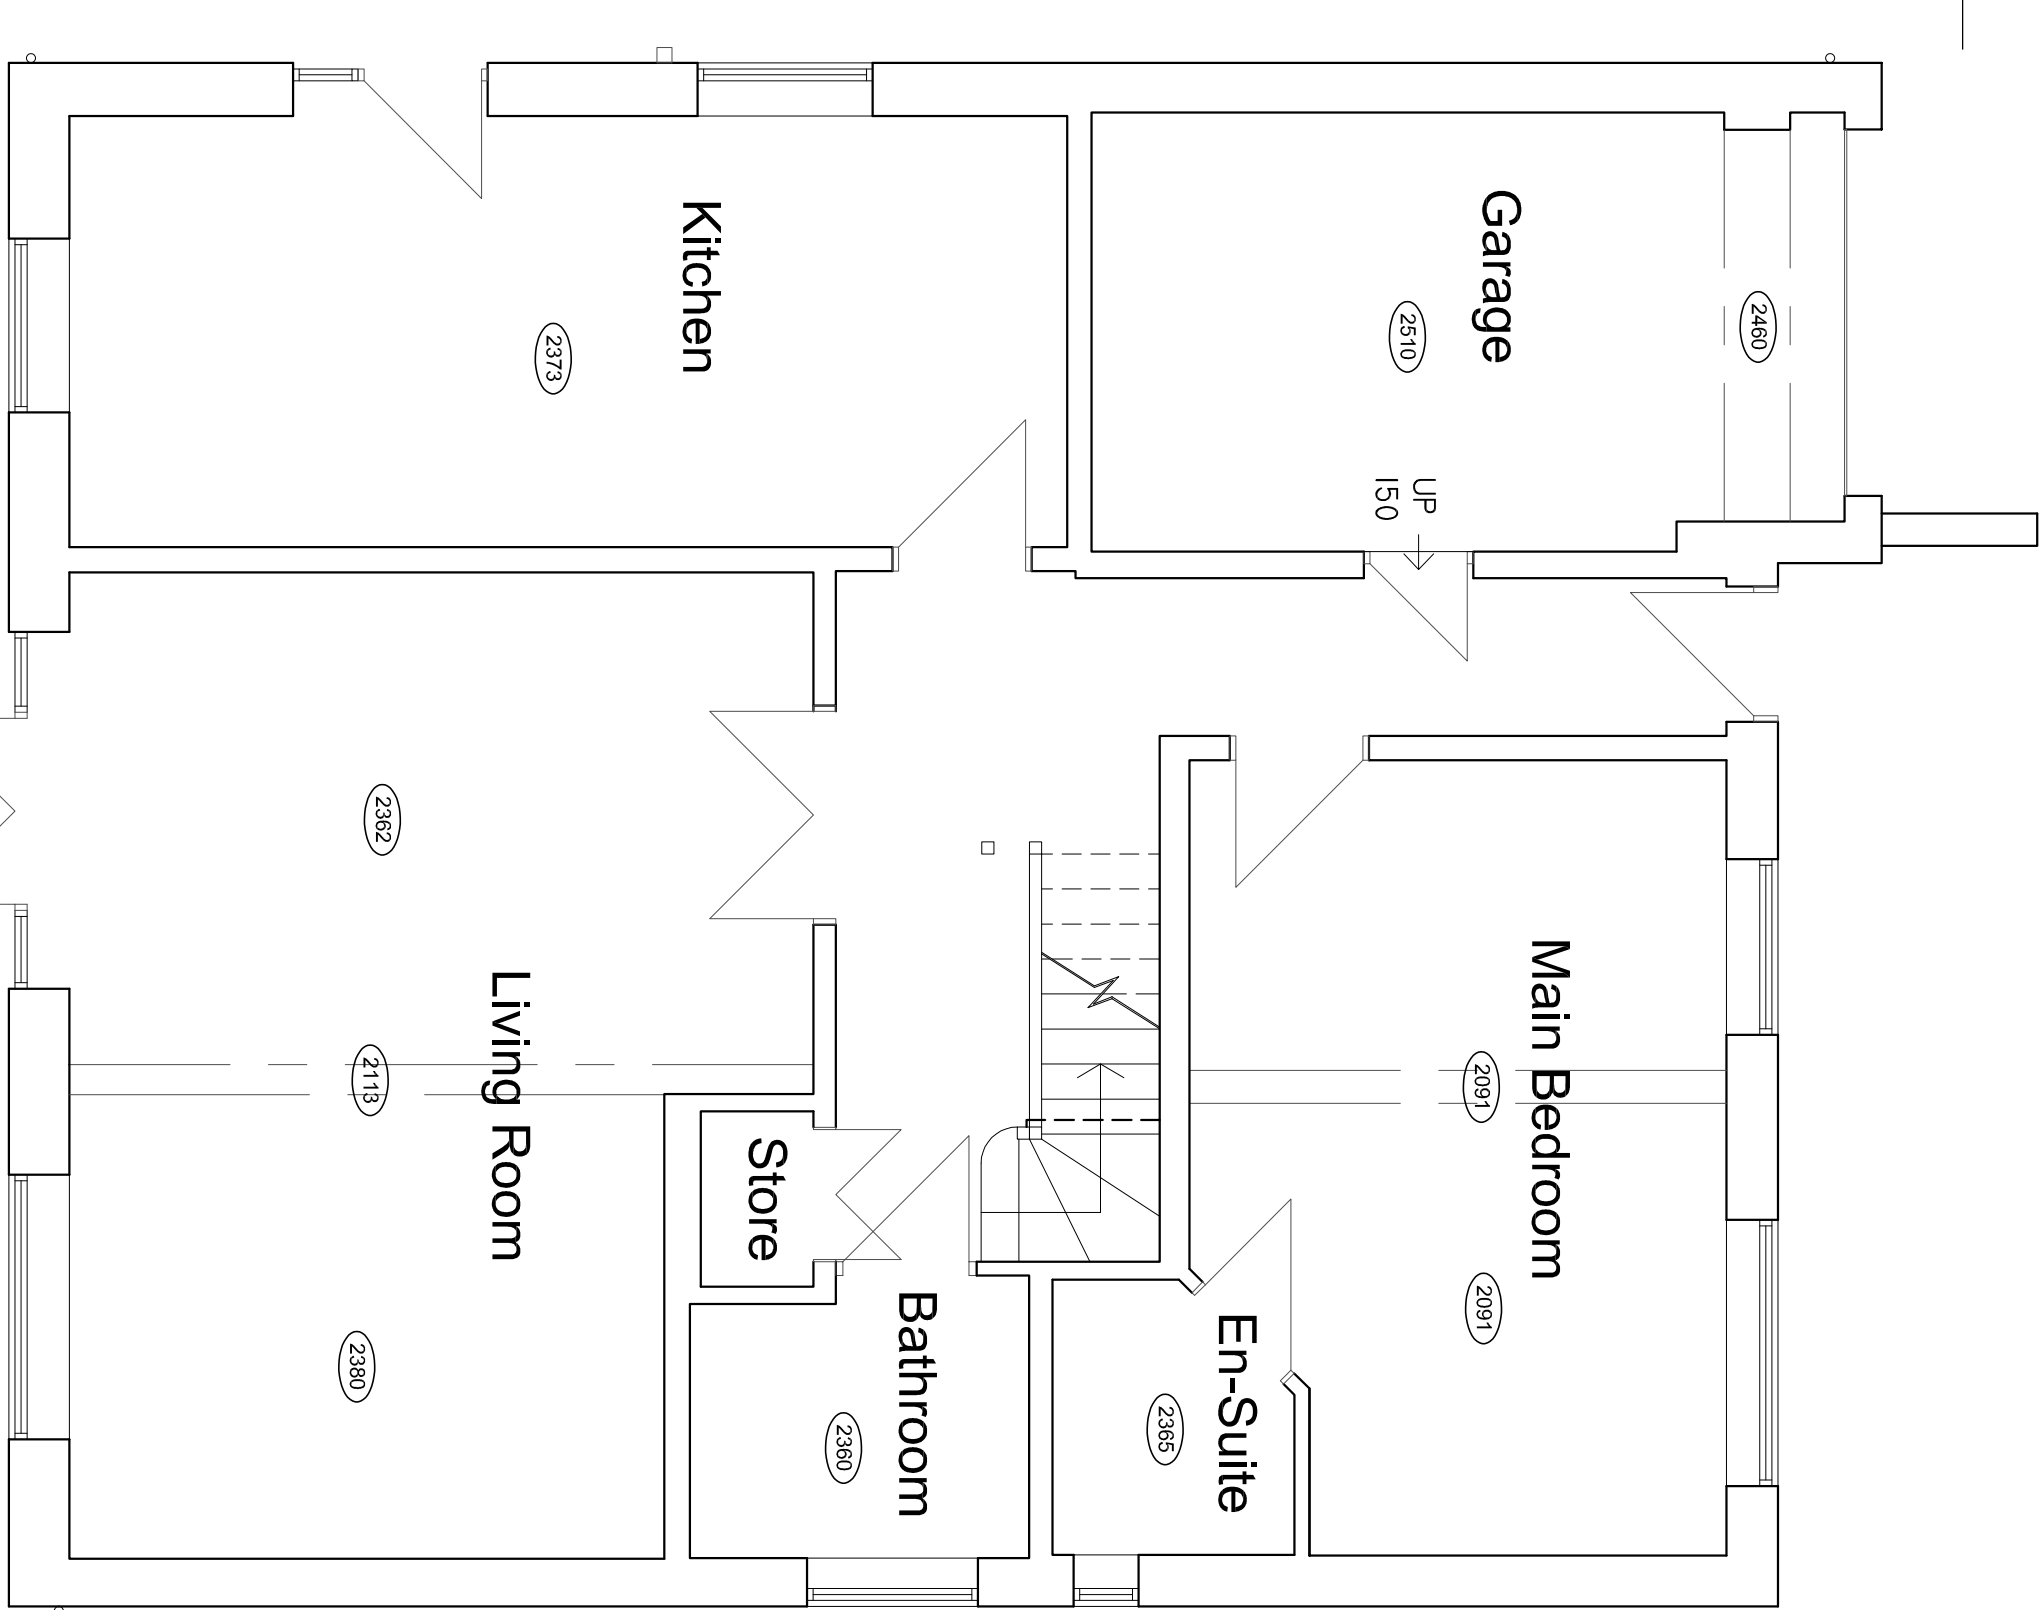


GROUND FLOOR PLAN 1:50

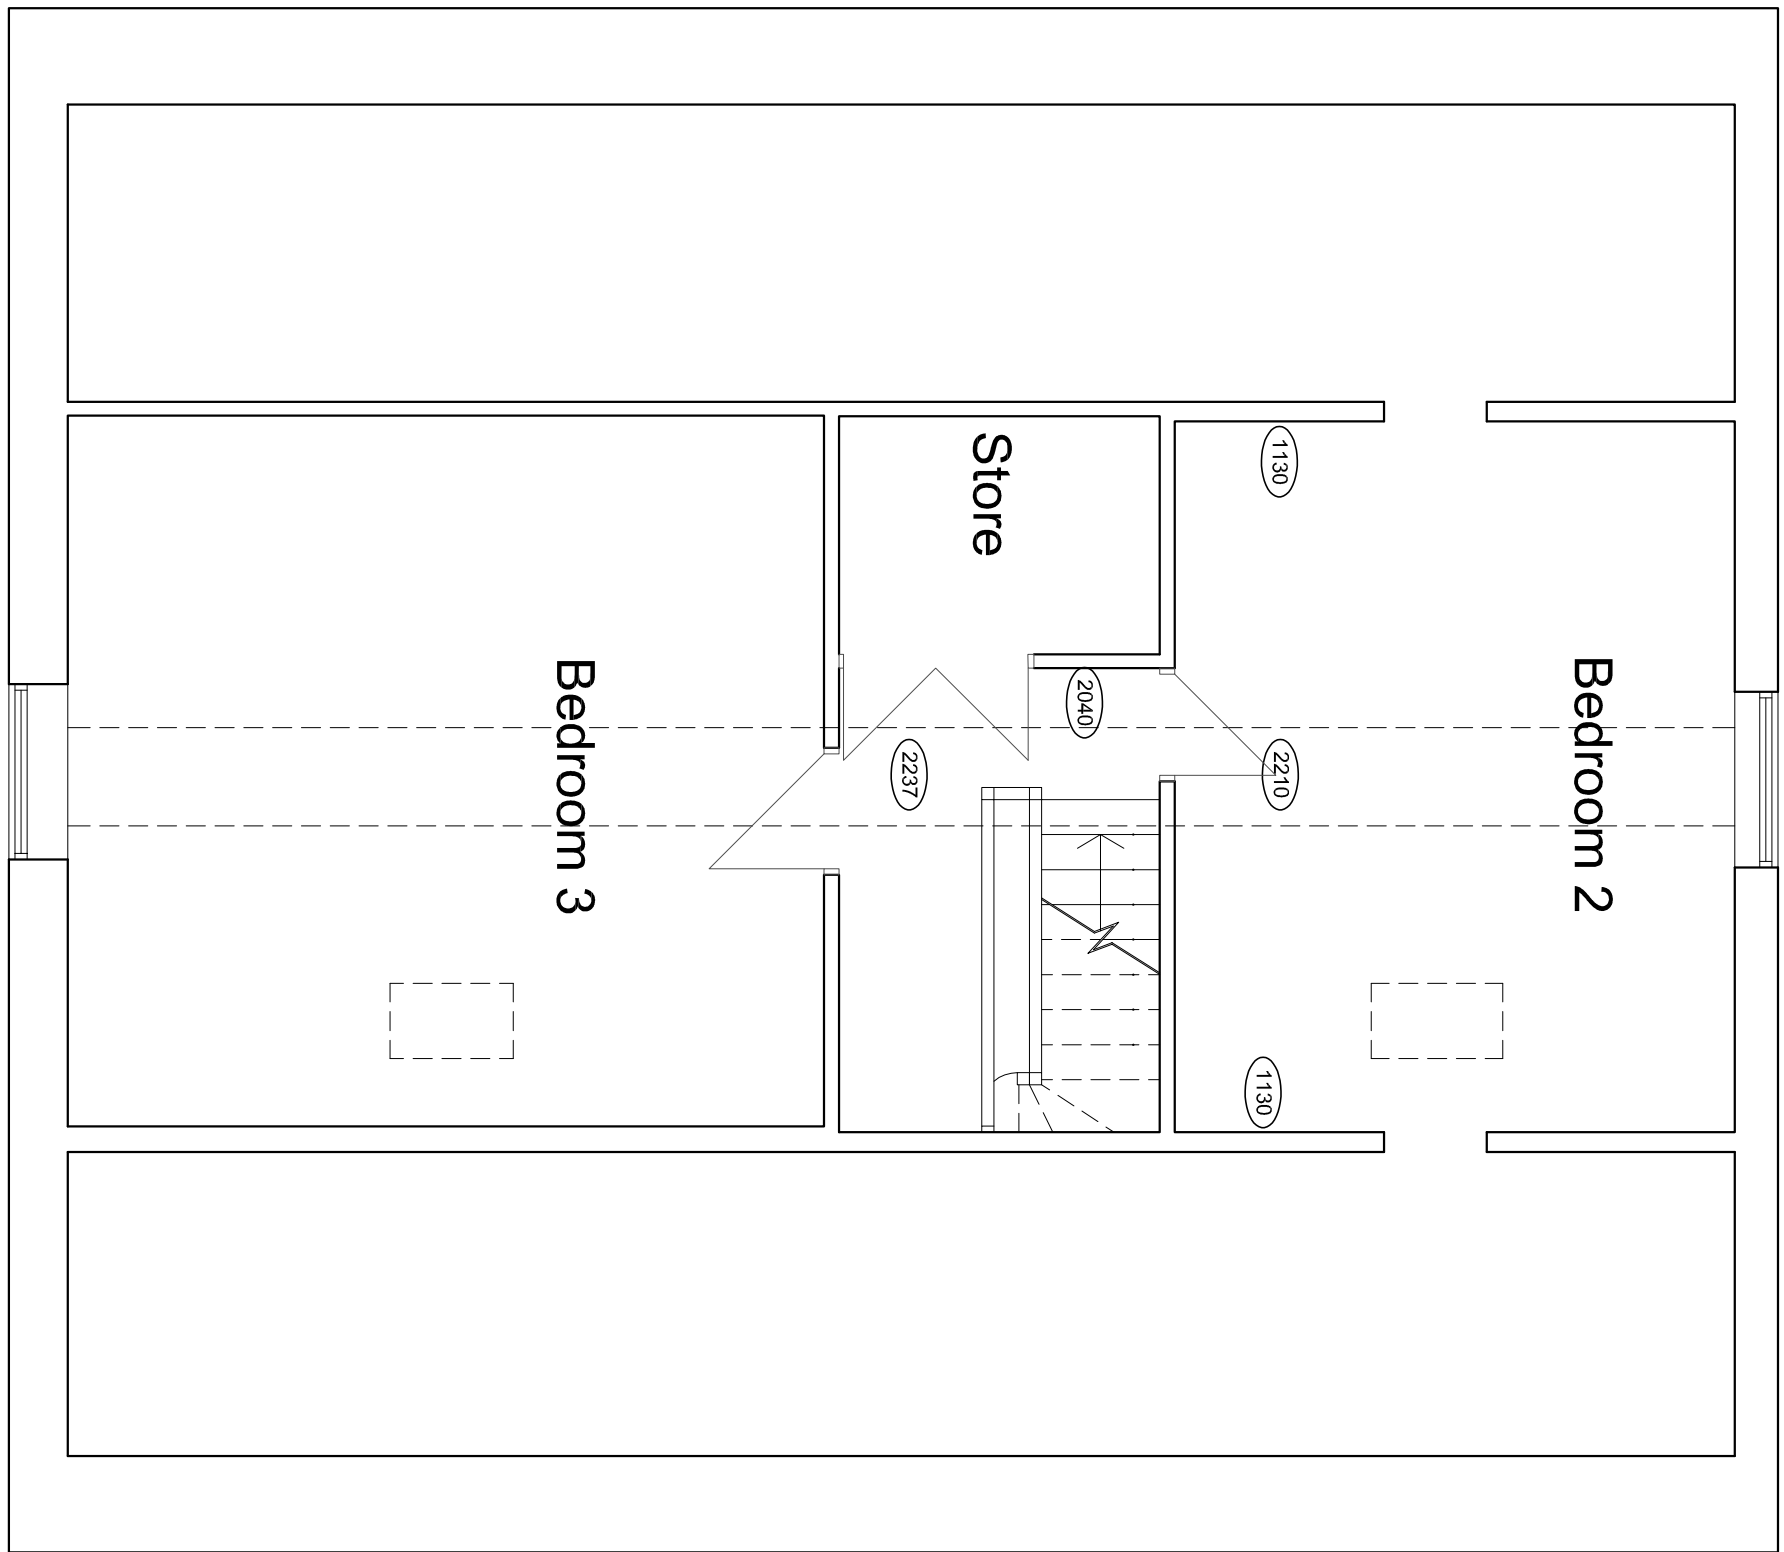

FIRST FLOOR PLAN 1:50

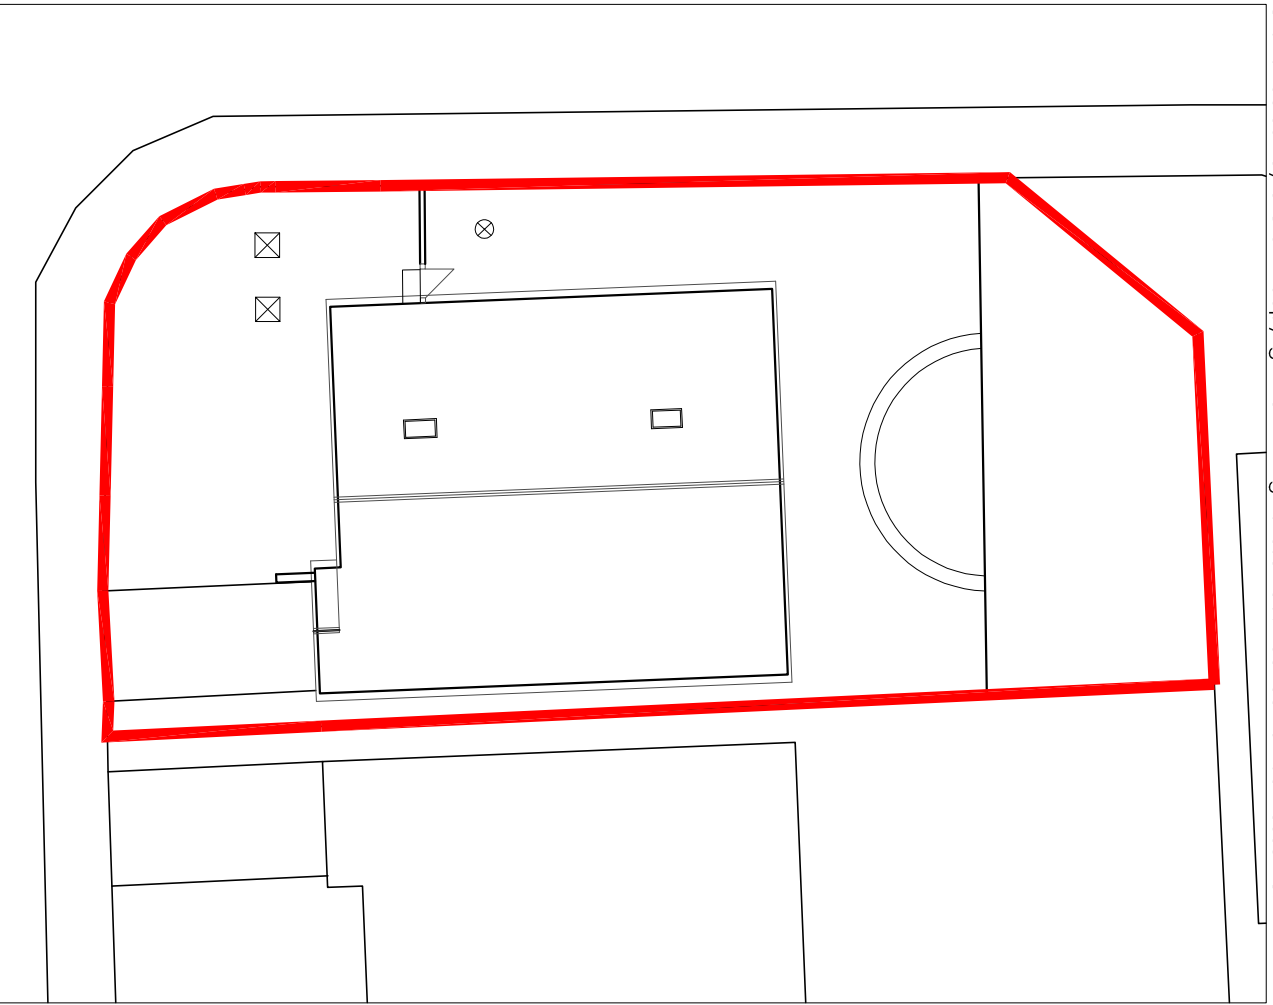


SITE LAYOUT PLAN 1:200

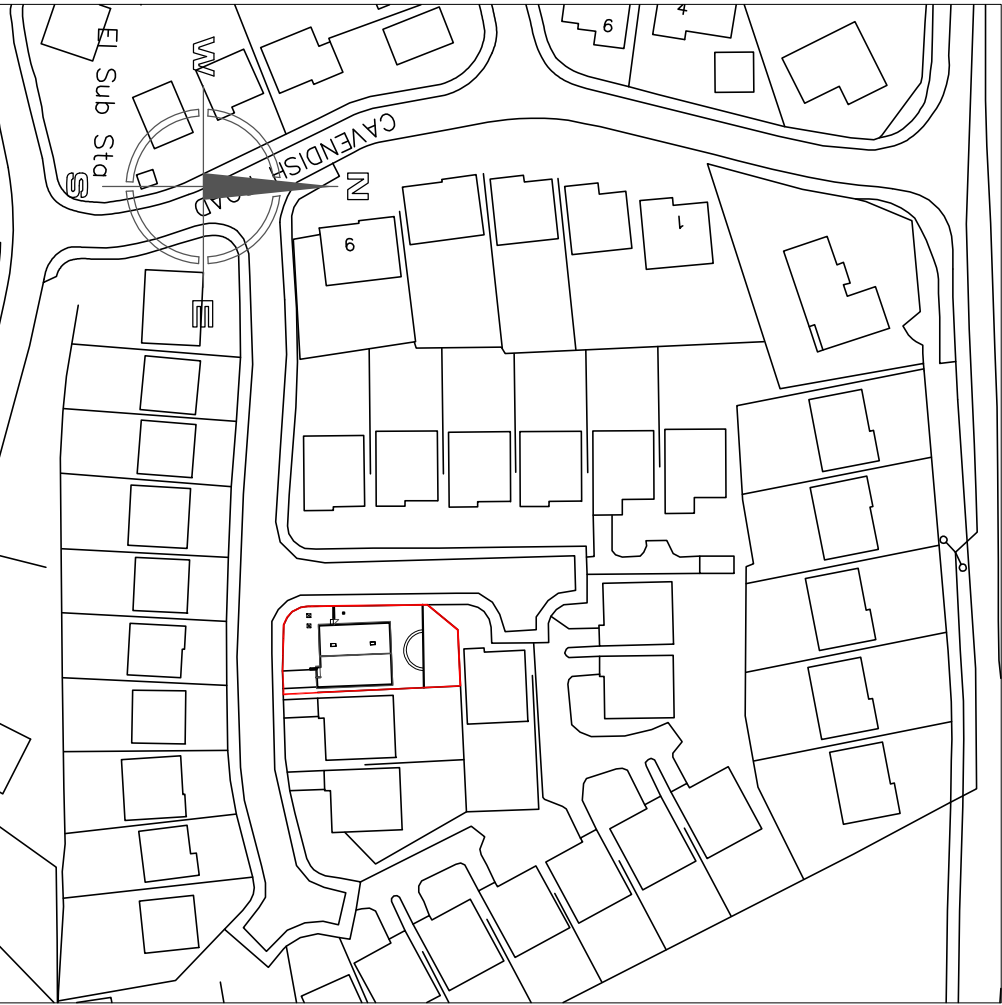

SITE LOCATION PLAN 1:1250



ROOF PLAN 1:100

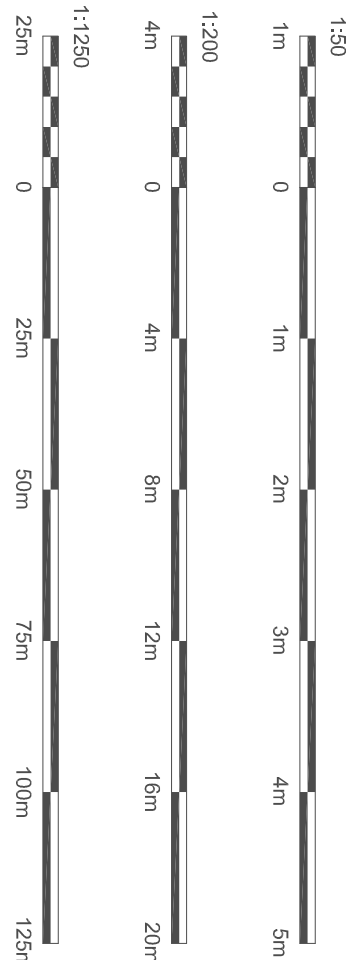

Hewitt&Carr Architects
A. David Hewitt, House 117-19 Teak Road | Cheddale | ST10 1JE
T. 01539 754589
E. enquiries@hccarchitects.co.uk
W. www.hccarchitects.co.uk

Client
MR & MRS TRIGGER

Project
PROPOSED INTERNAL ALTERATIONS AT
27 HAVENSFIELD DRIVE TEAN ST10 4RR

Title
PLANS AND ELEVATIONS AS EXISTING

Drawn
SURVEY

Date
OCT 2023

Scale
S/A AS NOTED

Project No.
01332-AL(0)01

Rev
A

SURVEY