




BOTTOM VIEW

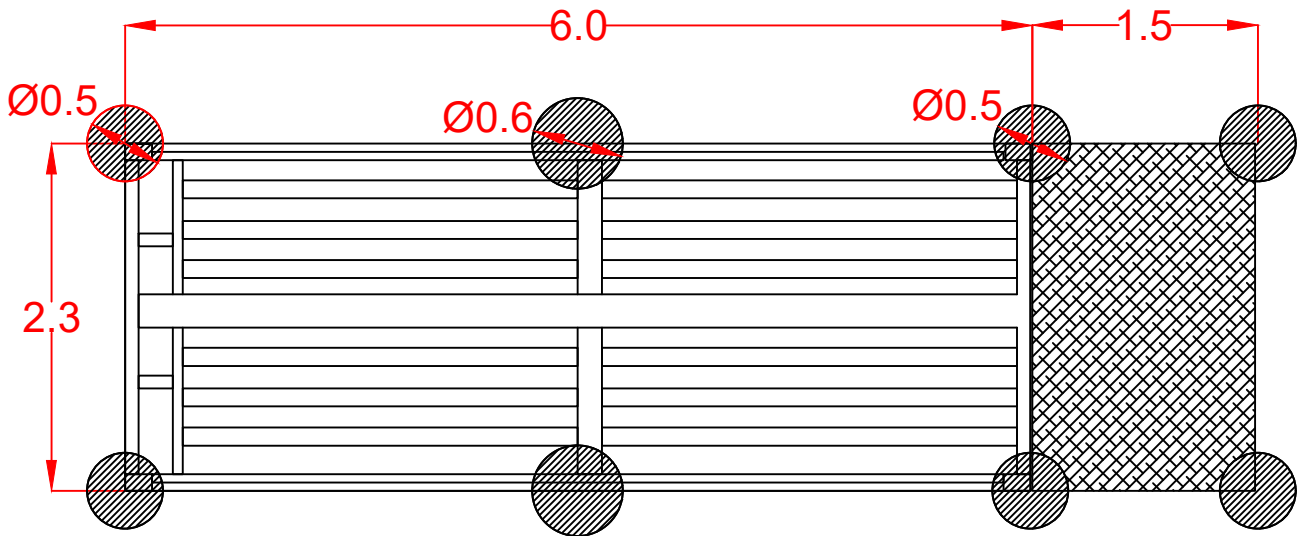


OPEN VIEW FROM TOP

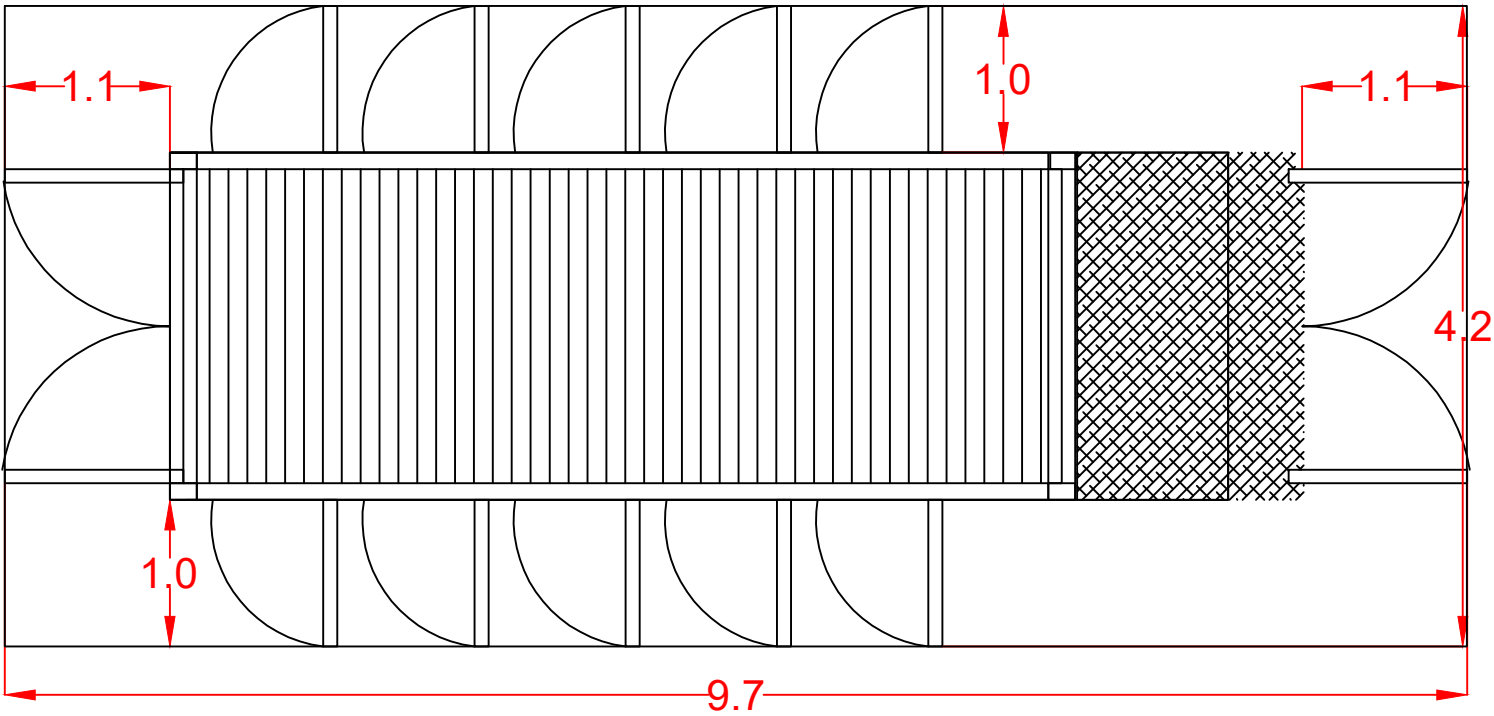

SIDE VIEW

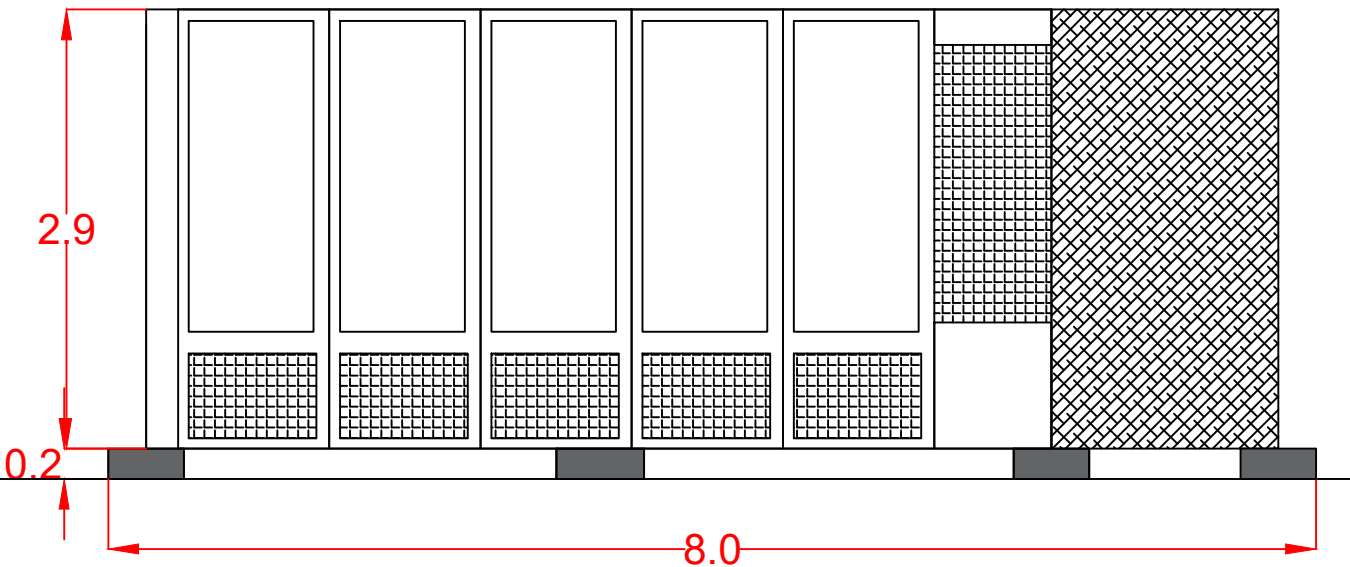

FRONT VIEW

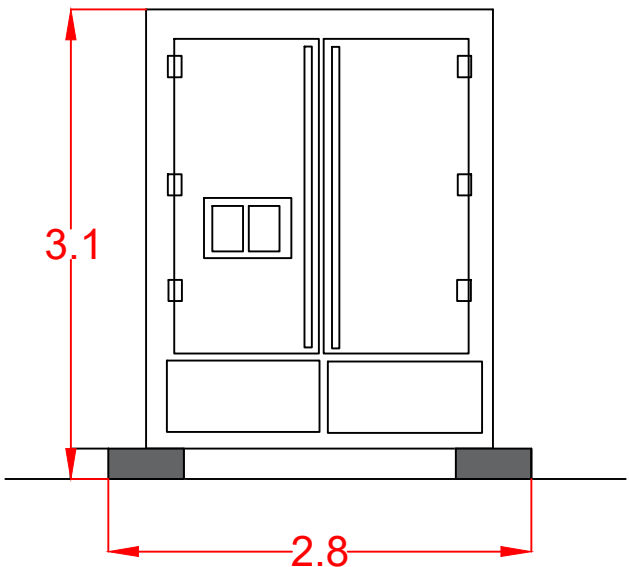

REVISIONS			
No	Information	By	Date
A	FIRST ISSUE	MM	16.10.23
PROJECT NUMBER: ROUNDALL ROAD			
CLIENT: S & C ENERGY LTD			
LOCATION: Withystakes, Cheddleton, Werrington, Staffordshire SJ 94779 48671			
DRAWING TITLE: BATTERY CONTAINERS			
CAD REFERENCE: 00-ROUNDALL ROAD -301			
SCALE: 1:50 @ A3		SHEET: 1 OF 1	
DRAWN BY: MM		DATE: 16.10.23	
CHECKED BY: GJ		DATE: 16.10.23	
AVON UTILITIES & GENERATION Ltd UNIT 1, MOULDINGS GREEN, KENILWORTH ROAD, MERIDEN, CV7 7LJ			AVON UTILITIES & GENERATION