



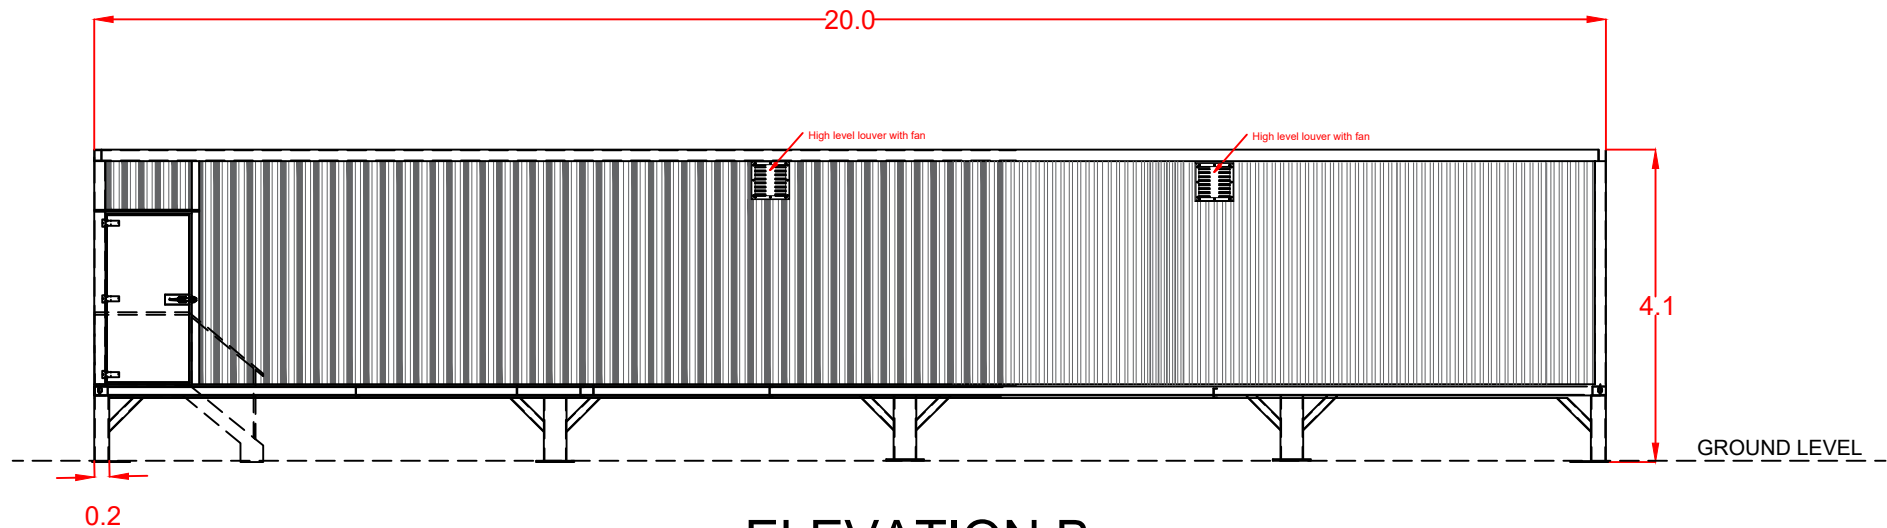


ELEVATION B

↓ B

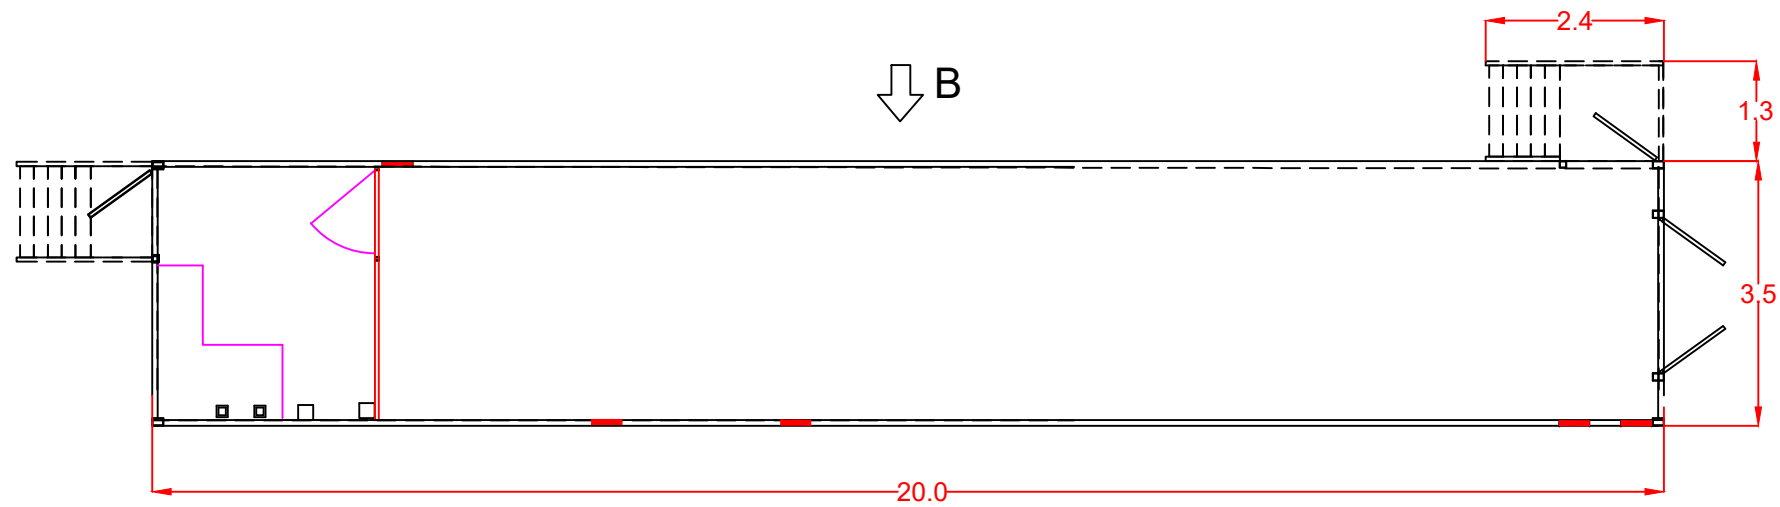


PLAN VIEW

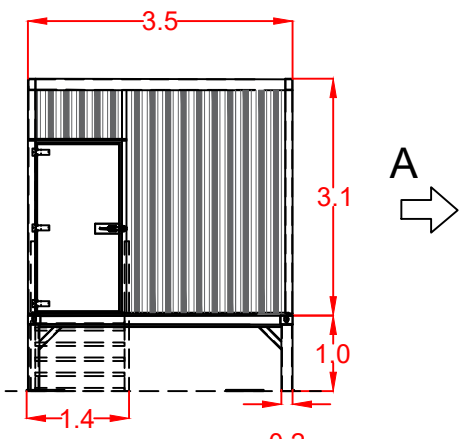


ELEVATION A

← C

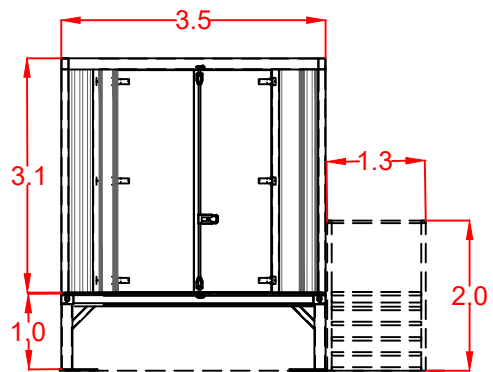

ELEVATION C

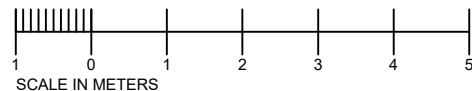

A	FIRST ISSUE	MM	16.10.23	GJ
No	INFORMATION	By	Date	Chkd
REVISIONS				
PROJECT NUMBER ROUNDALL ROAD				
CLIENT: S & C ENERGY LTD				
LOCATION: Withystakes, Cheddleton, Werrington, Staffordshire SJ 94779 48671				
DRAWING TITLE: CUSTOMER SWITCHGEAR CONTAINER				
CAD REFERENCE: 00-ROUNDALL ROAD -304				
SCALE: 1:100 @ A3		SHEET: 1 OF 1		
DRAWN BY: MM		DATE: 16.10.23		
CHECKED BY: GJ		DATE: 16.10.23		
AVON UTILITIES & GENERATION Ltd UNIT 1, MOULDINGS GREEN, KENILWORTH ROAD, MERIDEN, CV7 7LJ				