
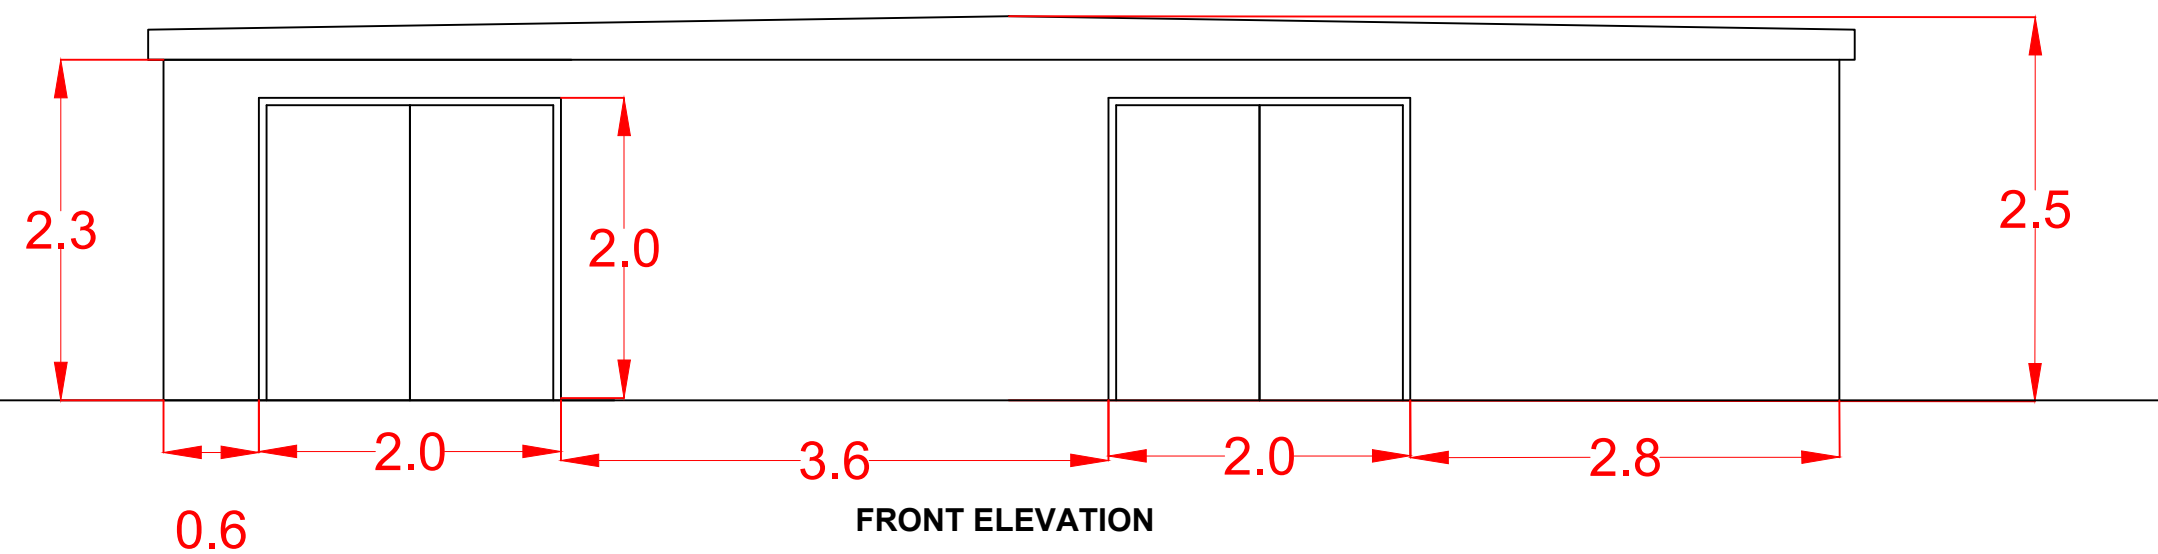
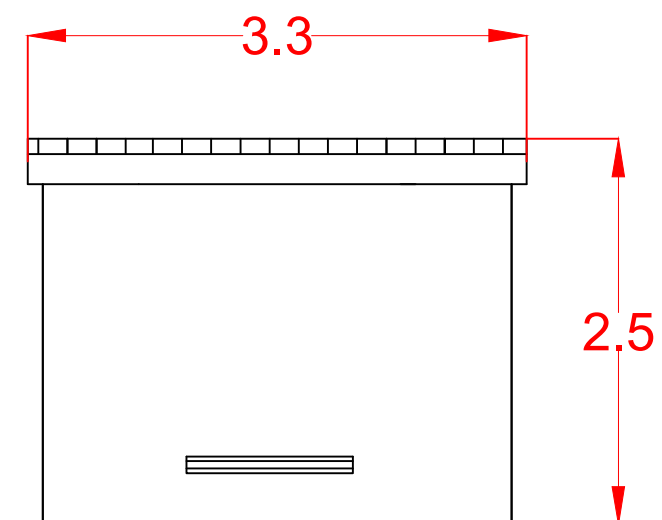


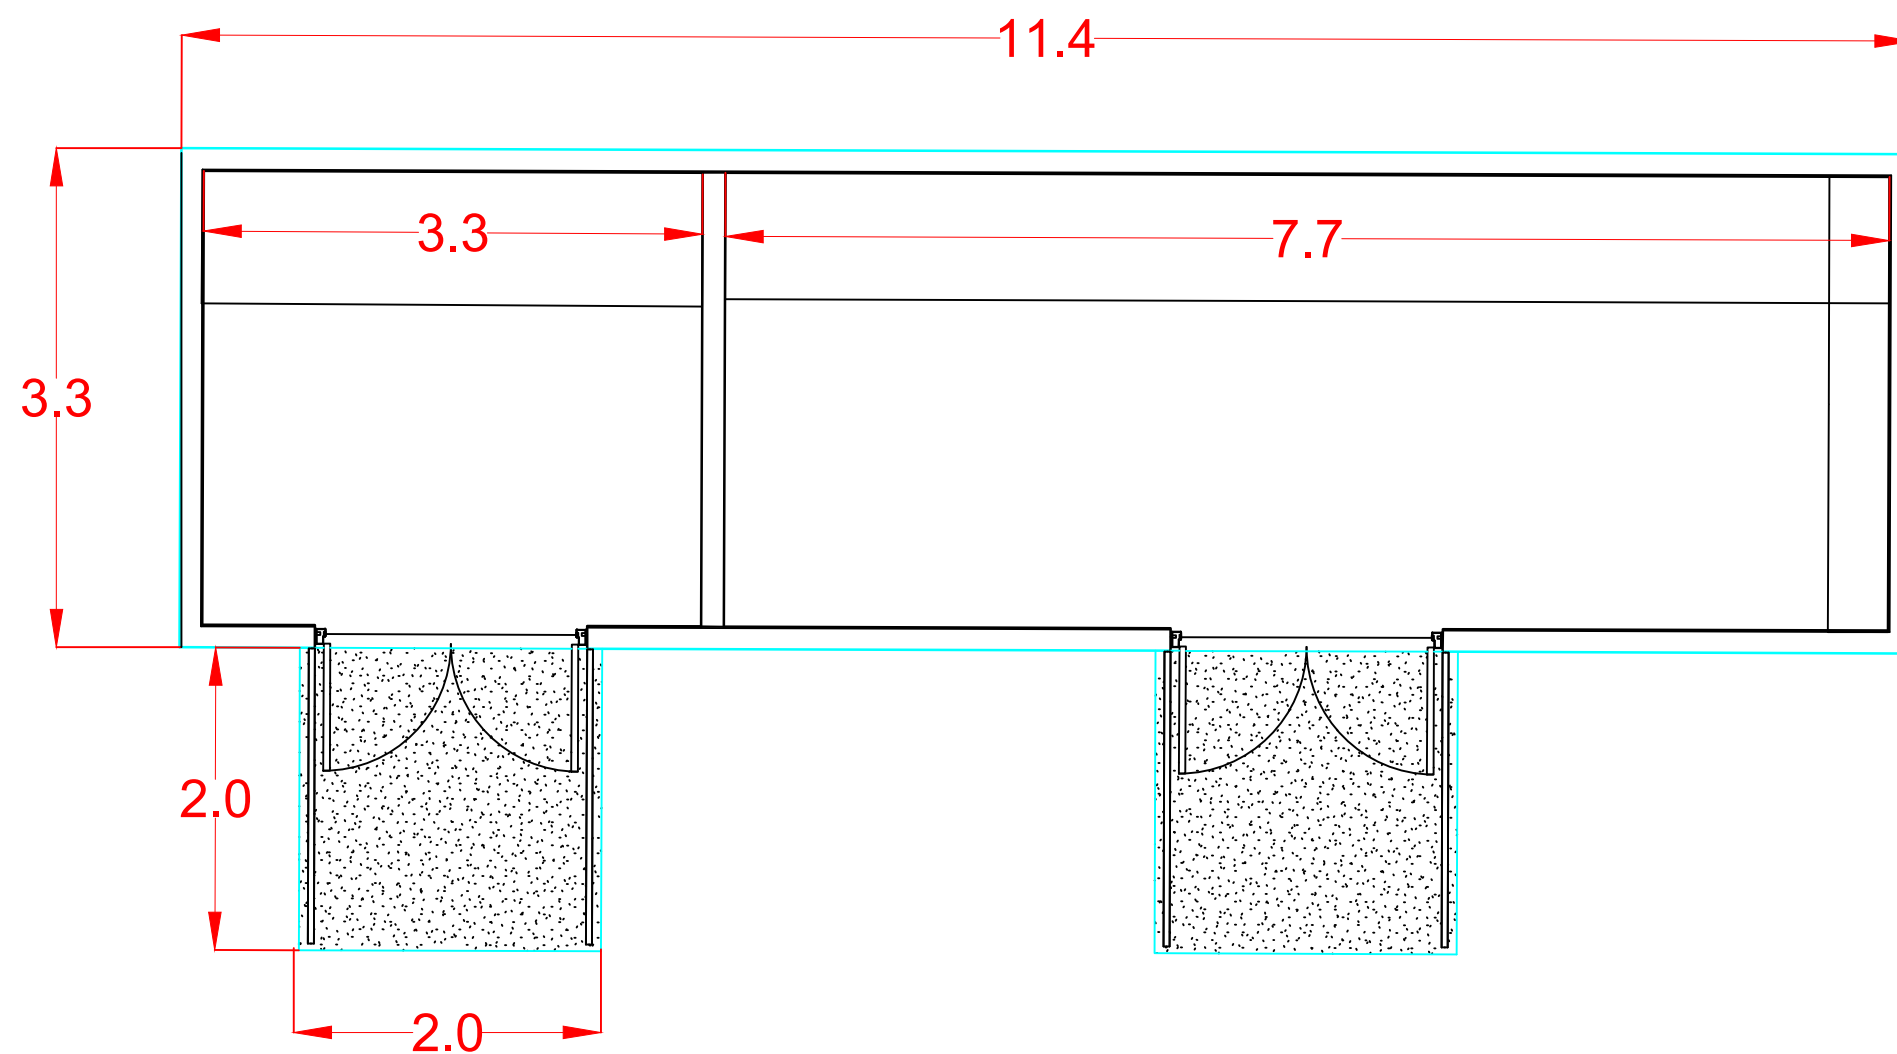

A	FIRST ISSUE		MM	16.10.23	C
No	INFORMATION		By	Date	C
REVISIONS					
PROJECT NUMBER		ROUNDALL ROAD			
CLIENT:		S & C ENERGY LTD			
LOCATION:		Withystakes, Cheddleton, Werrington, Staffordshire SJ 94779 48671			
DRAWING TITLE:		CUSTOMER CONTROL ROOM			
CAD REFERENCE:		00-ROUNDALL ROAD-305			
SCALE:			SHEET:		
1:50 @ A3			1 OF 1		
DRAWN BY:			DATE:		
MM			16.10.23		
CHECKED BY:			DATE:		
GJ			16.10.23		
AVON UTILITIES & GENERATION Ltd UNIT 1, MOULDINGS GREEN, KENILWORTH ROAD, MERIDEN, CV7 7LJ					