
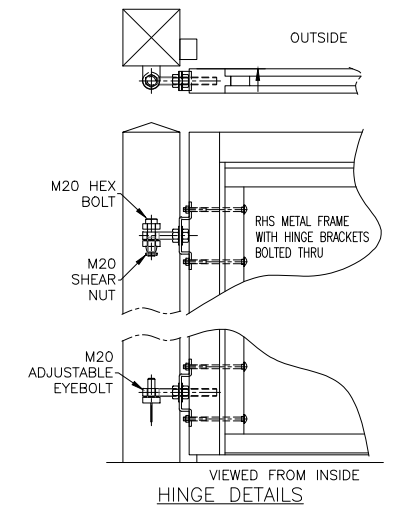
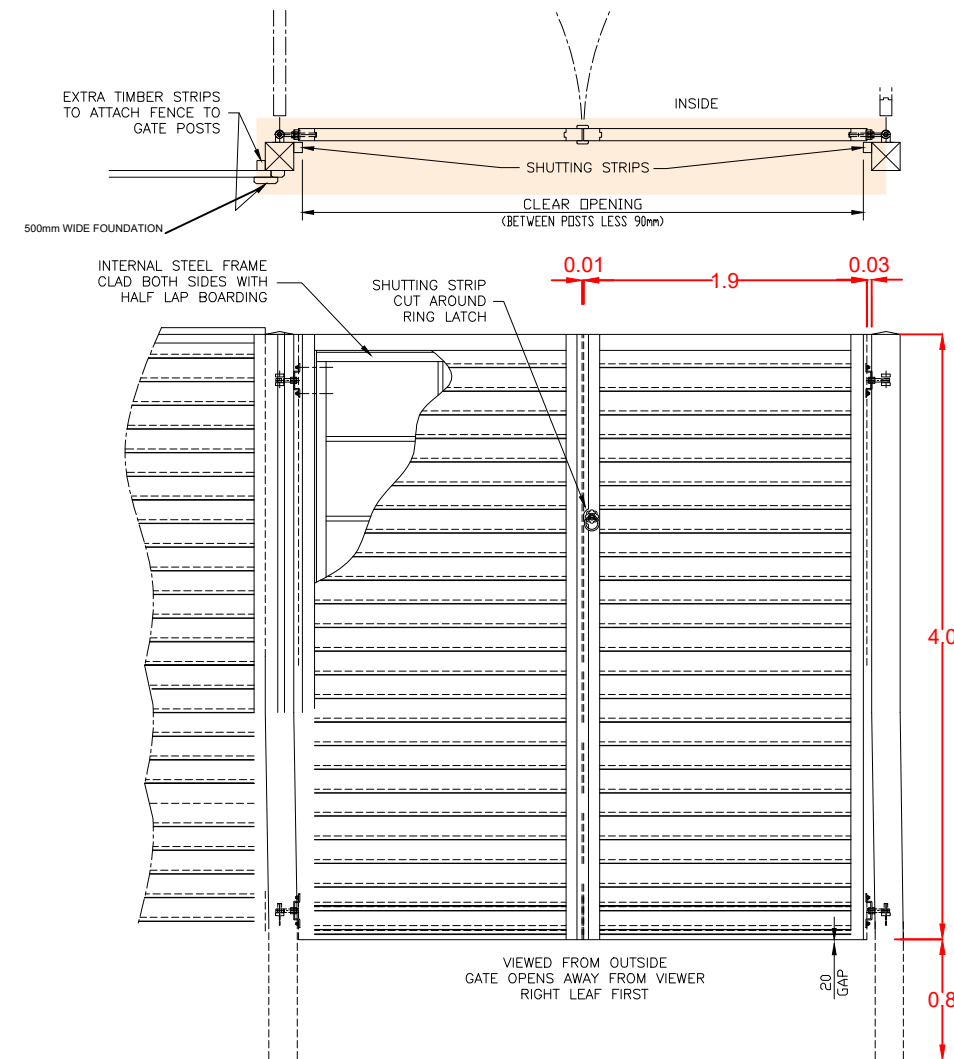
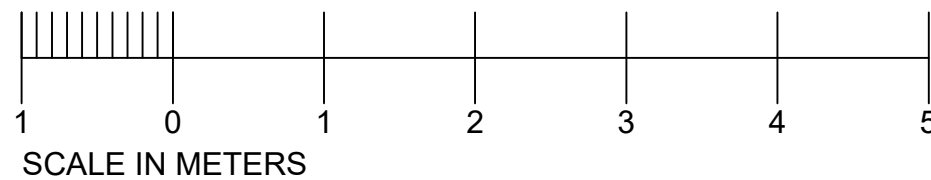


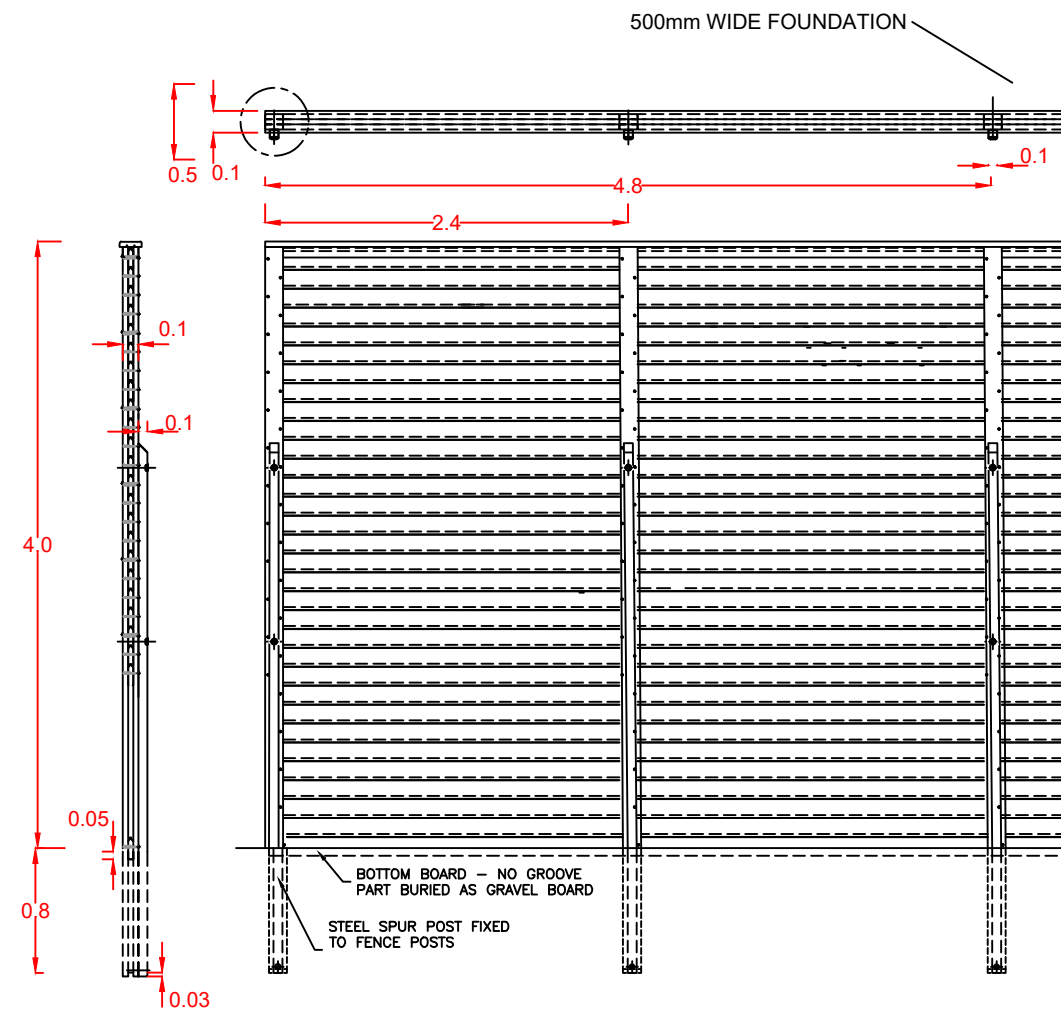

| A   | FIRST ISSUE | MM             | 16.10.23 | GJ                                    |
|---|-------------|----------------|----------|---------------------------------------|
| No   | INFORMATION | By             | Date     | Chkd                                  |
| REVISIONS                                                                                              |             |                |          |                                       |
| PROJECT NUMBER ROWNALL ROAD                                                                            |             |                |          |                                       |
| CLIENT: S & C ENERGY LTD                                                                               |             |                |          |                                       |
| LOCATION: Withystakes, Cheddleton, Werrington,<br>Staffordshire<br>SJ 94779 48671                      |             |                |          |                                       |
| DRAWING TITLE: ACOUSTIC FENCE & GATE                                                                   |             |                |          |                                       |
| CAD REFERENCE: 00-ROWNALL ROAD-307                                                                     |             |                |          |                                       |
| SCALE: 1:50 @ A3                                                                                       |             | SHEET: 1 OF 1  |          |                                       |
| DRAWN BY: MM                                                                                           |             | DATE: 16.10.23 |          |                                       |
| CHECKED BY: GJ                                                                                         |             | DATE: 16.10.23 |          |                                       |
| AVON UTILITIES & GENERATION Ltd<br>UNIT 1, MOULDINGS GREEN,<br>KENILWORTH ROAD,<br>MERIDEN,<br>CV7 7LJ |             |                |          | <b>AVON</b><br>UTILITIES & GENERATION |