



SECTION A-A

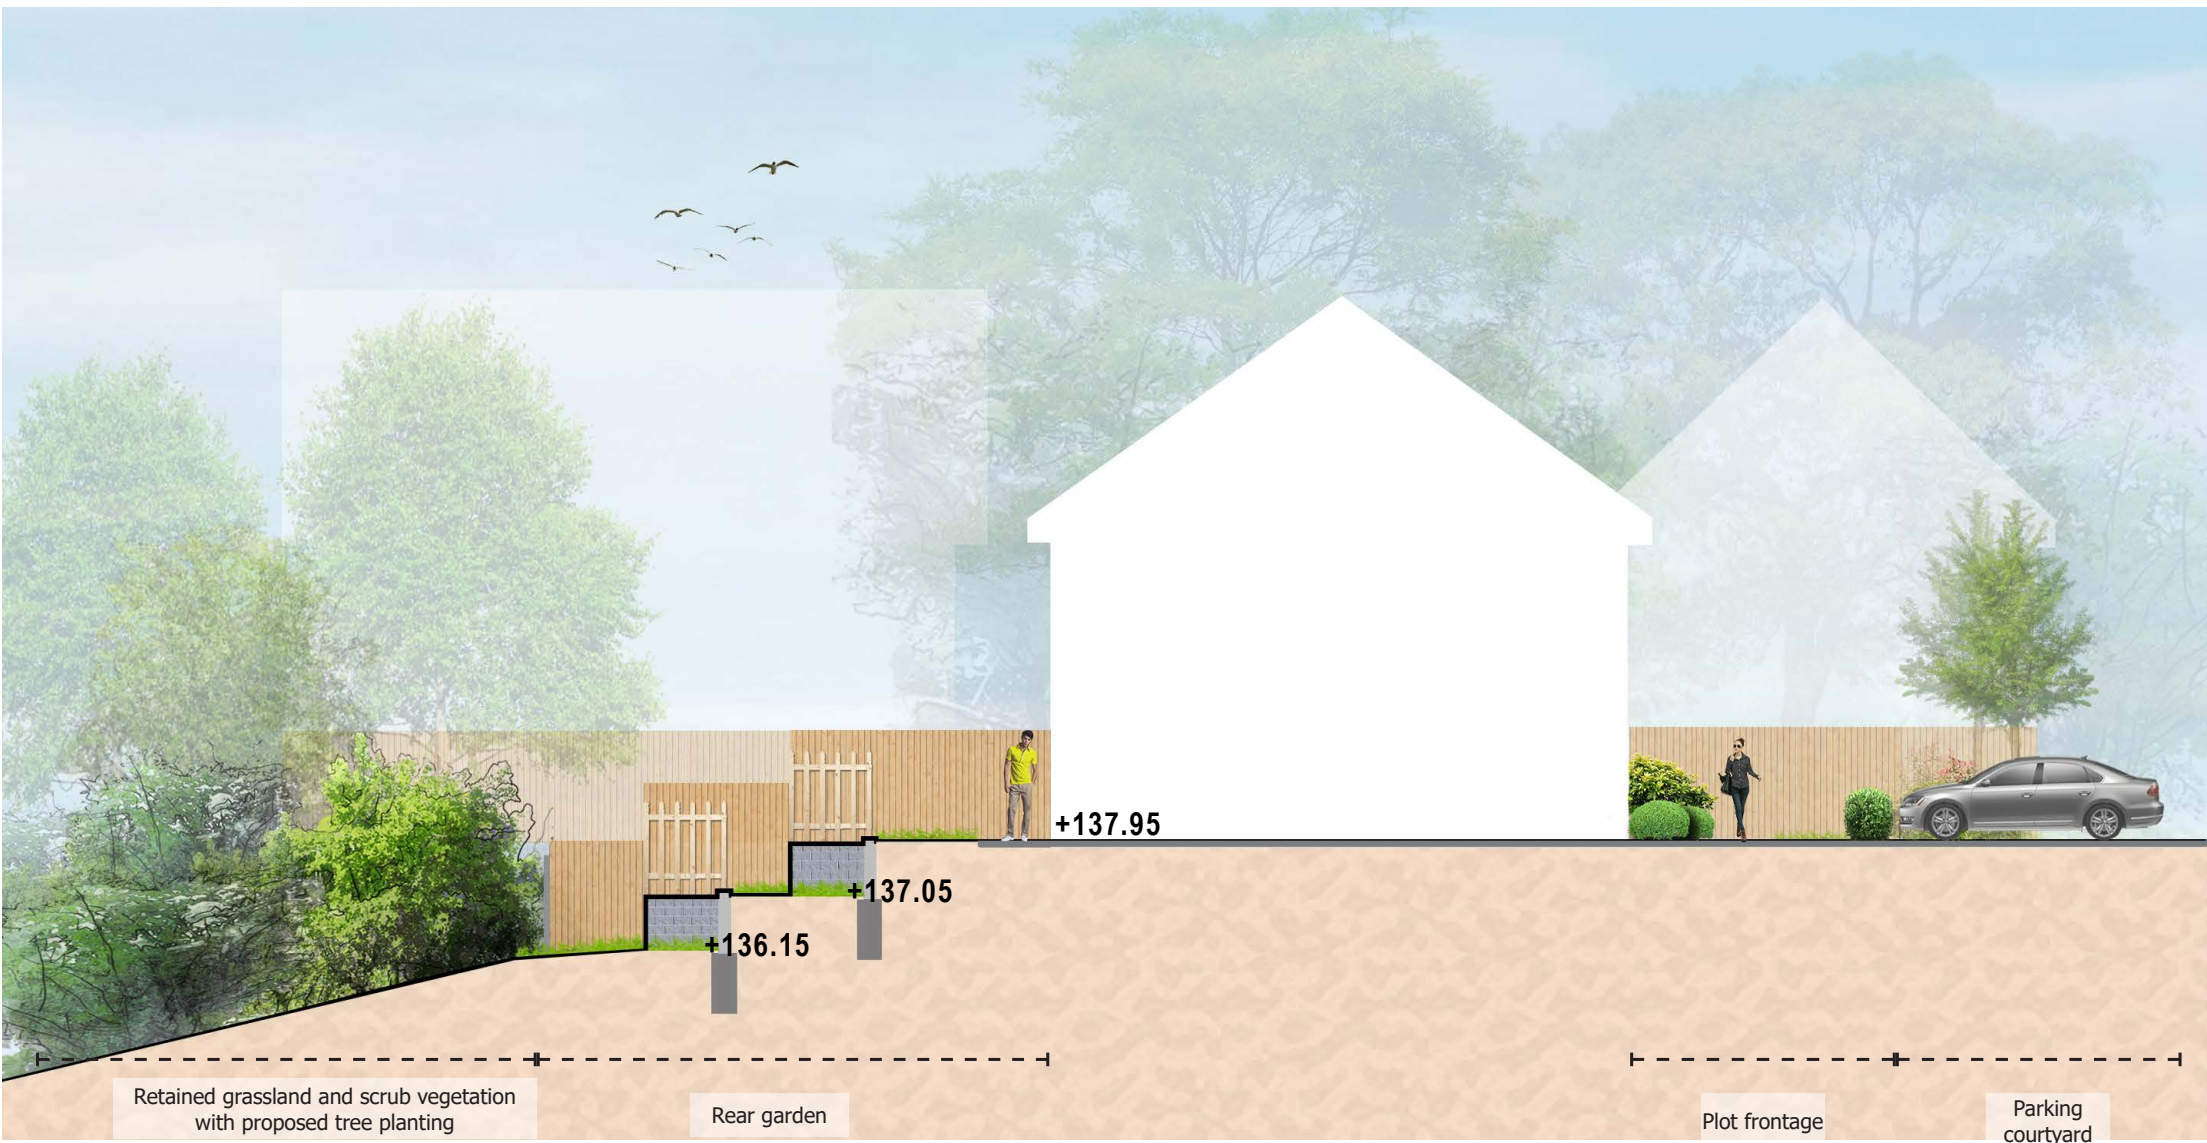

SECTION B-B



SECTION C-C

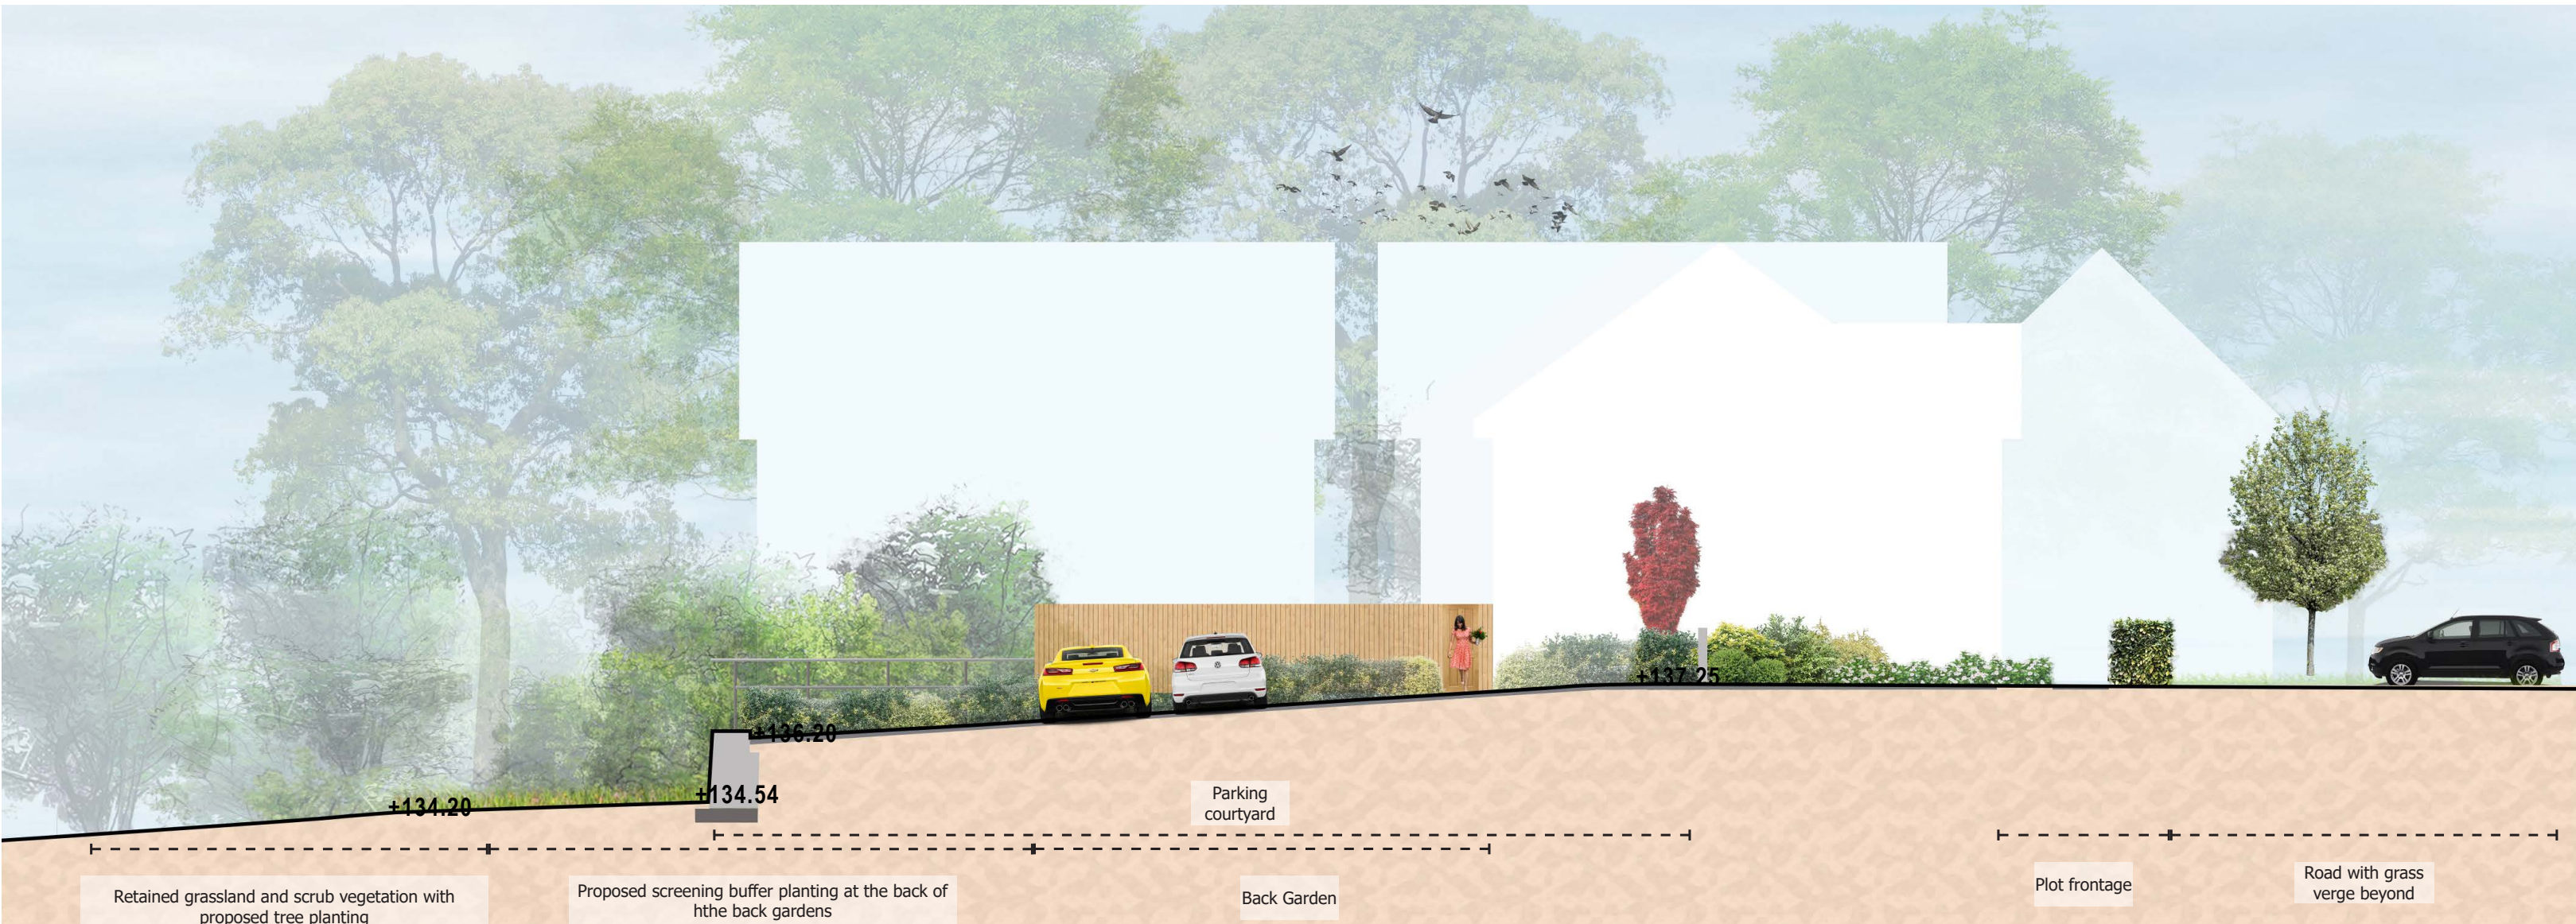


SECTION D-D




Discrepancy between the physical boundary and the title boundary, existing vegetation group G10 needs to be removed otherwise the development cannot be facilitated. We have proposed native trees and hedgerows all along the title boundary to replace the removed vegetation.

SECTION E-E

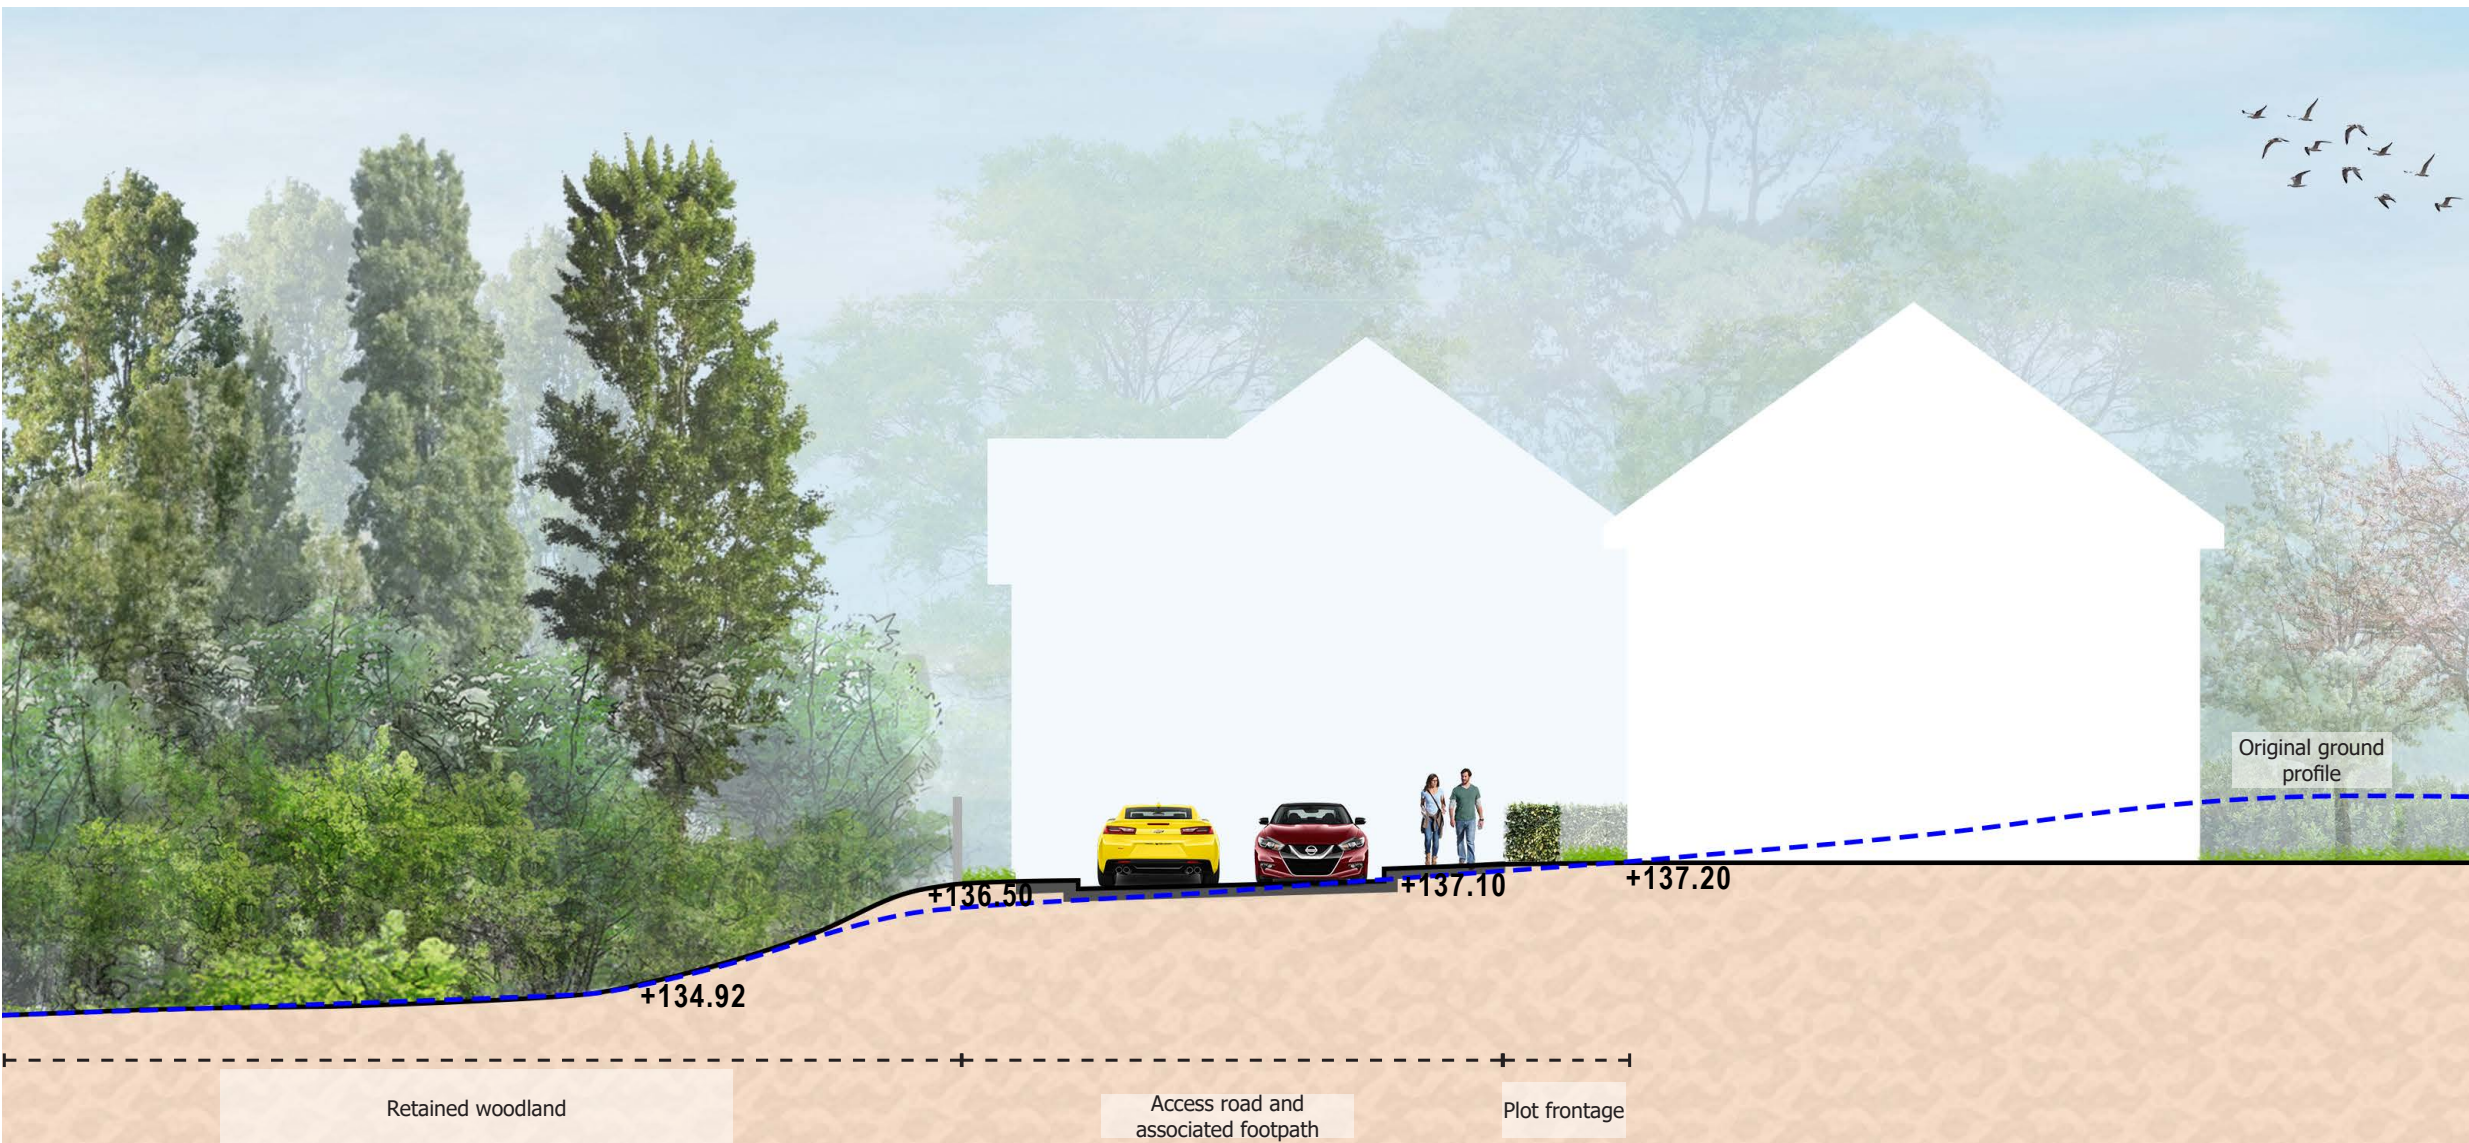

LOCATION PLAN

Not to scale

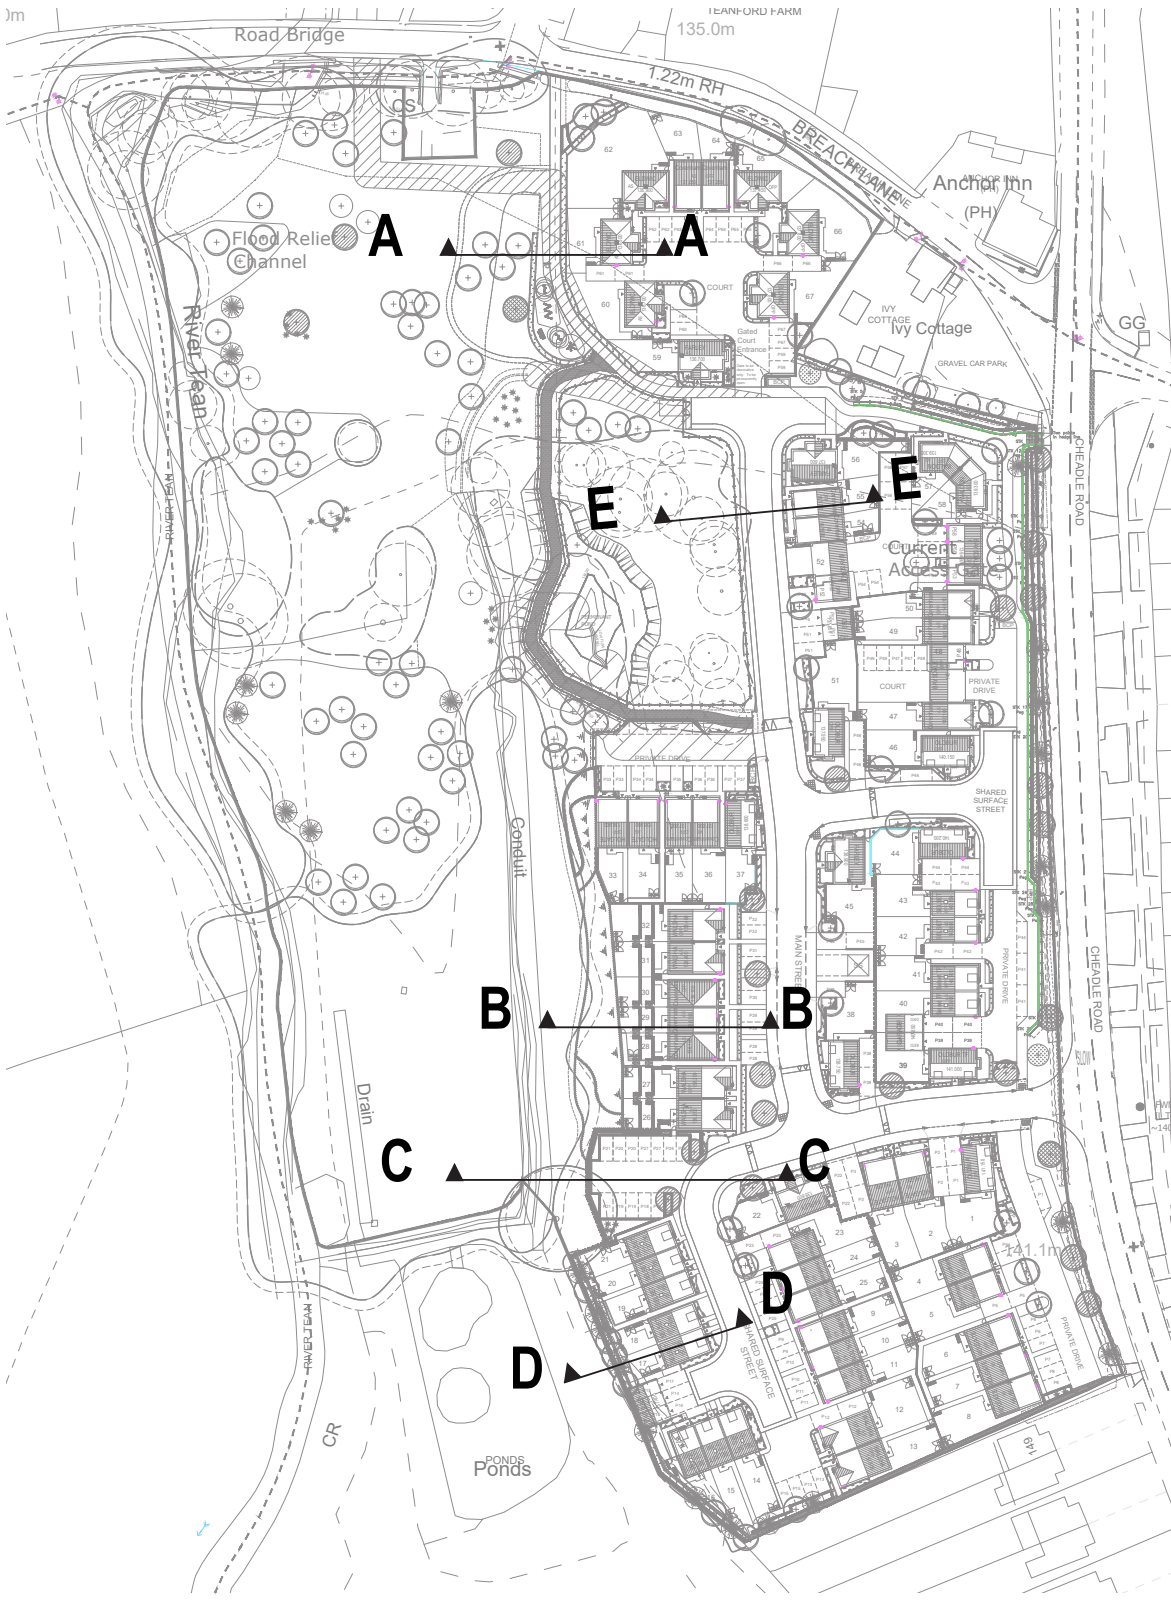

Rev.	Date	Details
C.....	19.02.2024	Amended to client's comments
B	30.01.2024	Amended to client's comments
A	29.01.2024	Amended to client's comments

JBA 23/025-SK01 Illustrative Sections			
Client Keepmoat		Site: Cheadle Road, Upper Tean	
Drawn by VD	Date January 2024	Scale 1:500 @ A1	Rev C
James Blake Associates Ltd. LANDSCAPE ARCHITECTURE • LANDSCAPE PLANNING • ECOLOGY • ARBORICULTURE 34-52 Out Westgate, Bury St Edmunds, Suffolk, IP33 3PA E-mail: jamesblake@jba-landmarc.com			