




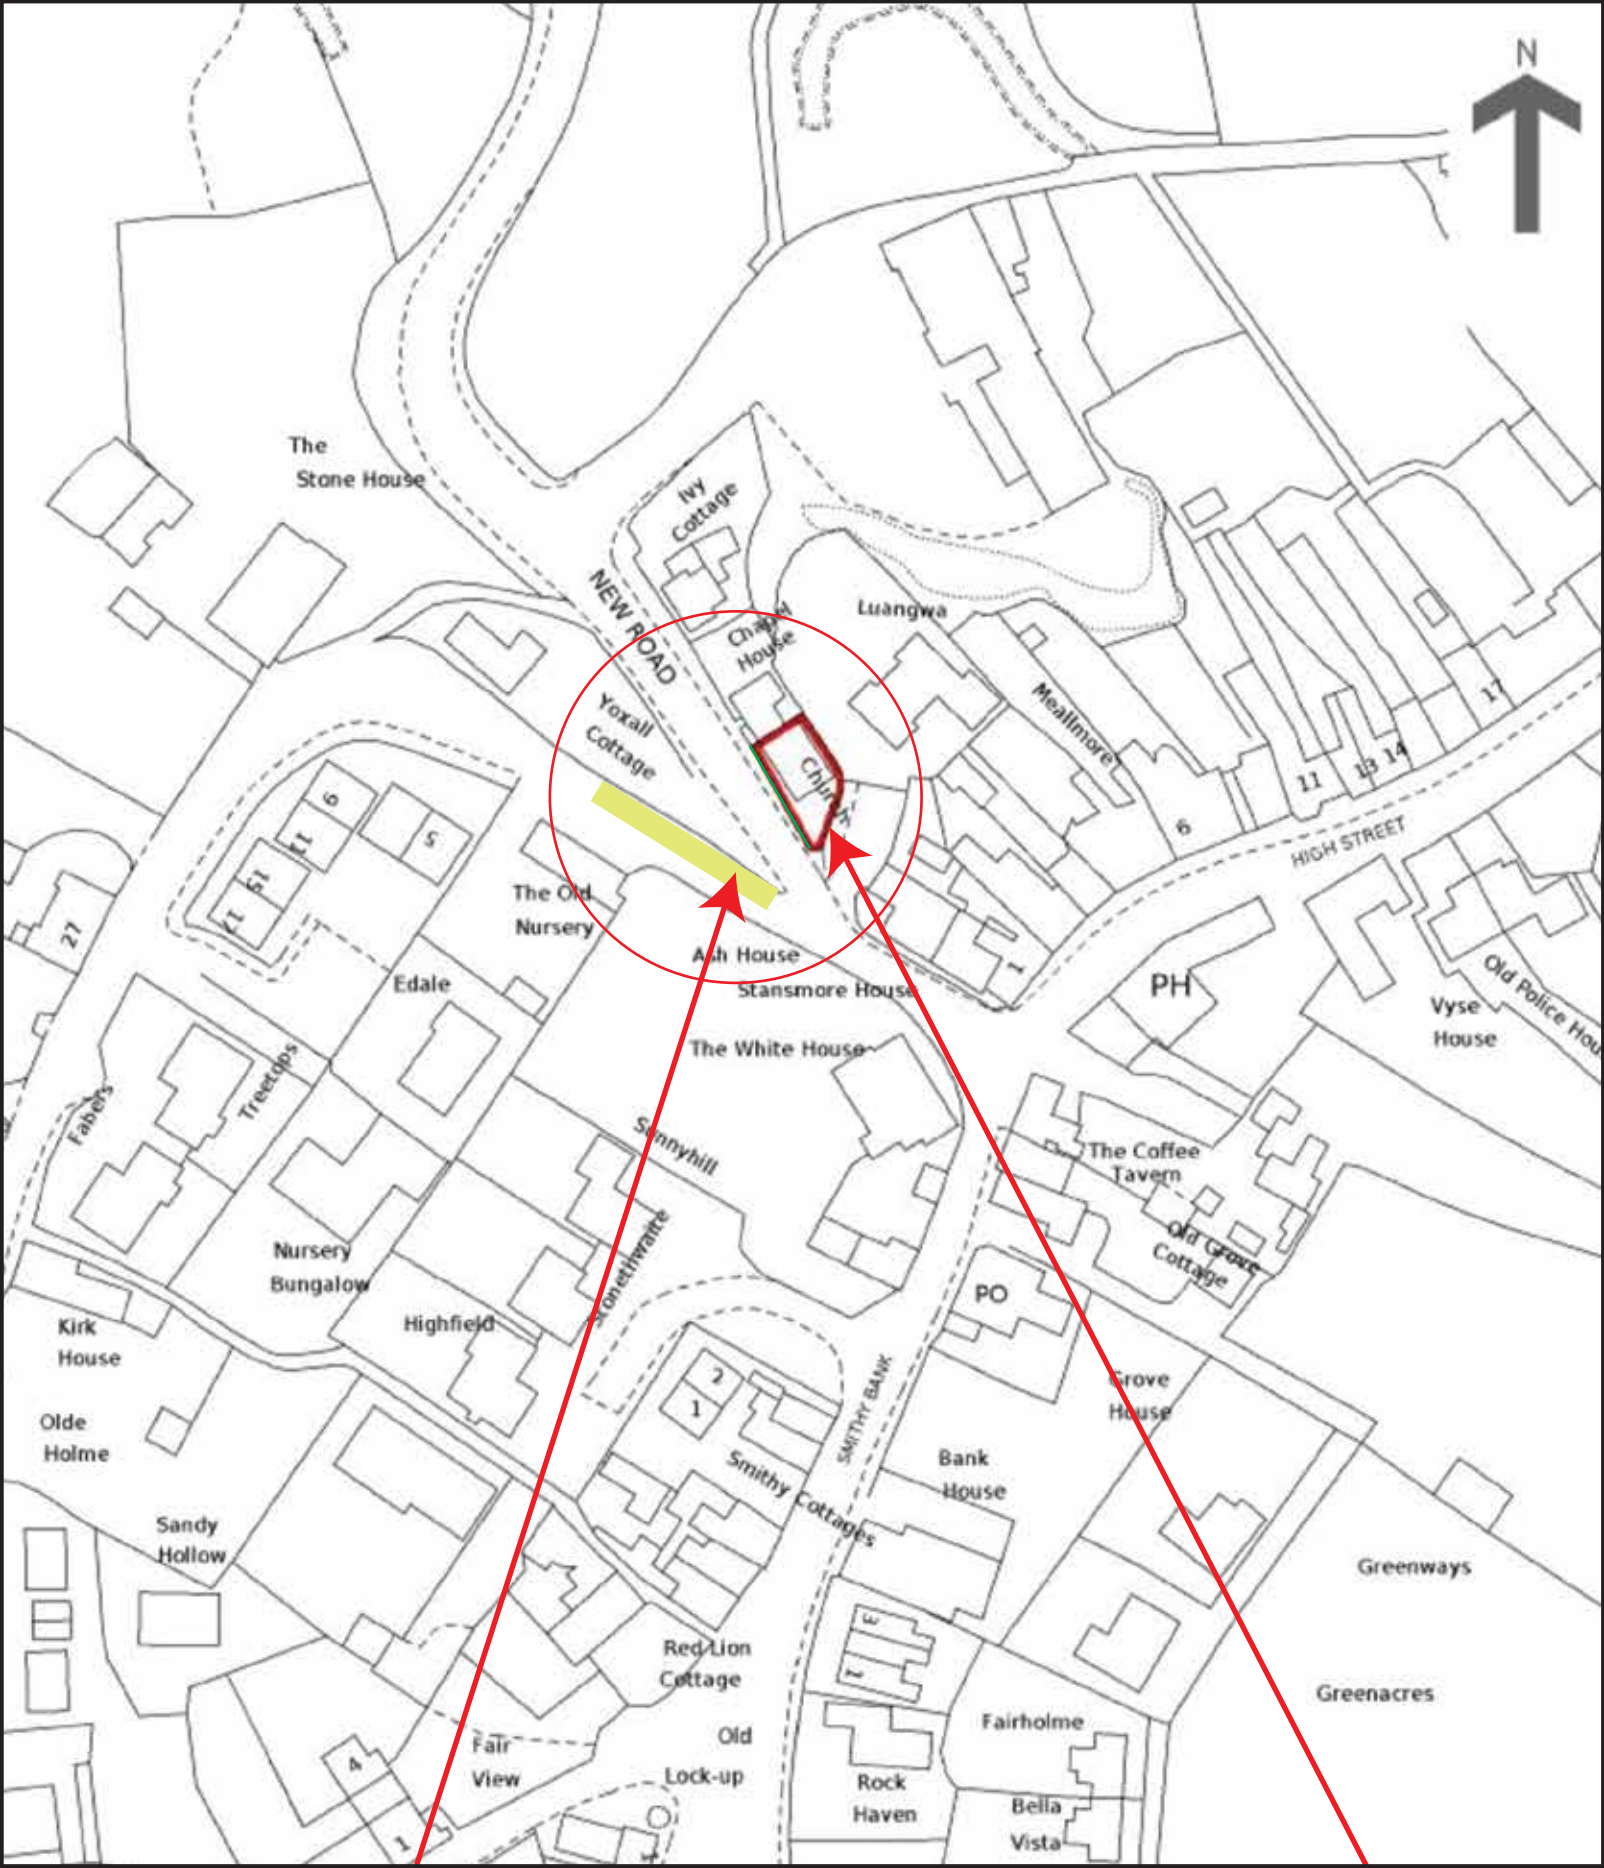

PARKING ON MALTHOUSE ROAD ADJACENT  
OFF MAIN ROAD.  
**CHURCH MEMBERS USED  
TO PARK HERE**

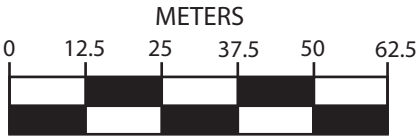

SCALE BAR 1:1250

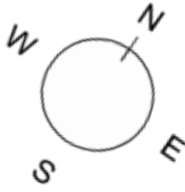

**ADDRESS**  
Former Alton Methodist Chapal  
New road  
Alton  
Stoke-on-trent  
ST10 4AF

Drawing 9.  
Parking.  
Drawing number 9.  
21st February 2024.

NATURE OF THE PROPOSED DEVELOPMENT SITE  
Holiday let.

**ADDRESS**  
Former Alton Methodist Chapal  
New road  
Alton  
Stoke-on-trent  
ST10 4AF