



KIM SEXTON DESIGN
CLIFTON HOUSE
MAYFIELD
ASHBOURNE
DERBYSHIRE
DE6 2HN
07793 543120

SITE :- 1 THE MOUNT
N.TON
ST10 4XQ

SCALE :- 1:100 @ A3
DETAIL:- ROOF PLANS
EXISTING &
PROPOSED

'REVISED'
MEASUREMENTS
TO BE CHECKED
ON SITE
DRAWINGS FOR
PLANNING ONLY

TM 01-24-006

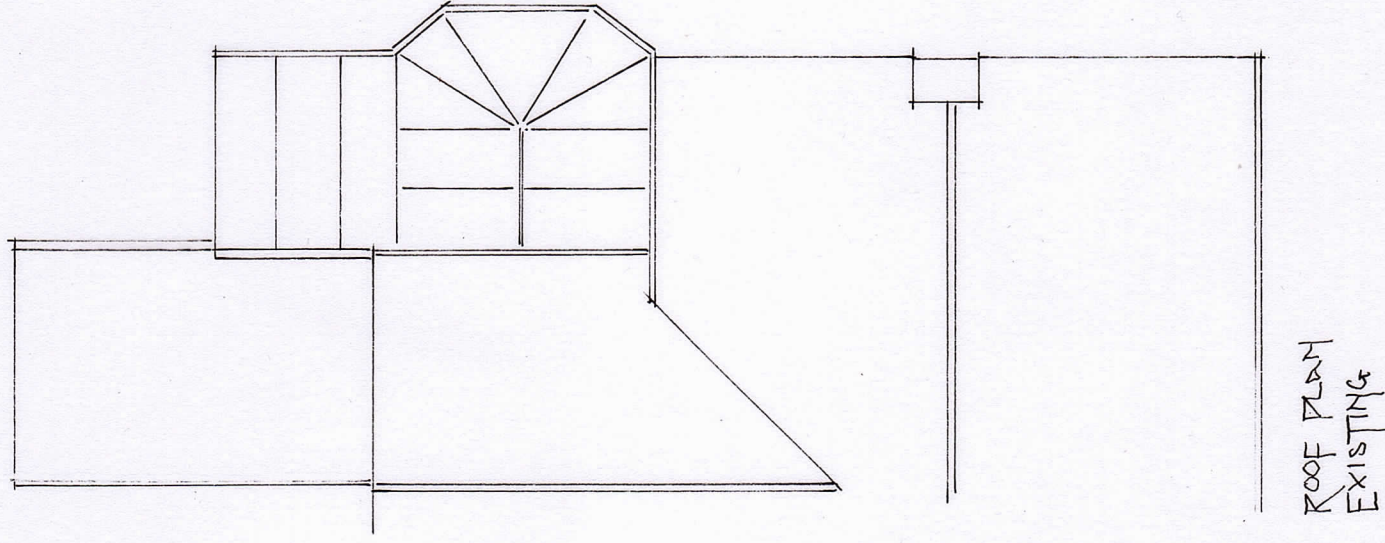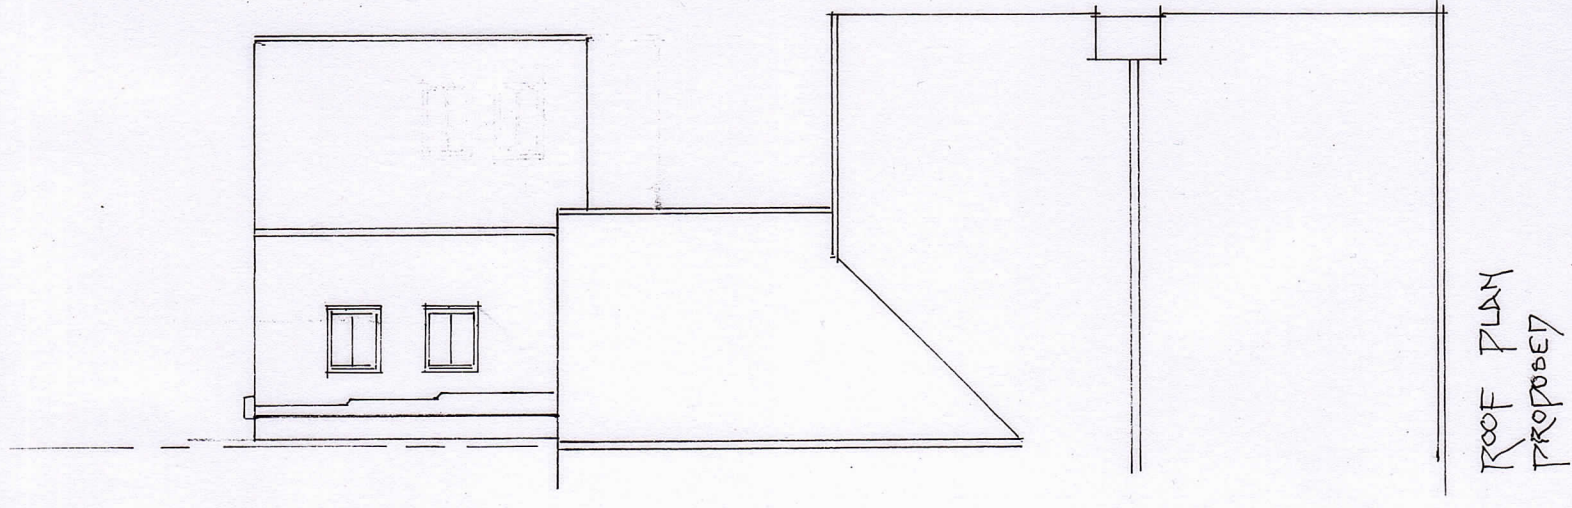

0 5000 10000

1:100 @ A3