


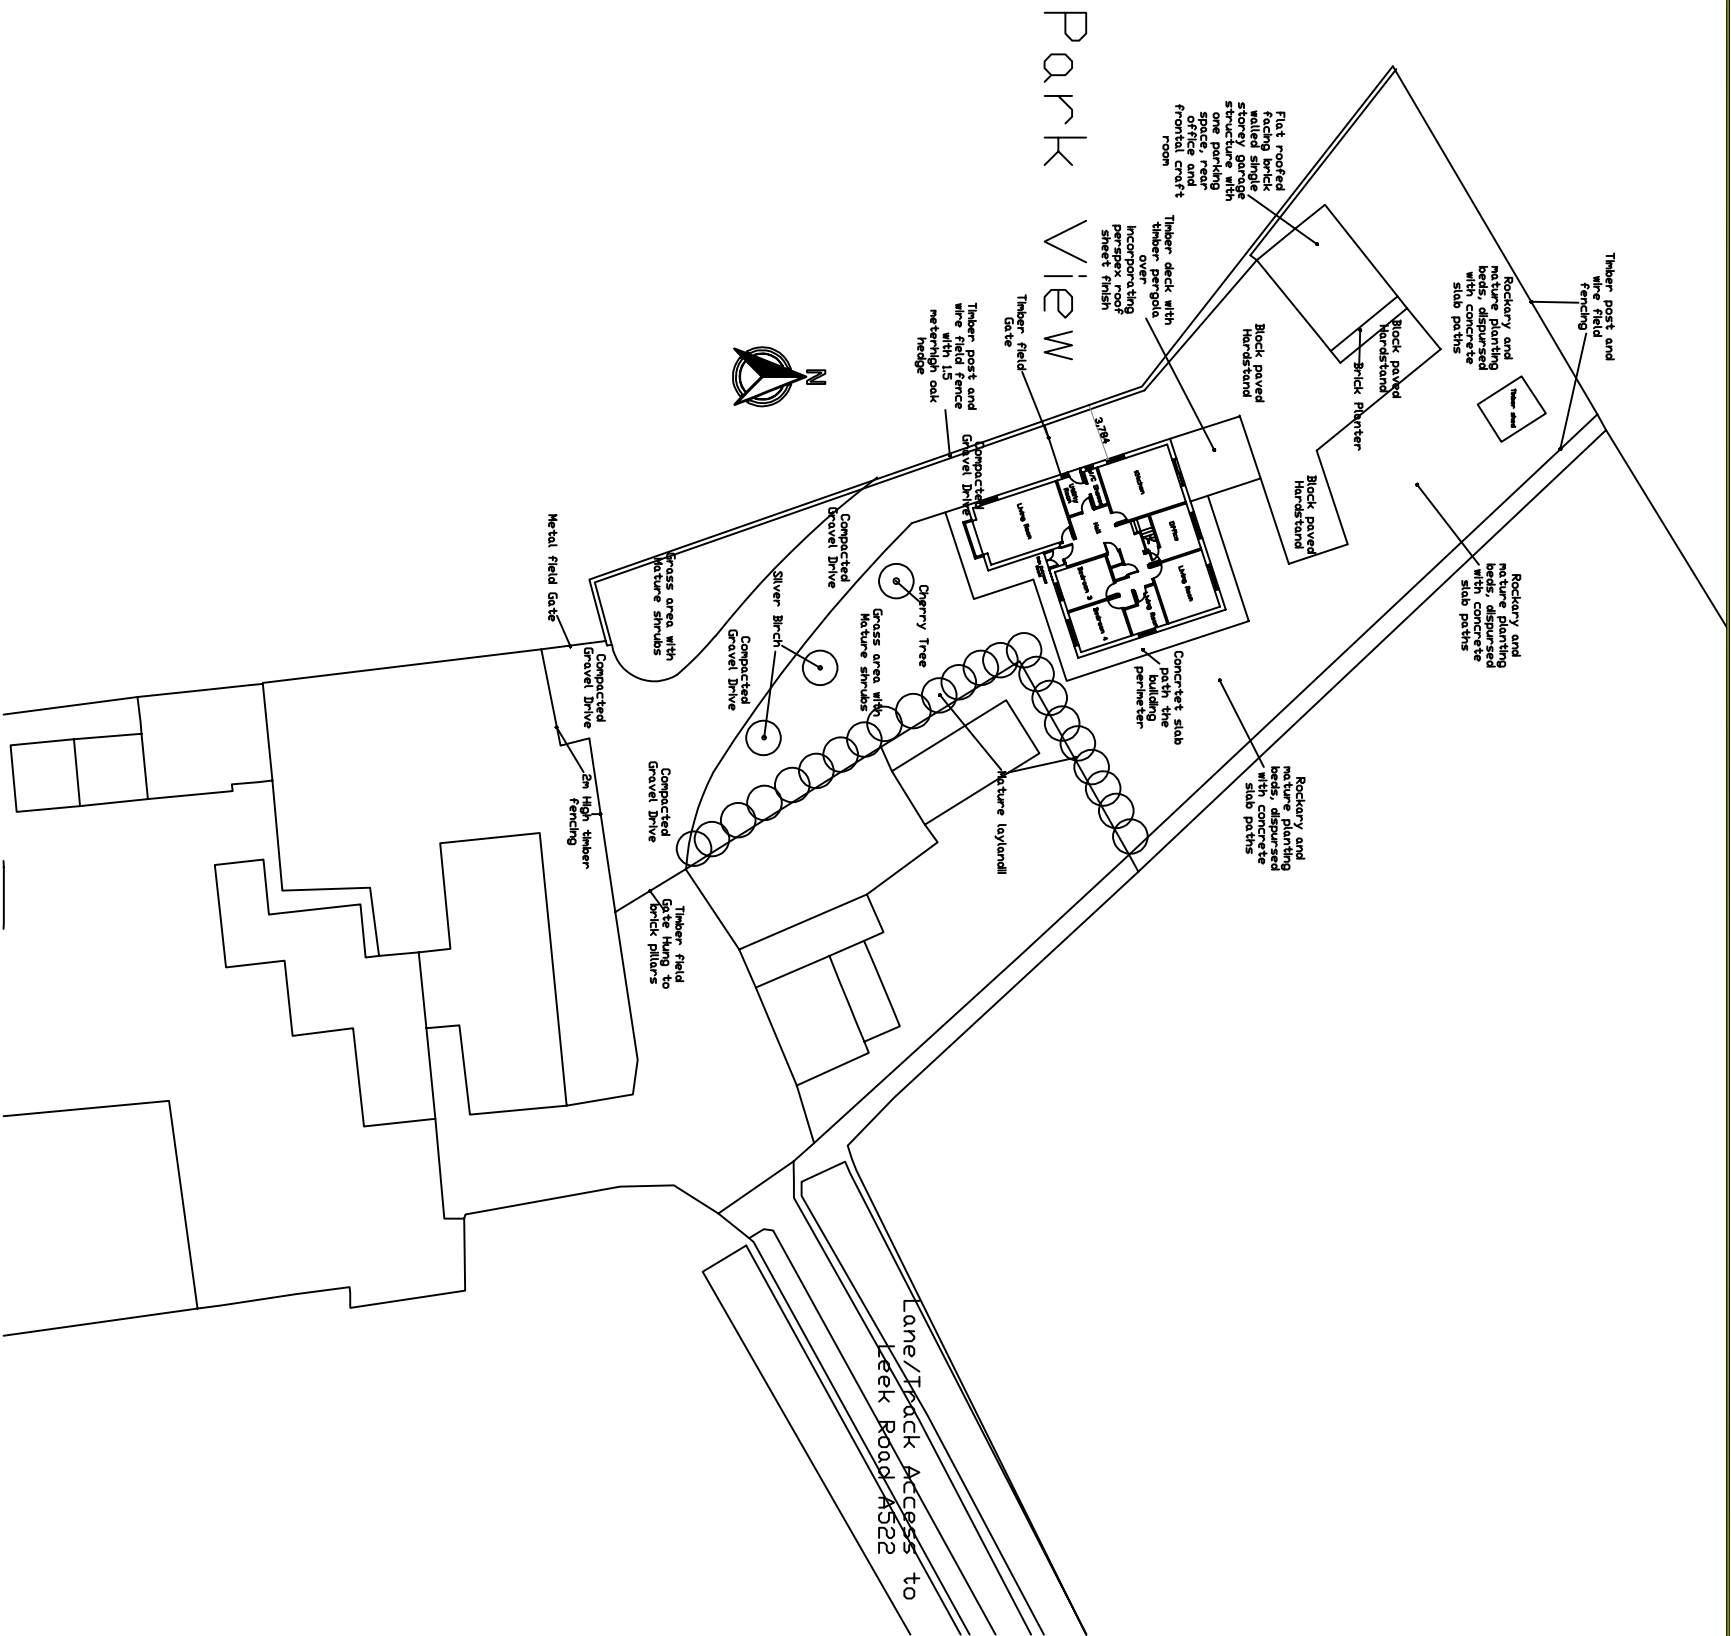

- This drawing is the property of the Surveyor and shall not be reproduced without written consent.
- The Contractor is responsible for checking and verifying all dimensions on site and shall report any discrepancies to the Surveyor for alteration.
- This drawing shall not be scaled.
- This is a CAD produced drawing and shall not be amended by hand.

Rev A	23/02/24
	Site entrance gate description change
Rev	Date
	Comments

Client:

Orbis Education and Care

Project Address:

Park View, Leek Road, ST102EF

Drawing Title:

Existing Block Plan

Scale(s):	1/500@A3	Drwn By:	LAN
Date:	20/01/2024	Revision:	REV.A

Drawing/Sheet No.

1000/06A