


Proposed Block Plan 433 Cheadle Road

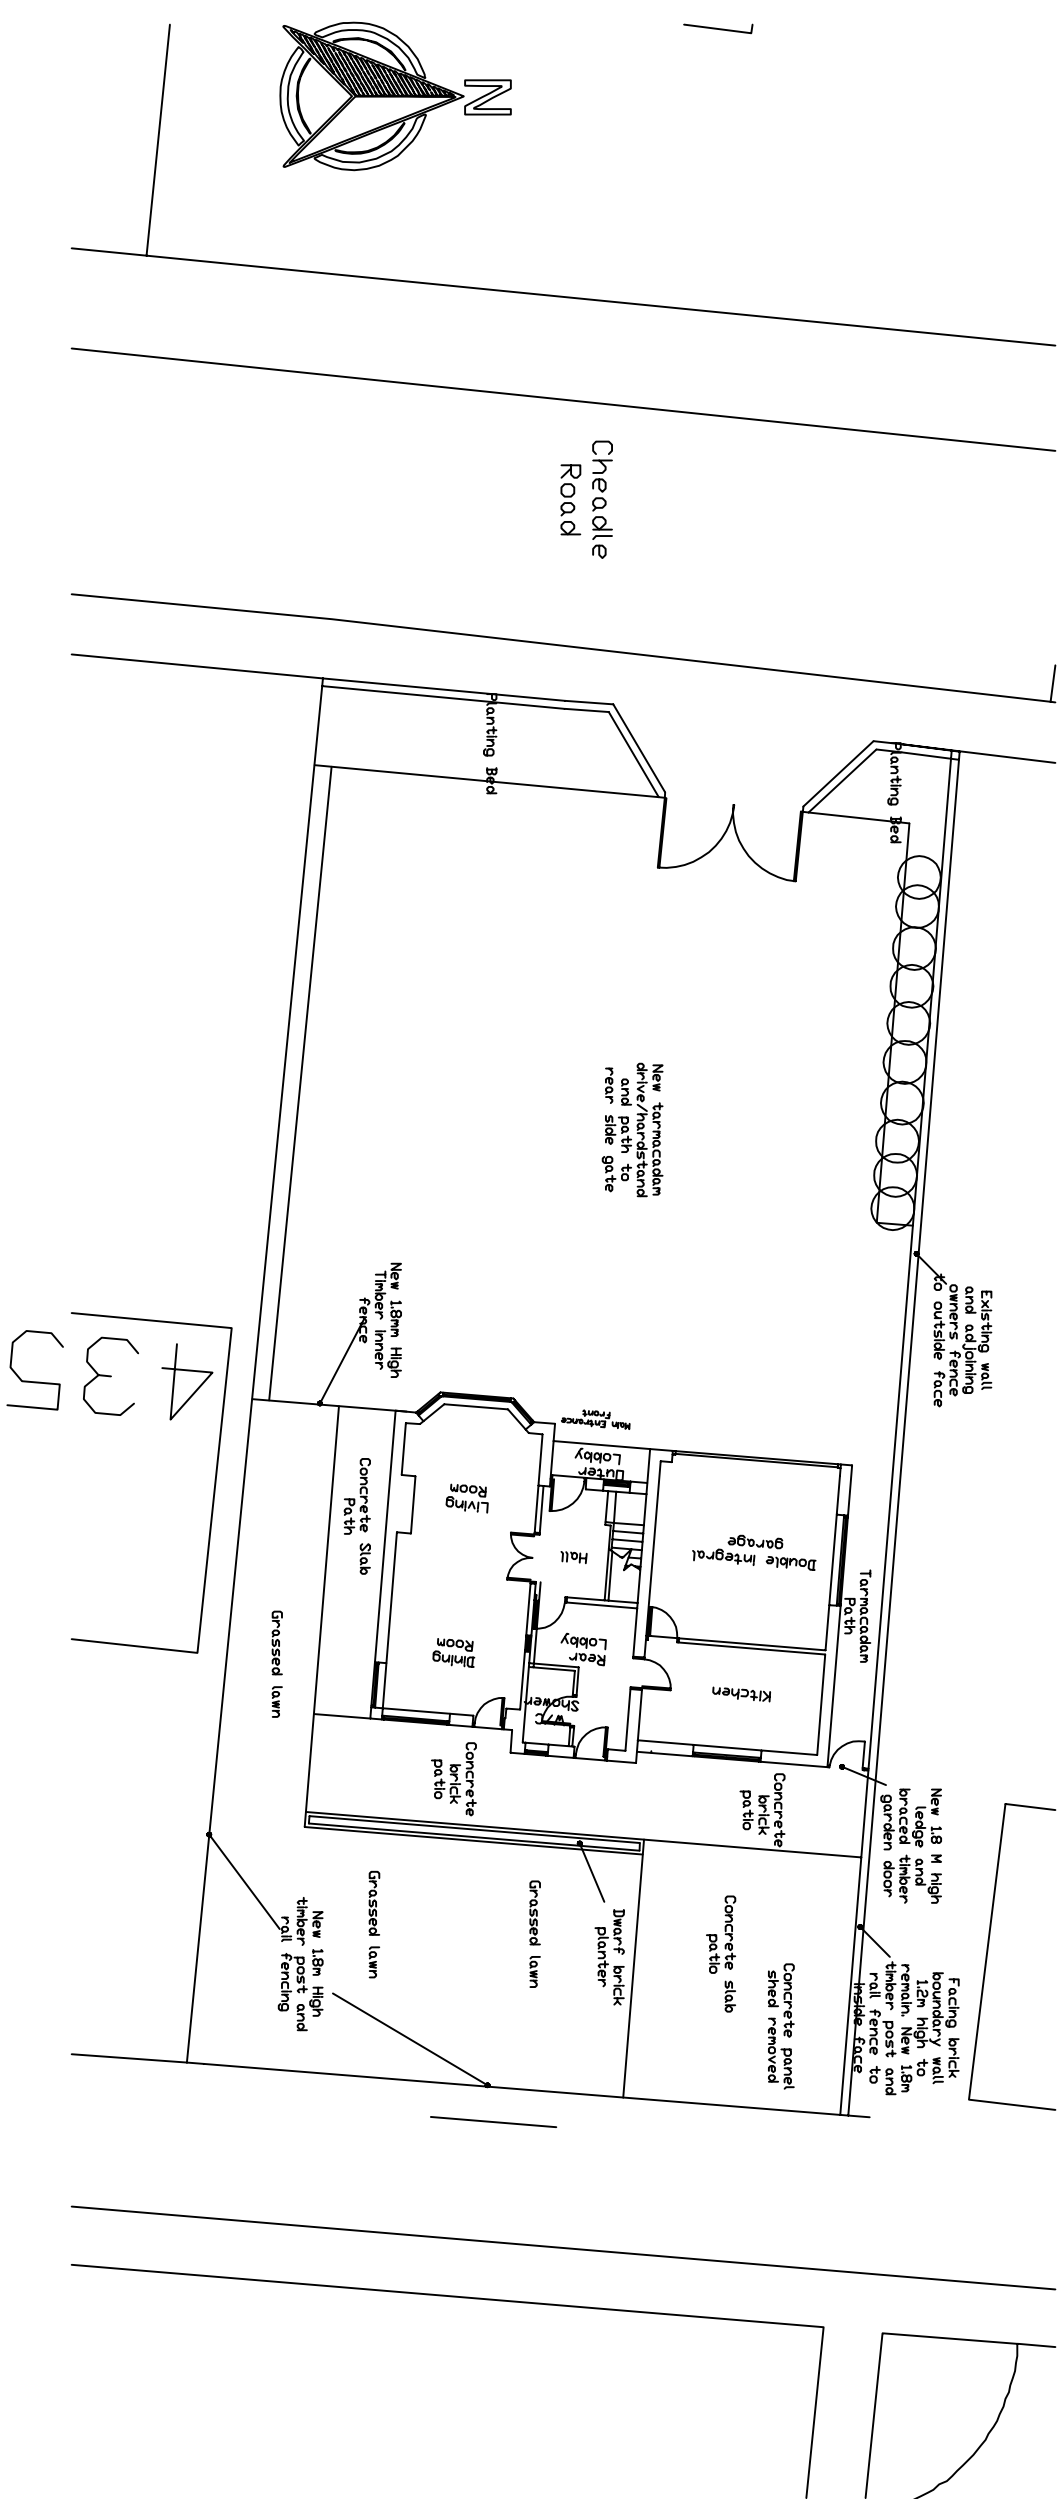

Rev A	23/02/24	Proposed front garden fencing and gate omitted
Rev	Date	Comments

Client: Orbis Education and Care

Project Address:

433 Cheadle Road ST13 7BH

Drawing Title:

Proposed Block Plan

Scale(s):	1/200@A3	Drwn By: LAN
Date:	20/01/2024	Revision: REV.A

Drawing/Sheet No.

1001/07A