
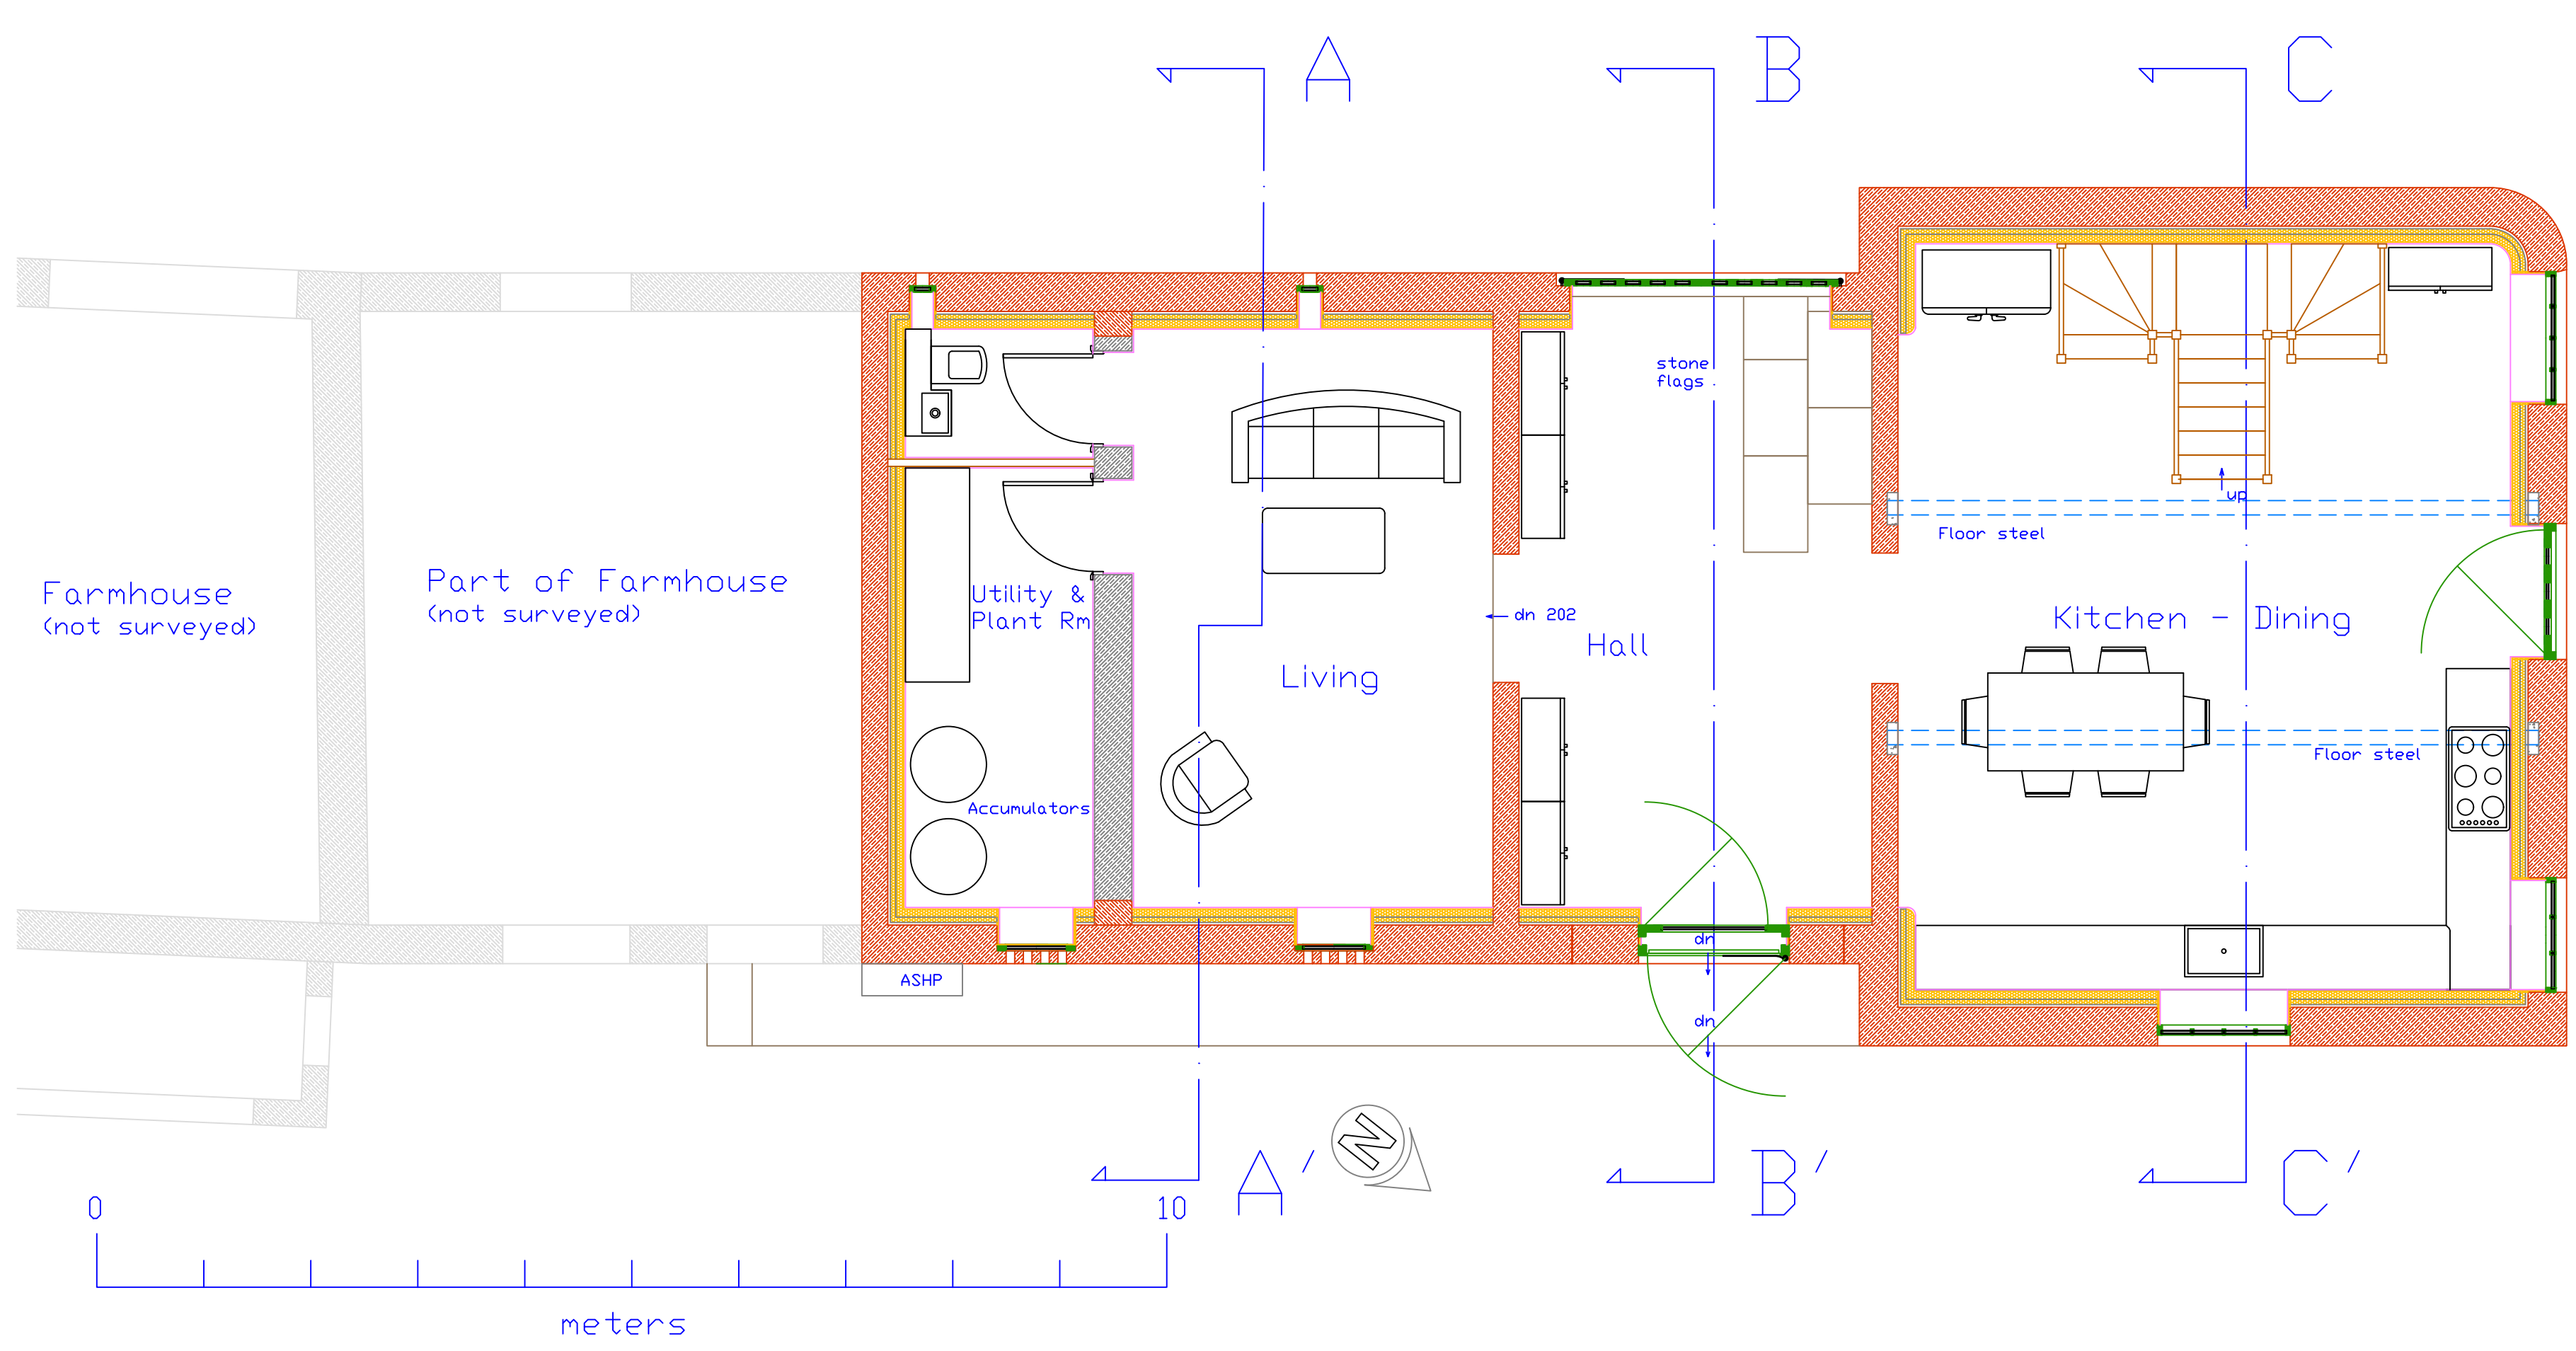
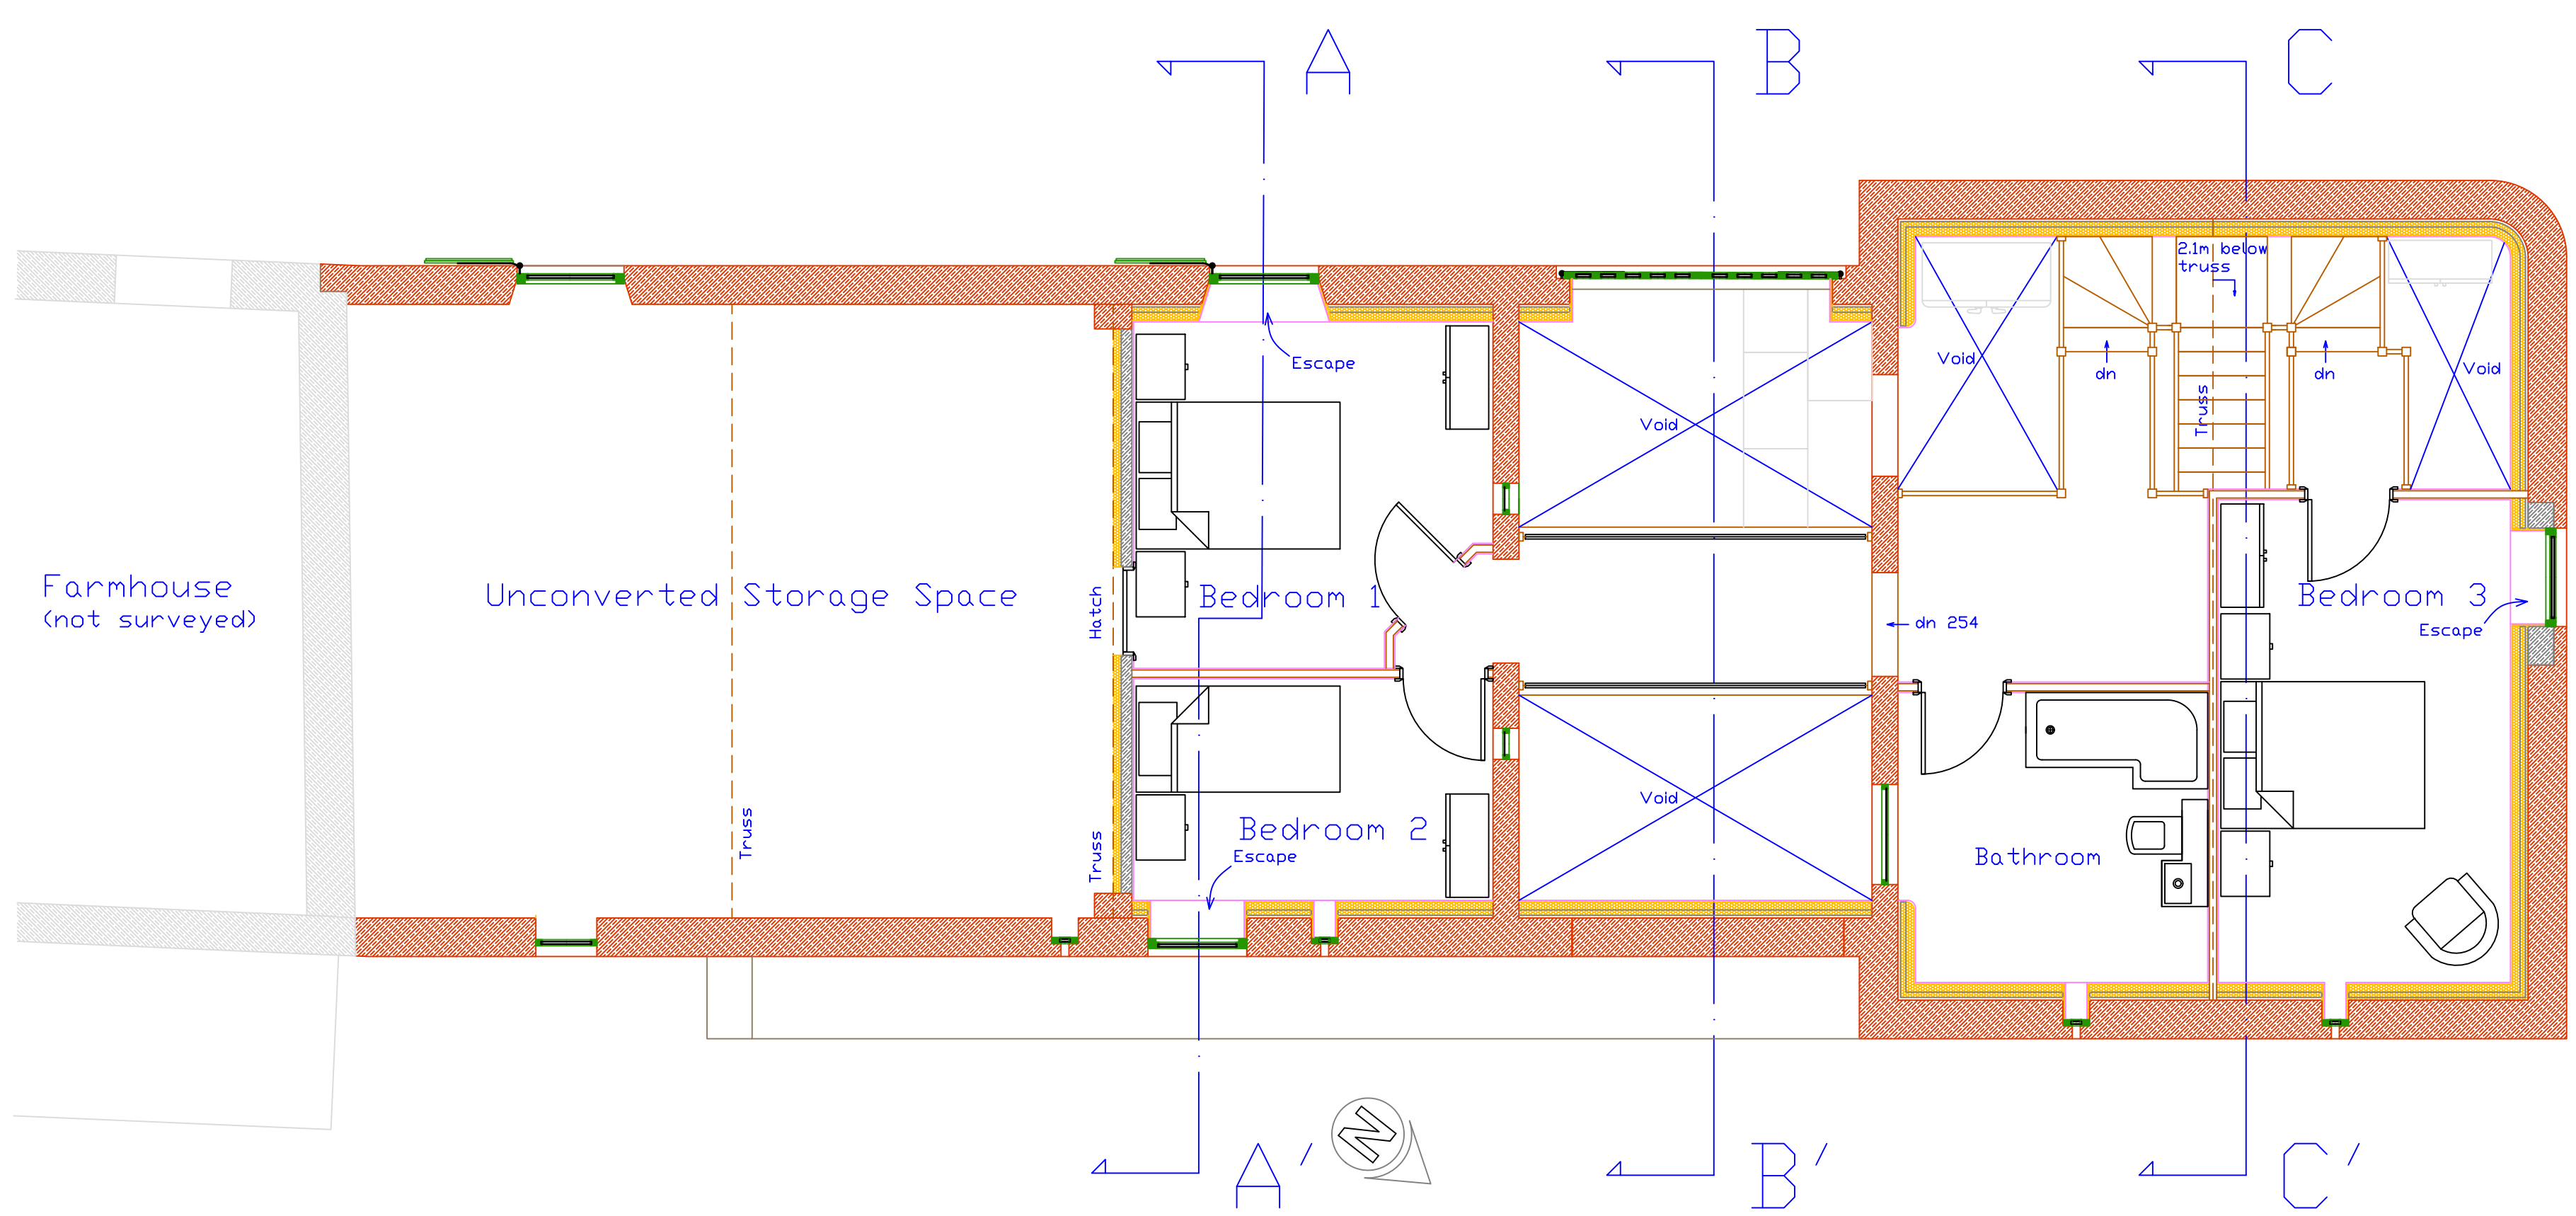
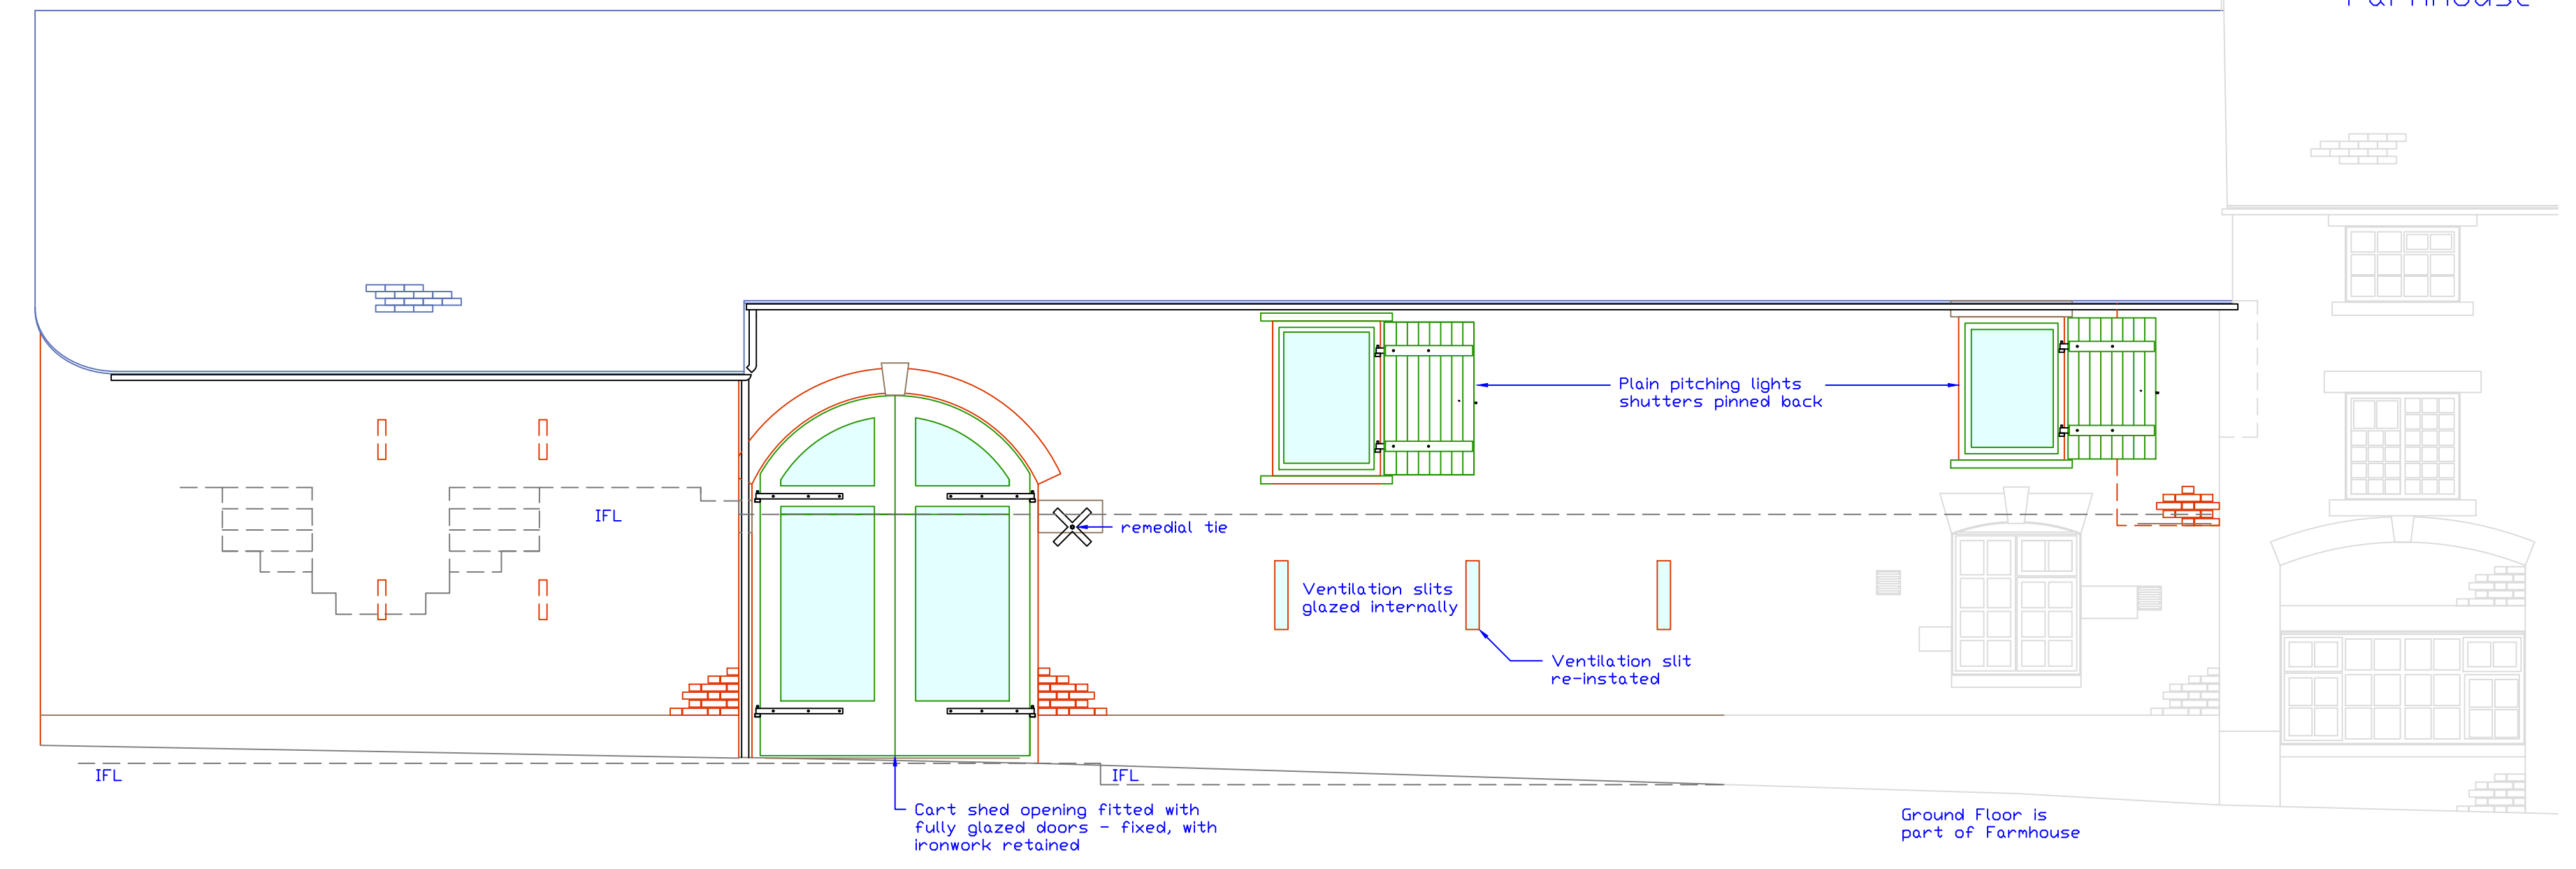


Outbuilding, Lee Farm, Rushton Spencer



North East Elevation

South West Elevation

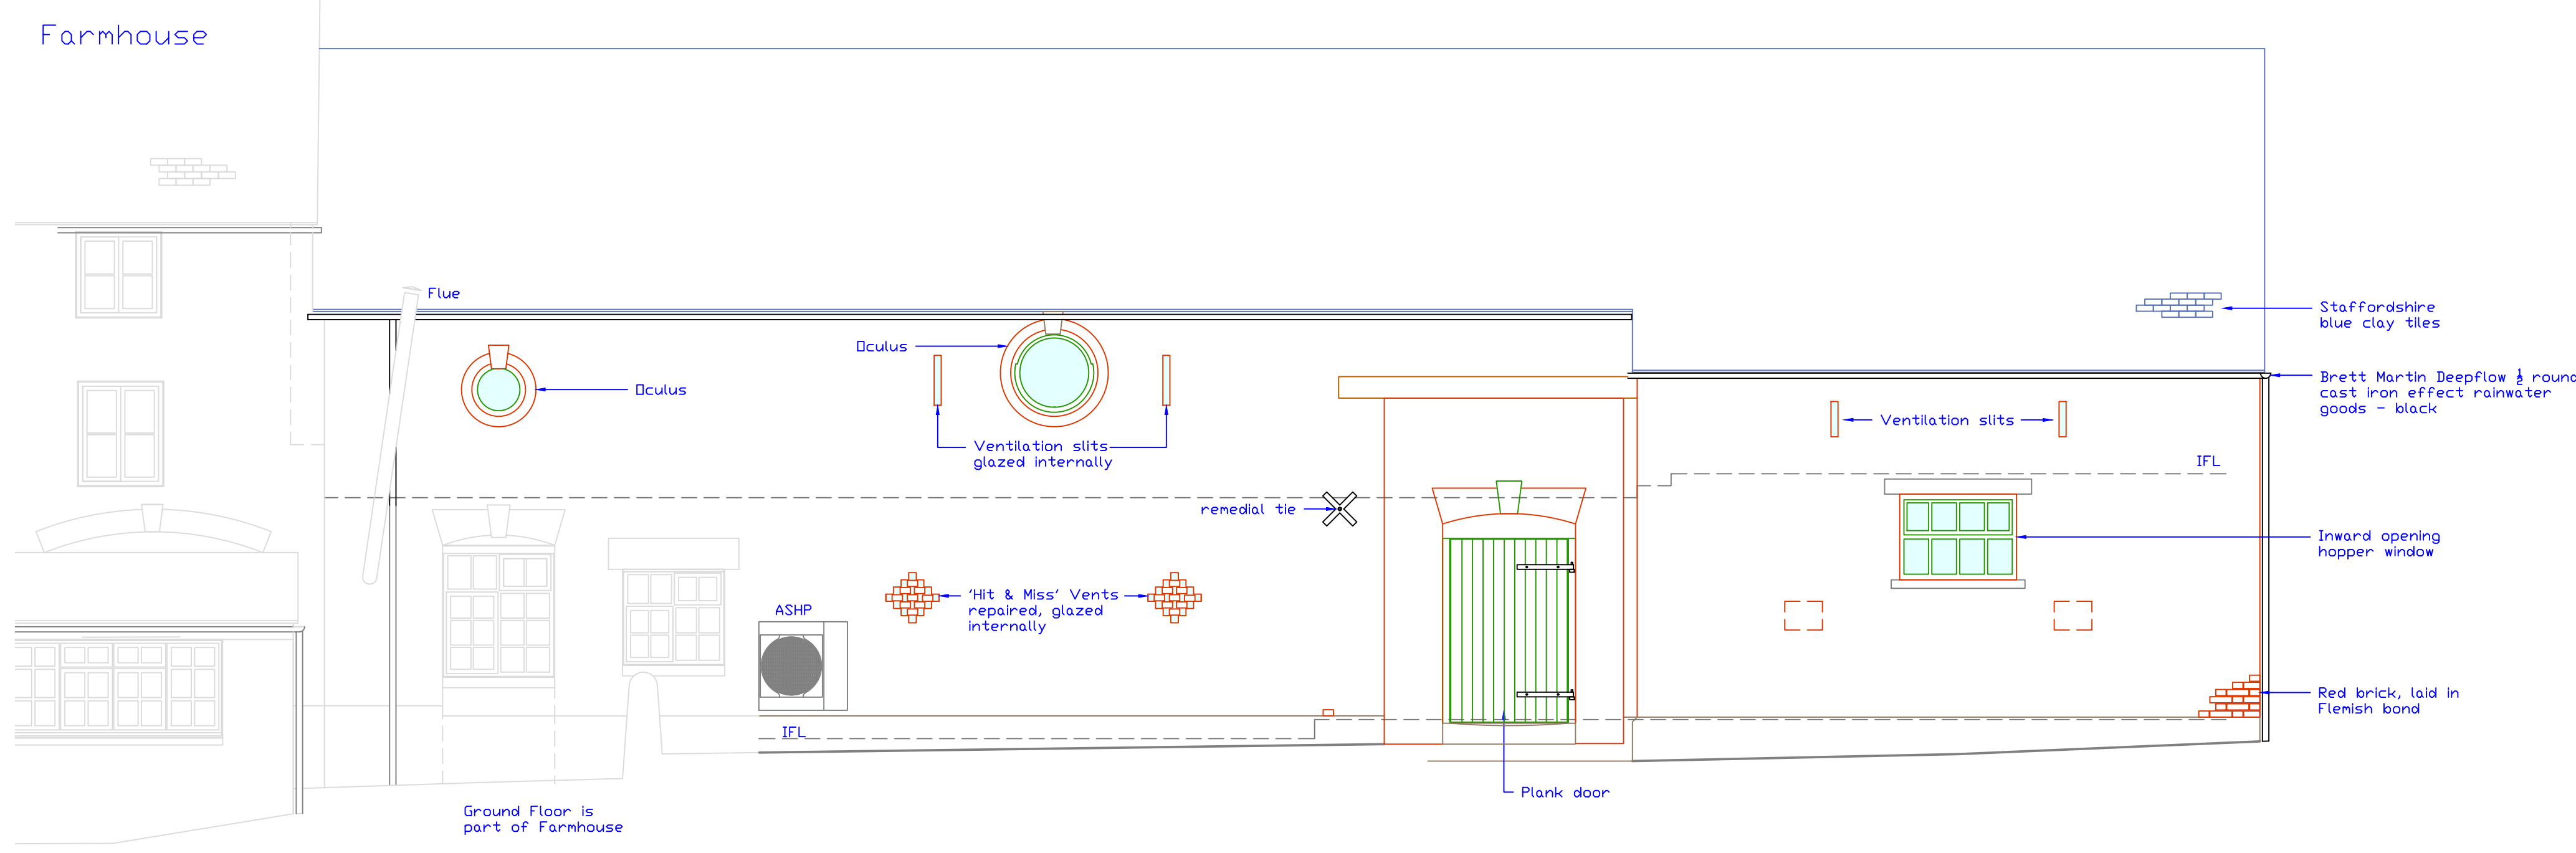



North West Elevation

Section B-B'

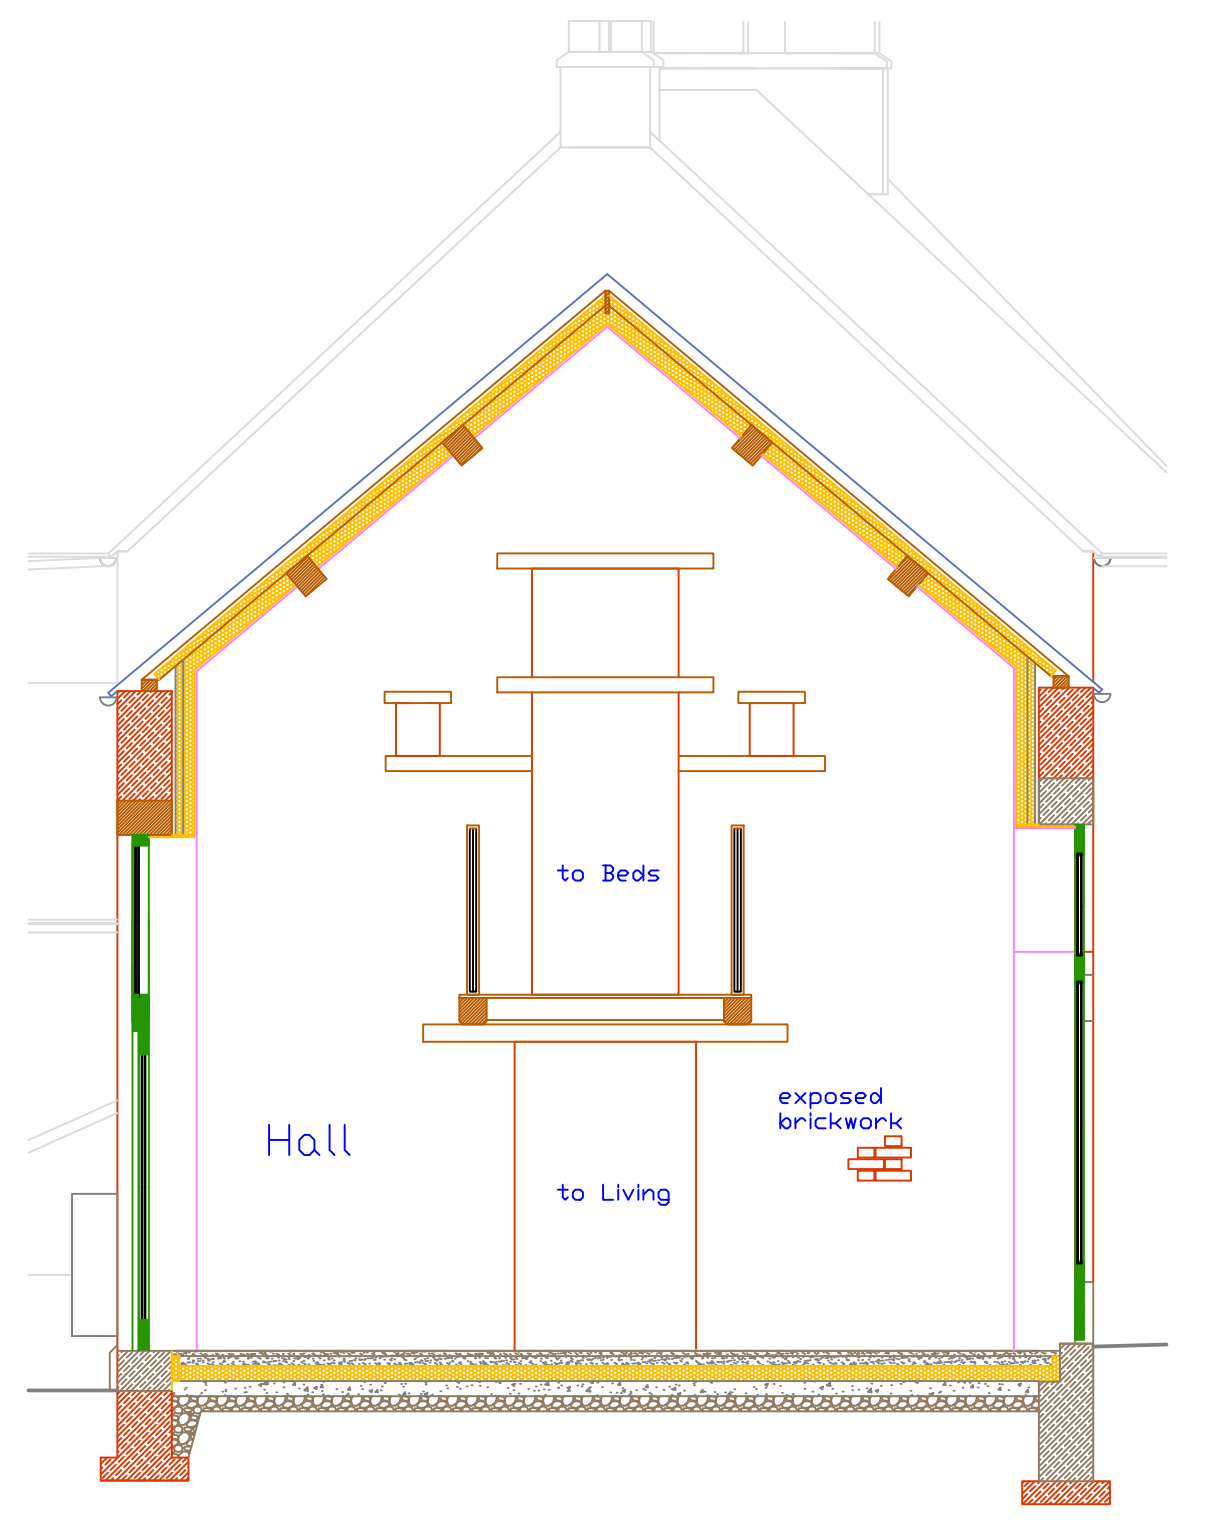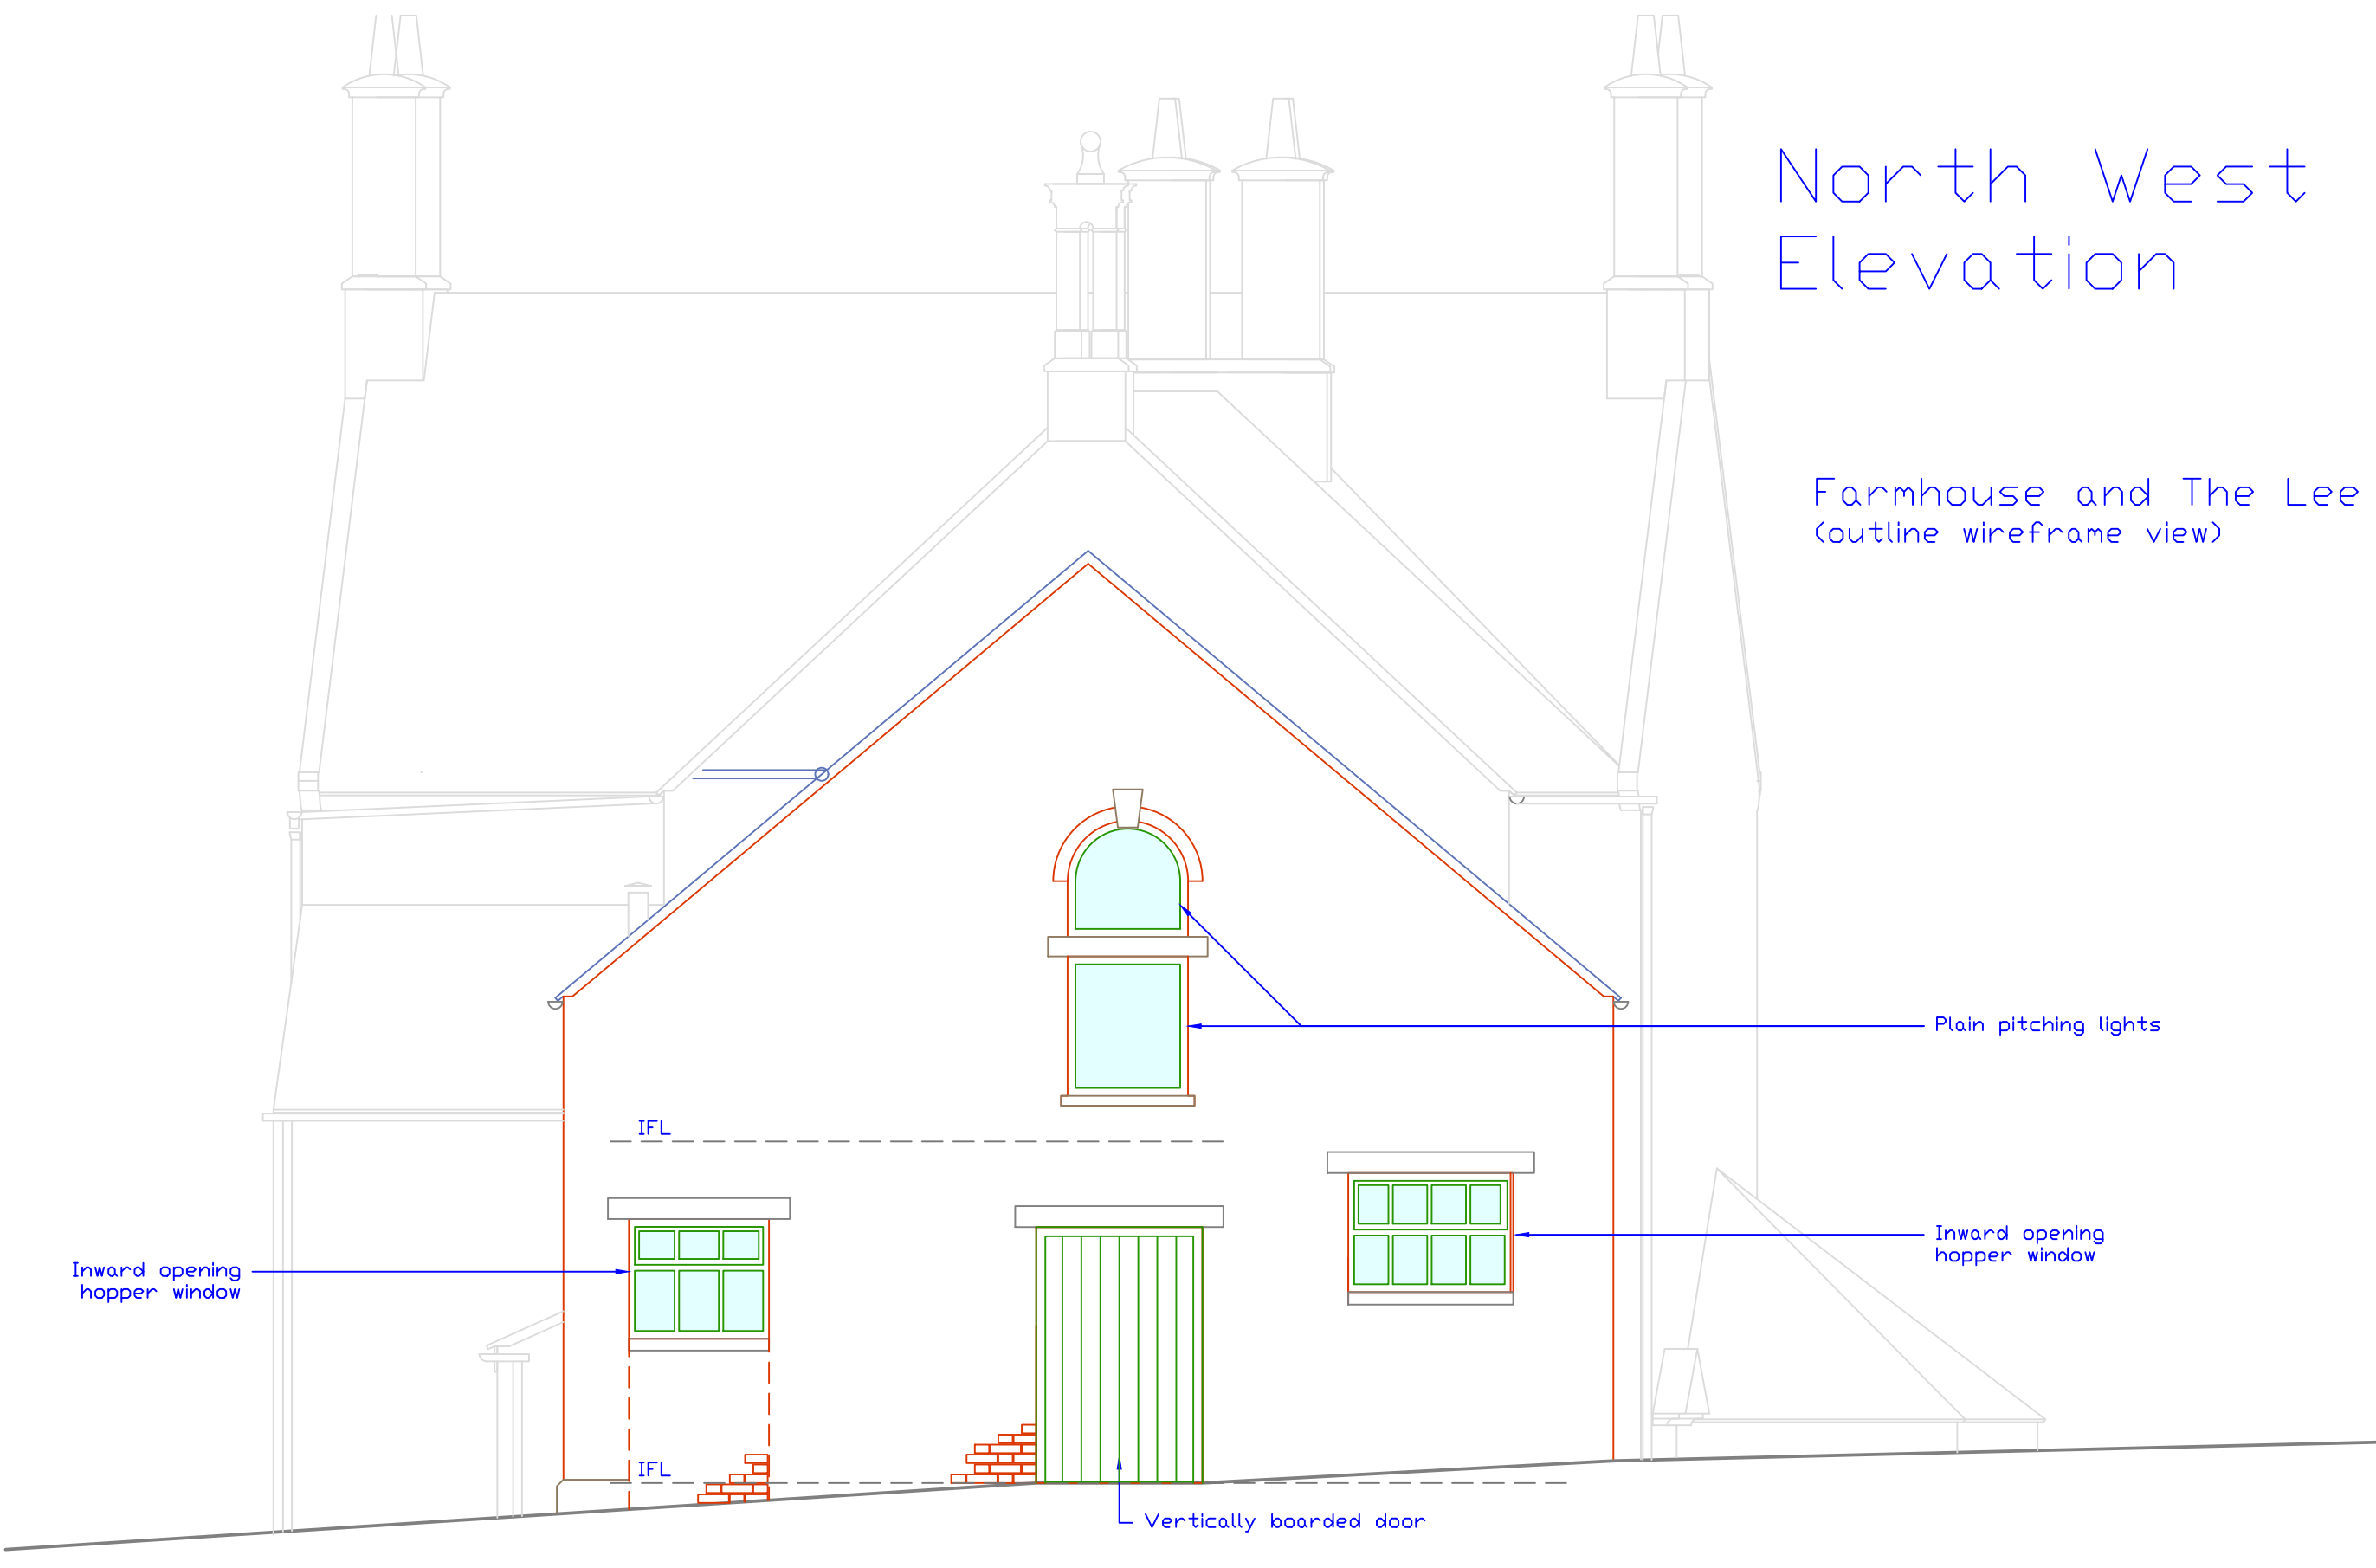

Section A-A'

Section C-C'

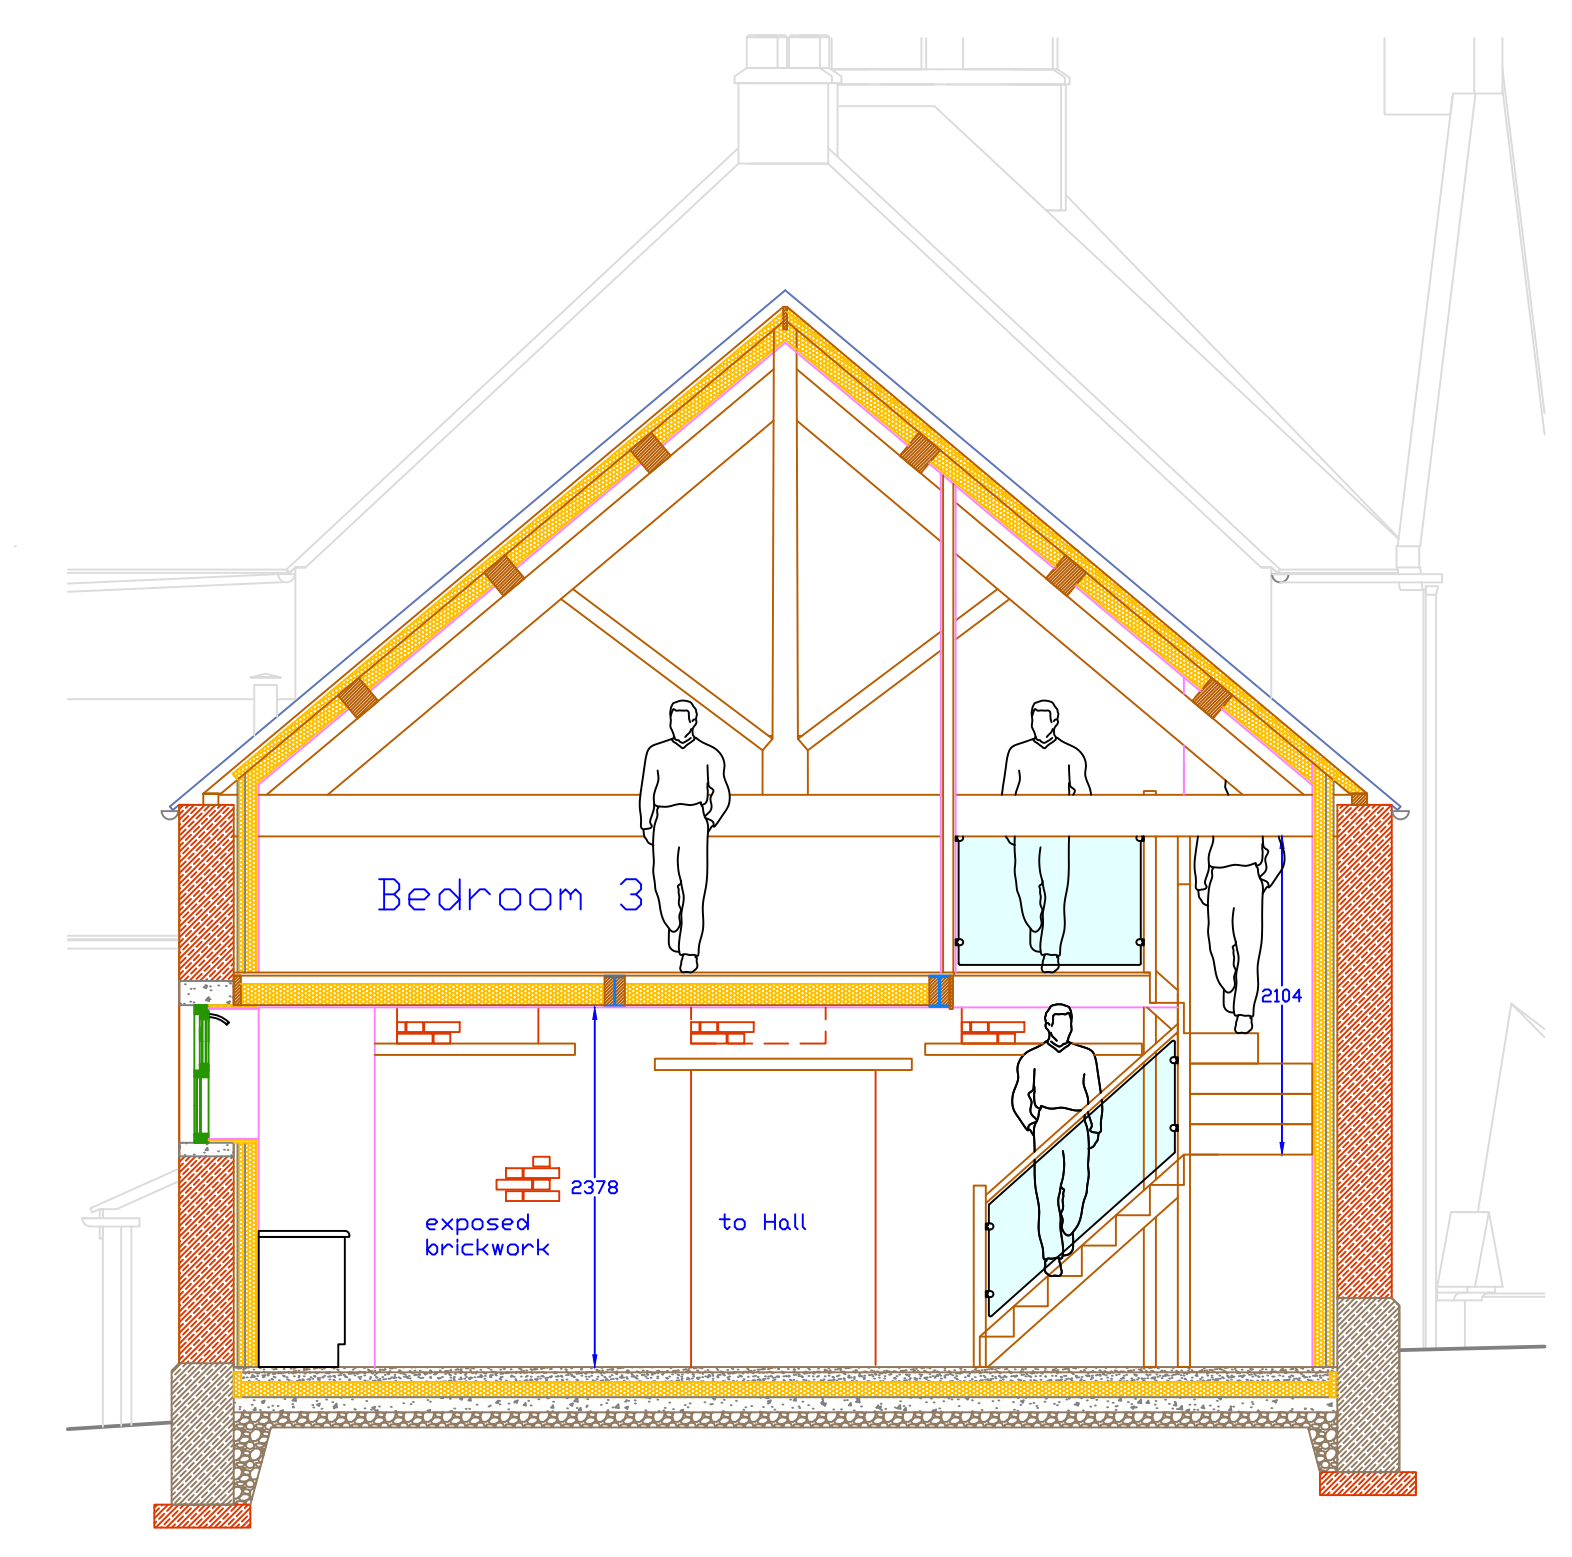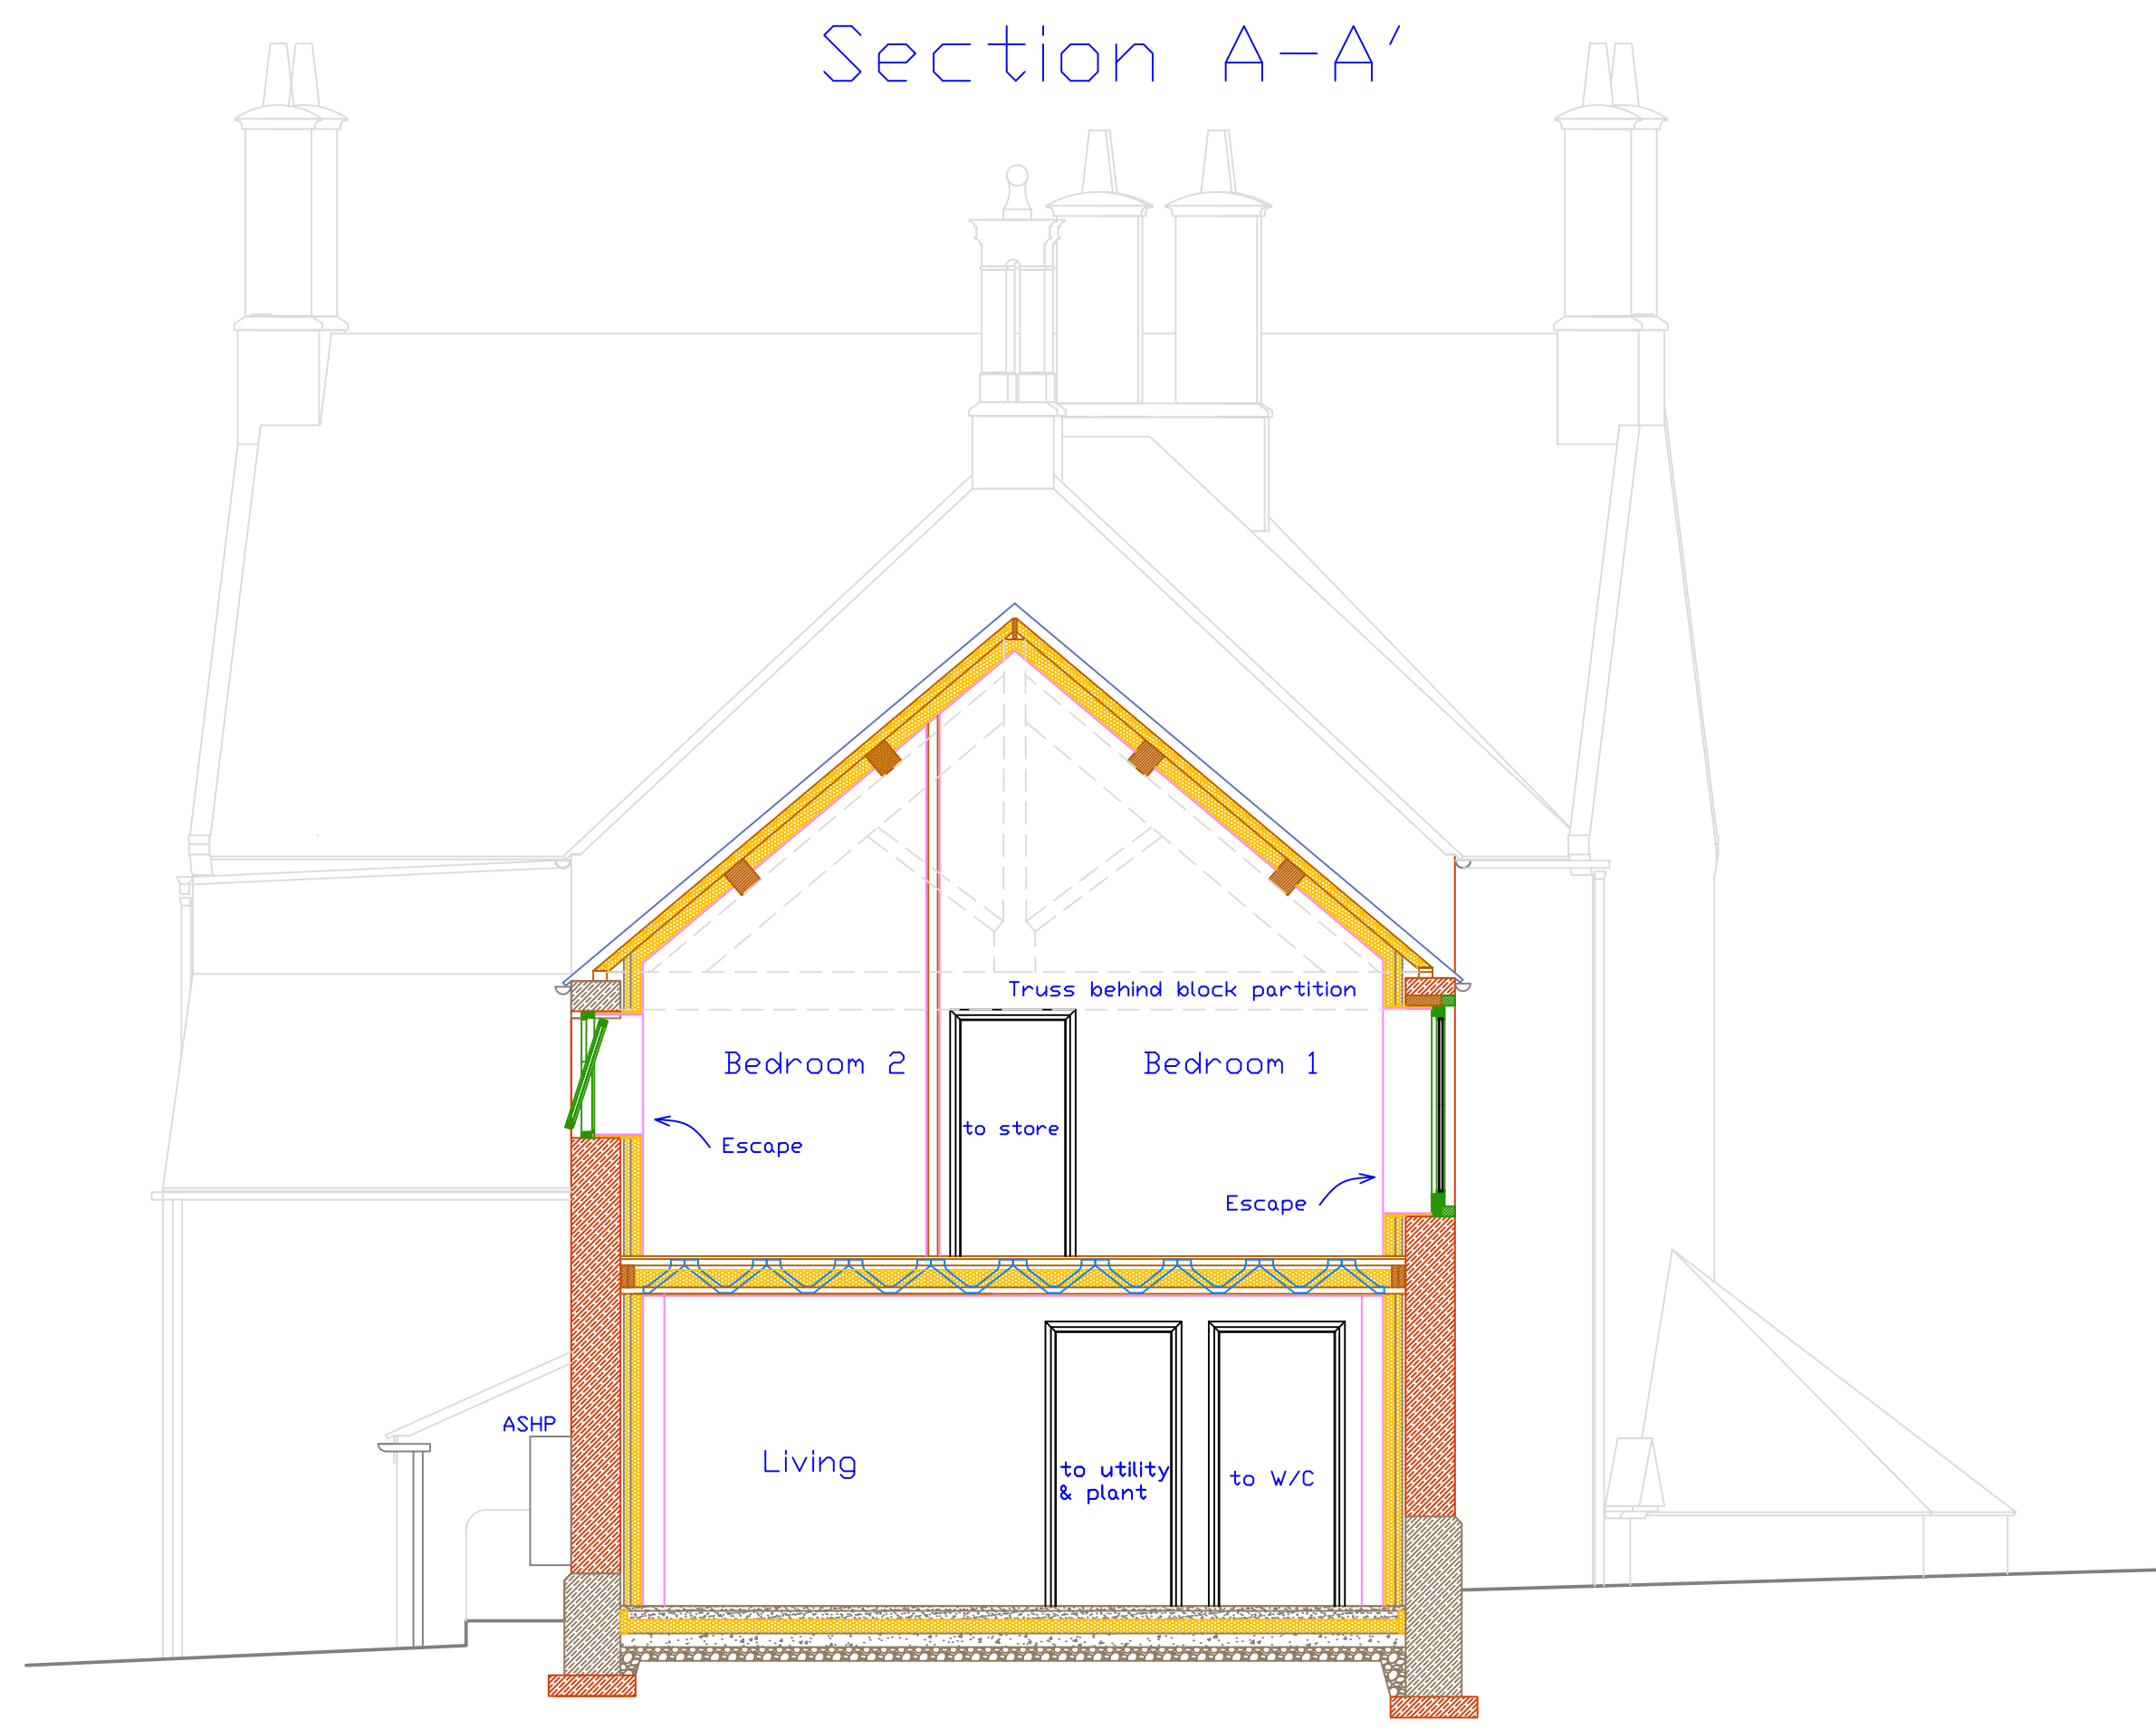

Document Scope: Planning

Itemref	Quantity	Title/Name, designation, material, dimension etc	Article No./Reference
Designed by A W Newby	Checked by D Grindley	Approved by - date D Grindley 26/02/2024	Filename Proposed Rev1
PME Planning Services		Amended Plans and Elevations	
Edition Rev 1		Sheet 1/1	