




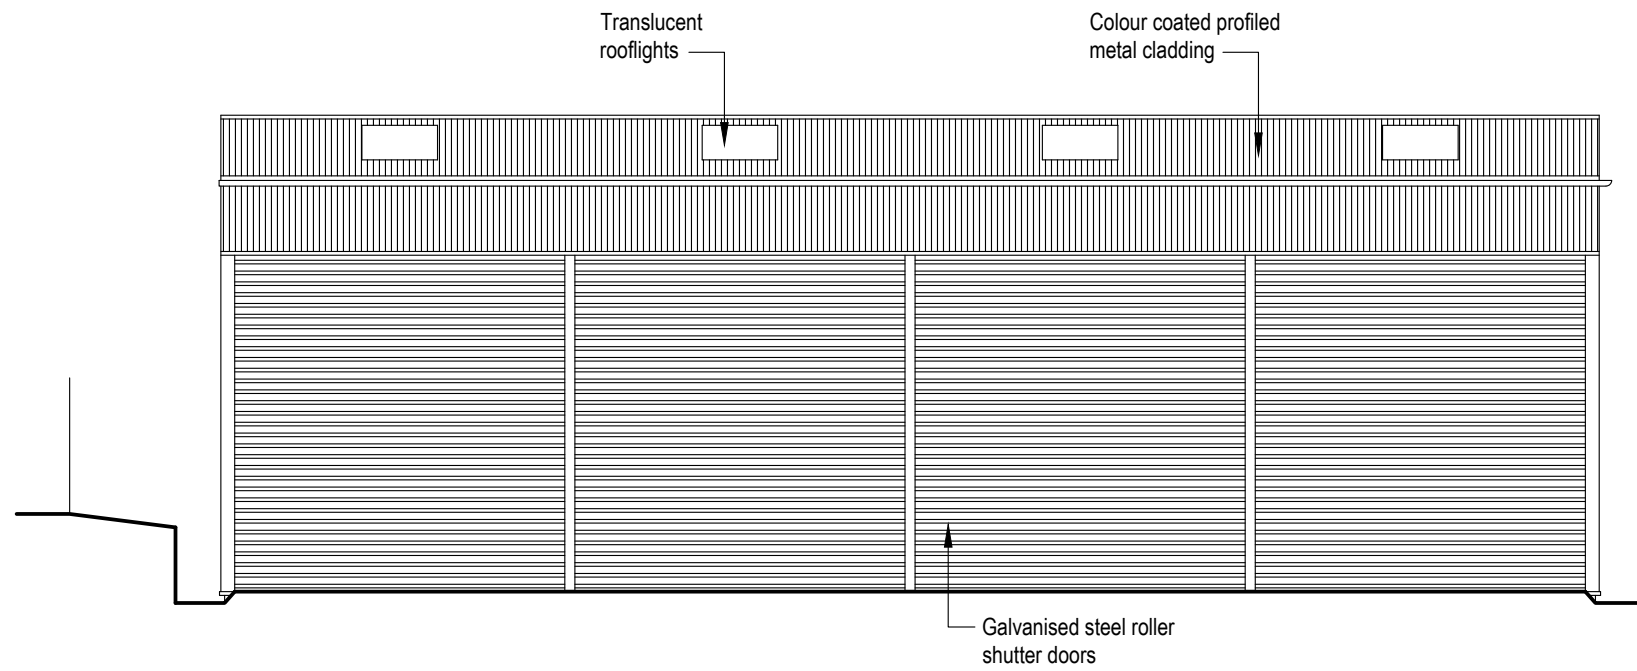


Front [east]

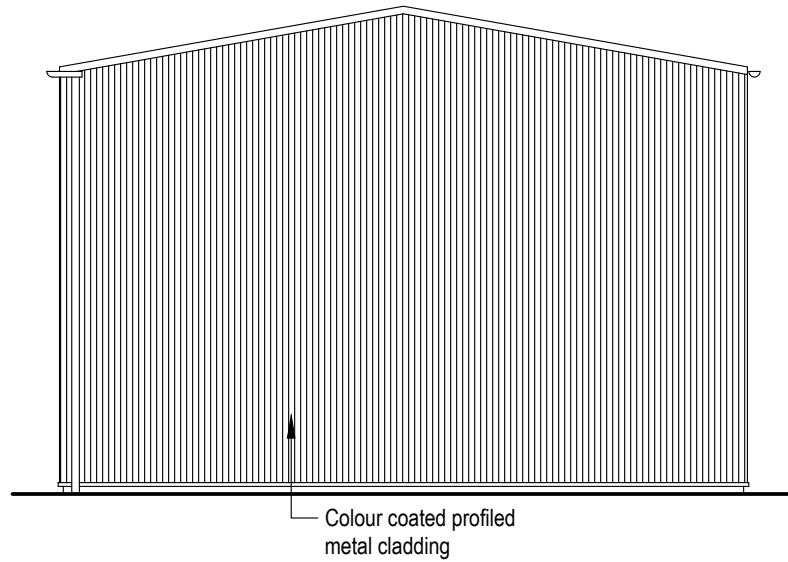


Side [north]

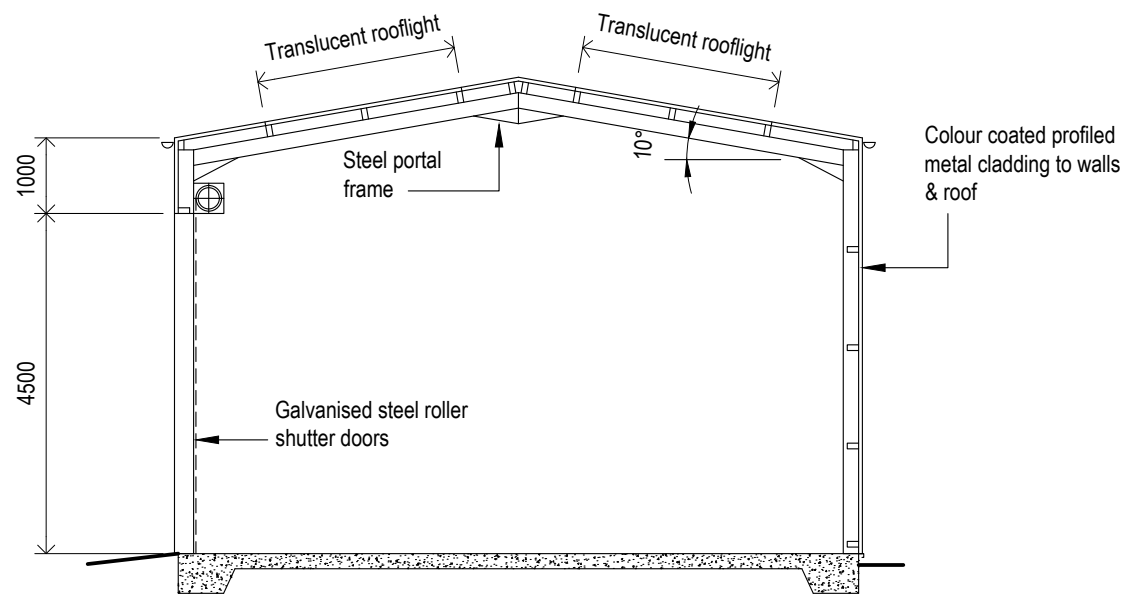


Typical Section

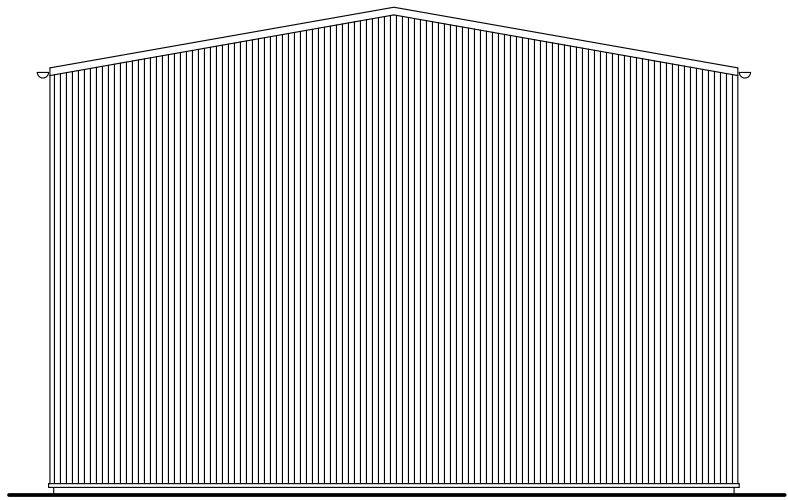

Side [south]

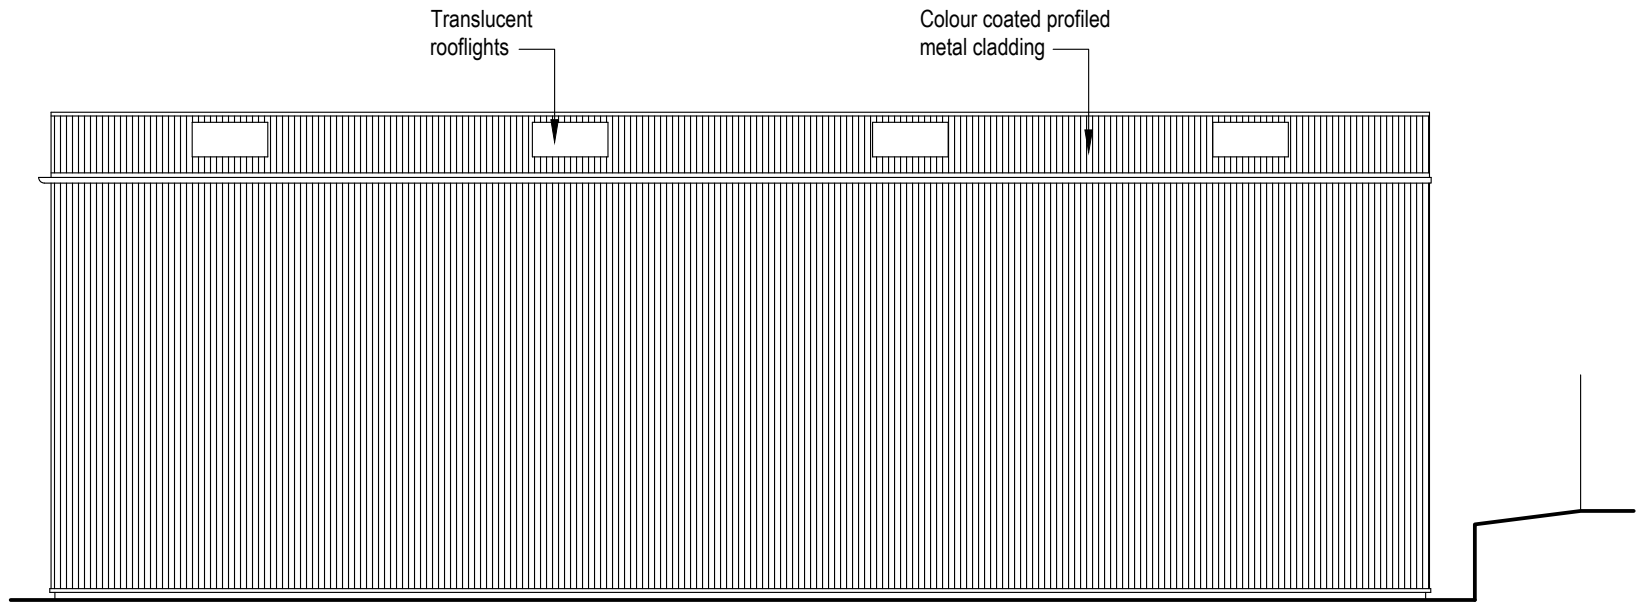

Rear [west]

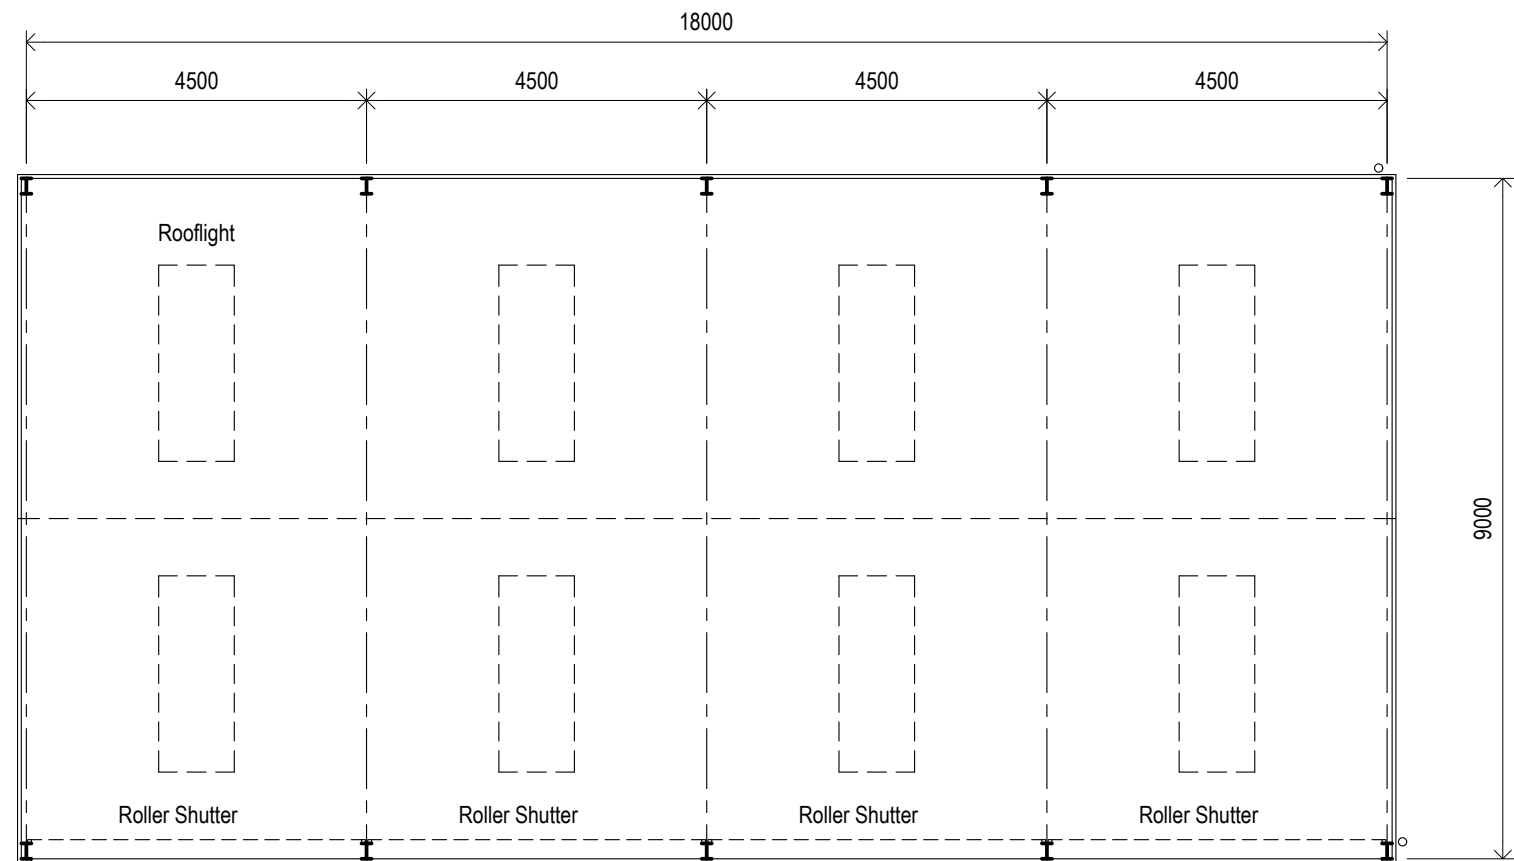

Plan



Andrew Martin Associates

44 Cramer Street, Stafford, Staffs. ST17 4BX



Client UK Renewable Energy Ltd.

Project The Woodyard, Draycott Cross Road,
Brook Houses, Cheadle.

Drawing Proposed Machinery & Wood Store

Scale	1:100 @ A2	Job. No.	Drwg. No.	Revision
Date	Dec 2023	594	01	

Figured dimensions must be taken in preference to being scaled, contractor to check all dimensions on site. © The copyright of this drawing is vested in Andrew Martin Associates and must not be copied or reproduced without consent.