


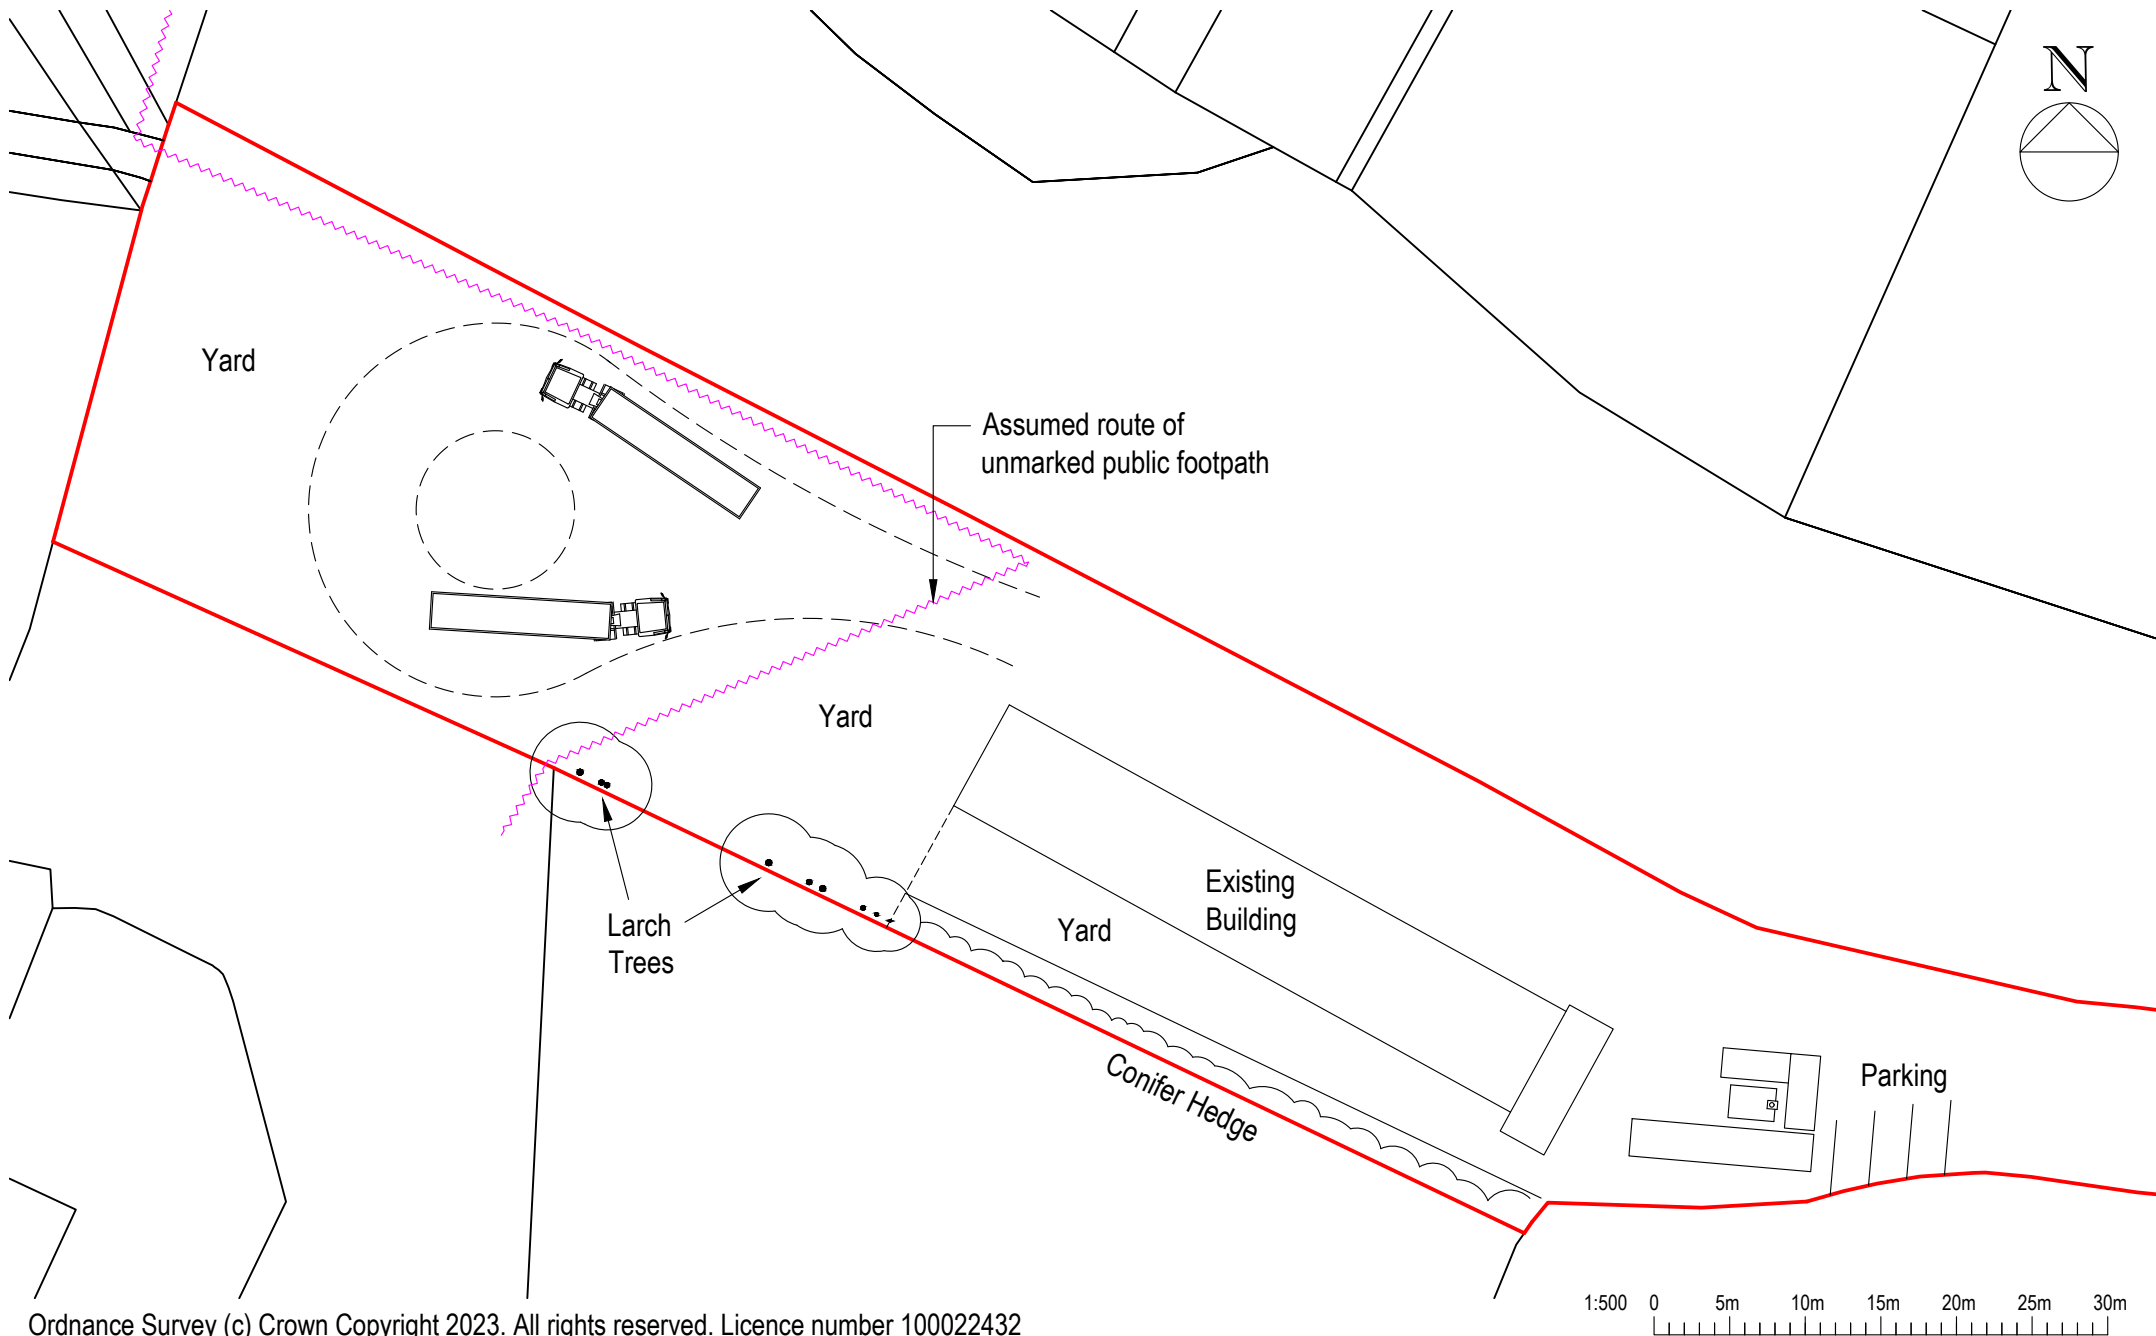

Ordnance Survey (c) Crown Copyright 2023. All rights reserved. Licence number 100022432

Andrew Martin Associates 44 Cramer Street, Stafford, Staffs. ST17 4BX		Client	Project	Drawing	Scale	Date	Job. No.	Dwg. No.
		UK Renewable Energy Ltd.	The Woodyard, Draycott Cross Road, Brook Houses, Cheadle.	Site Layout Plan As Existing	1:500@A4	Dec 2023	594	SP1