


Ordnance Survey (c) Crown Copyright 2023. All rights reserved. Licence number 100022432

Andrew Martin Associates

44 Cramer Street, Stafford, Staffs. ST17 4BX

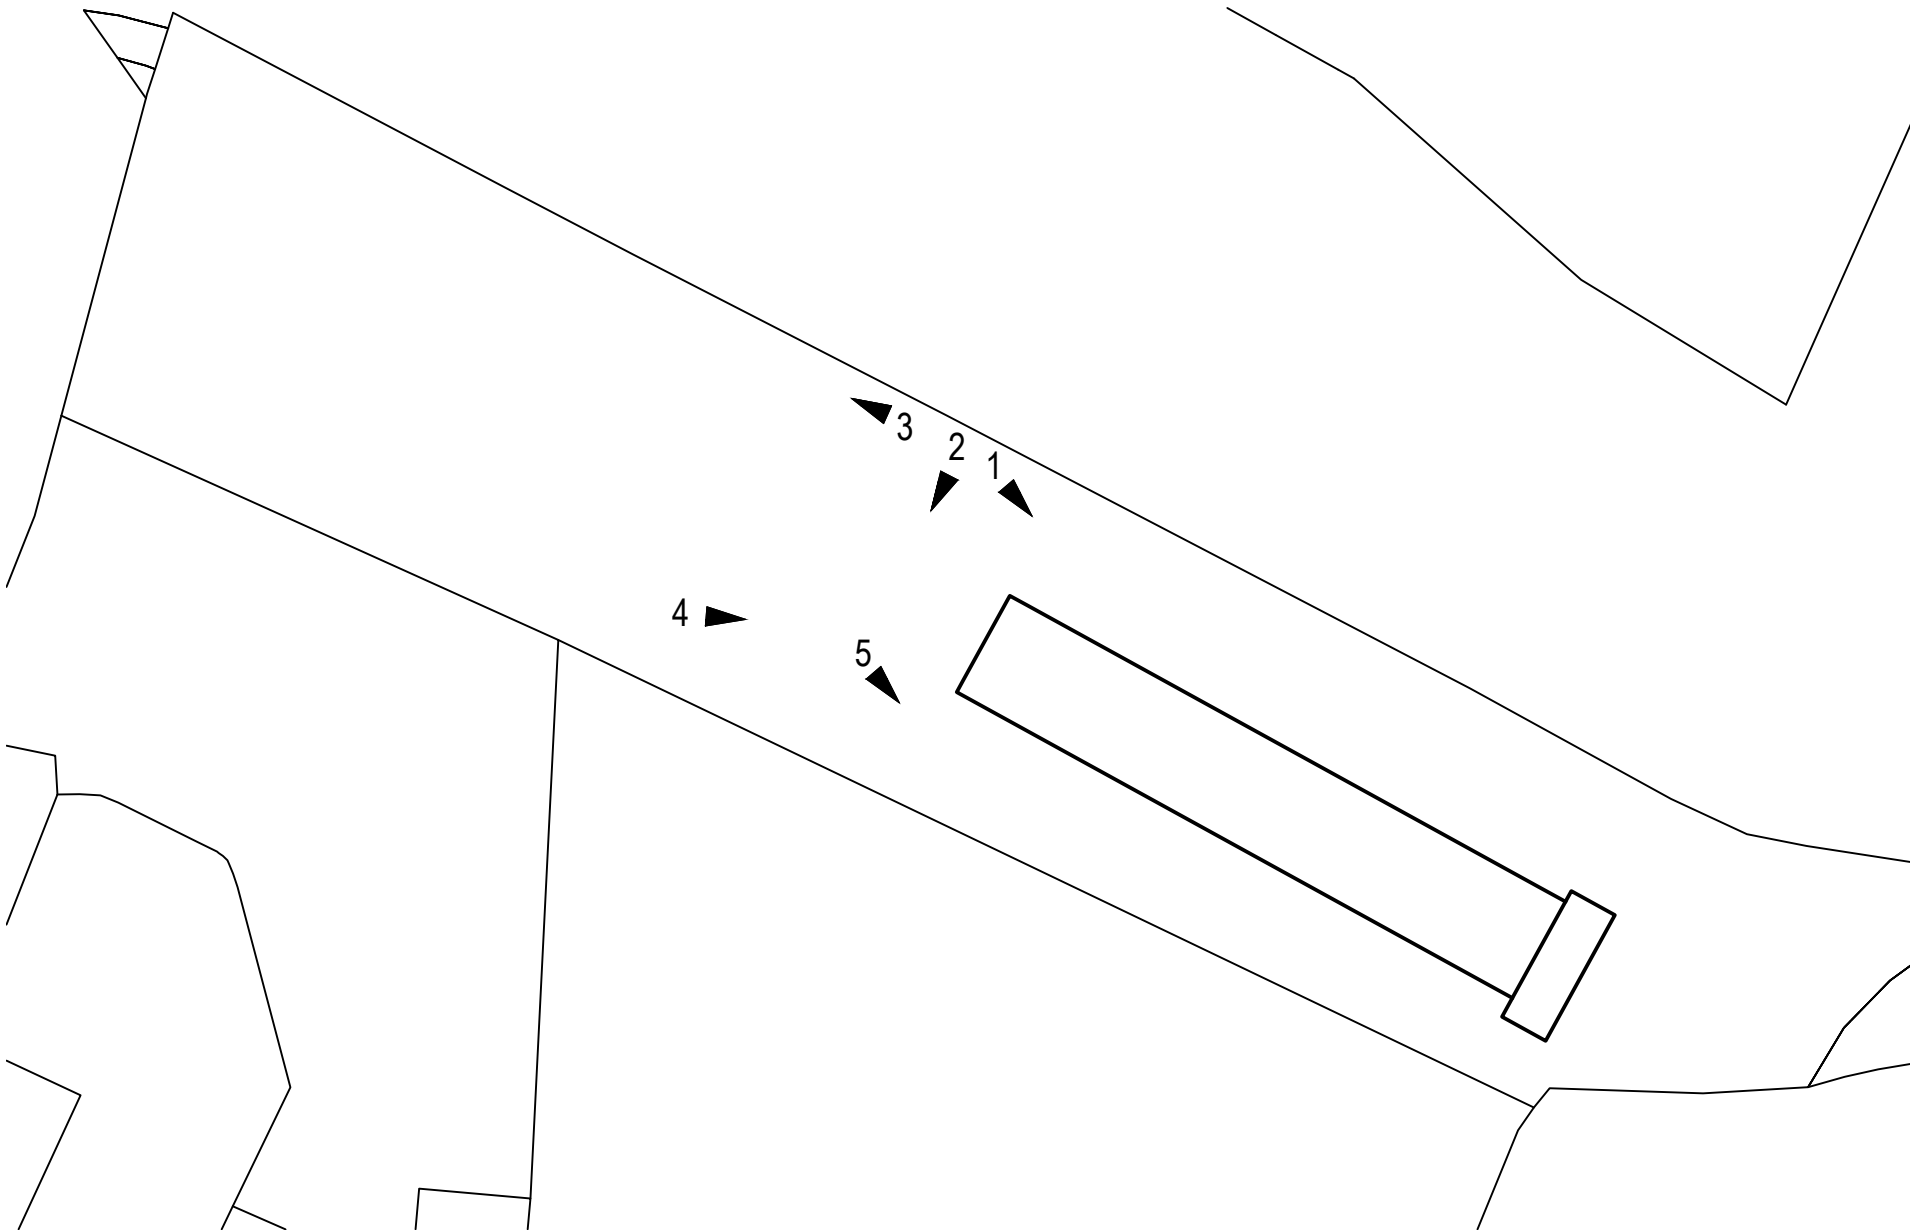

Client

UK Renewable
Energy Ltd.

Project

The Woodyard, Draycott Cross Road,
Brook Houses, Cheadle.

Drawing

Photo Key Plan

Scale

NTS@A4

Date

Dec 2023

Job. No.

594

Dwg. No.