



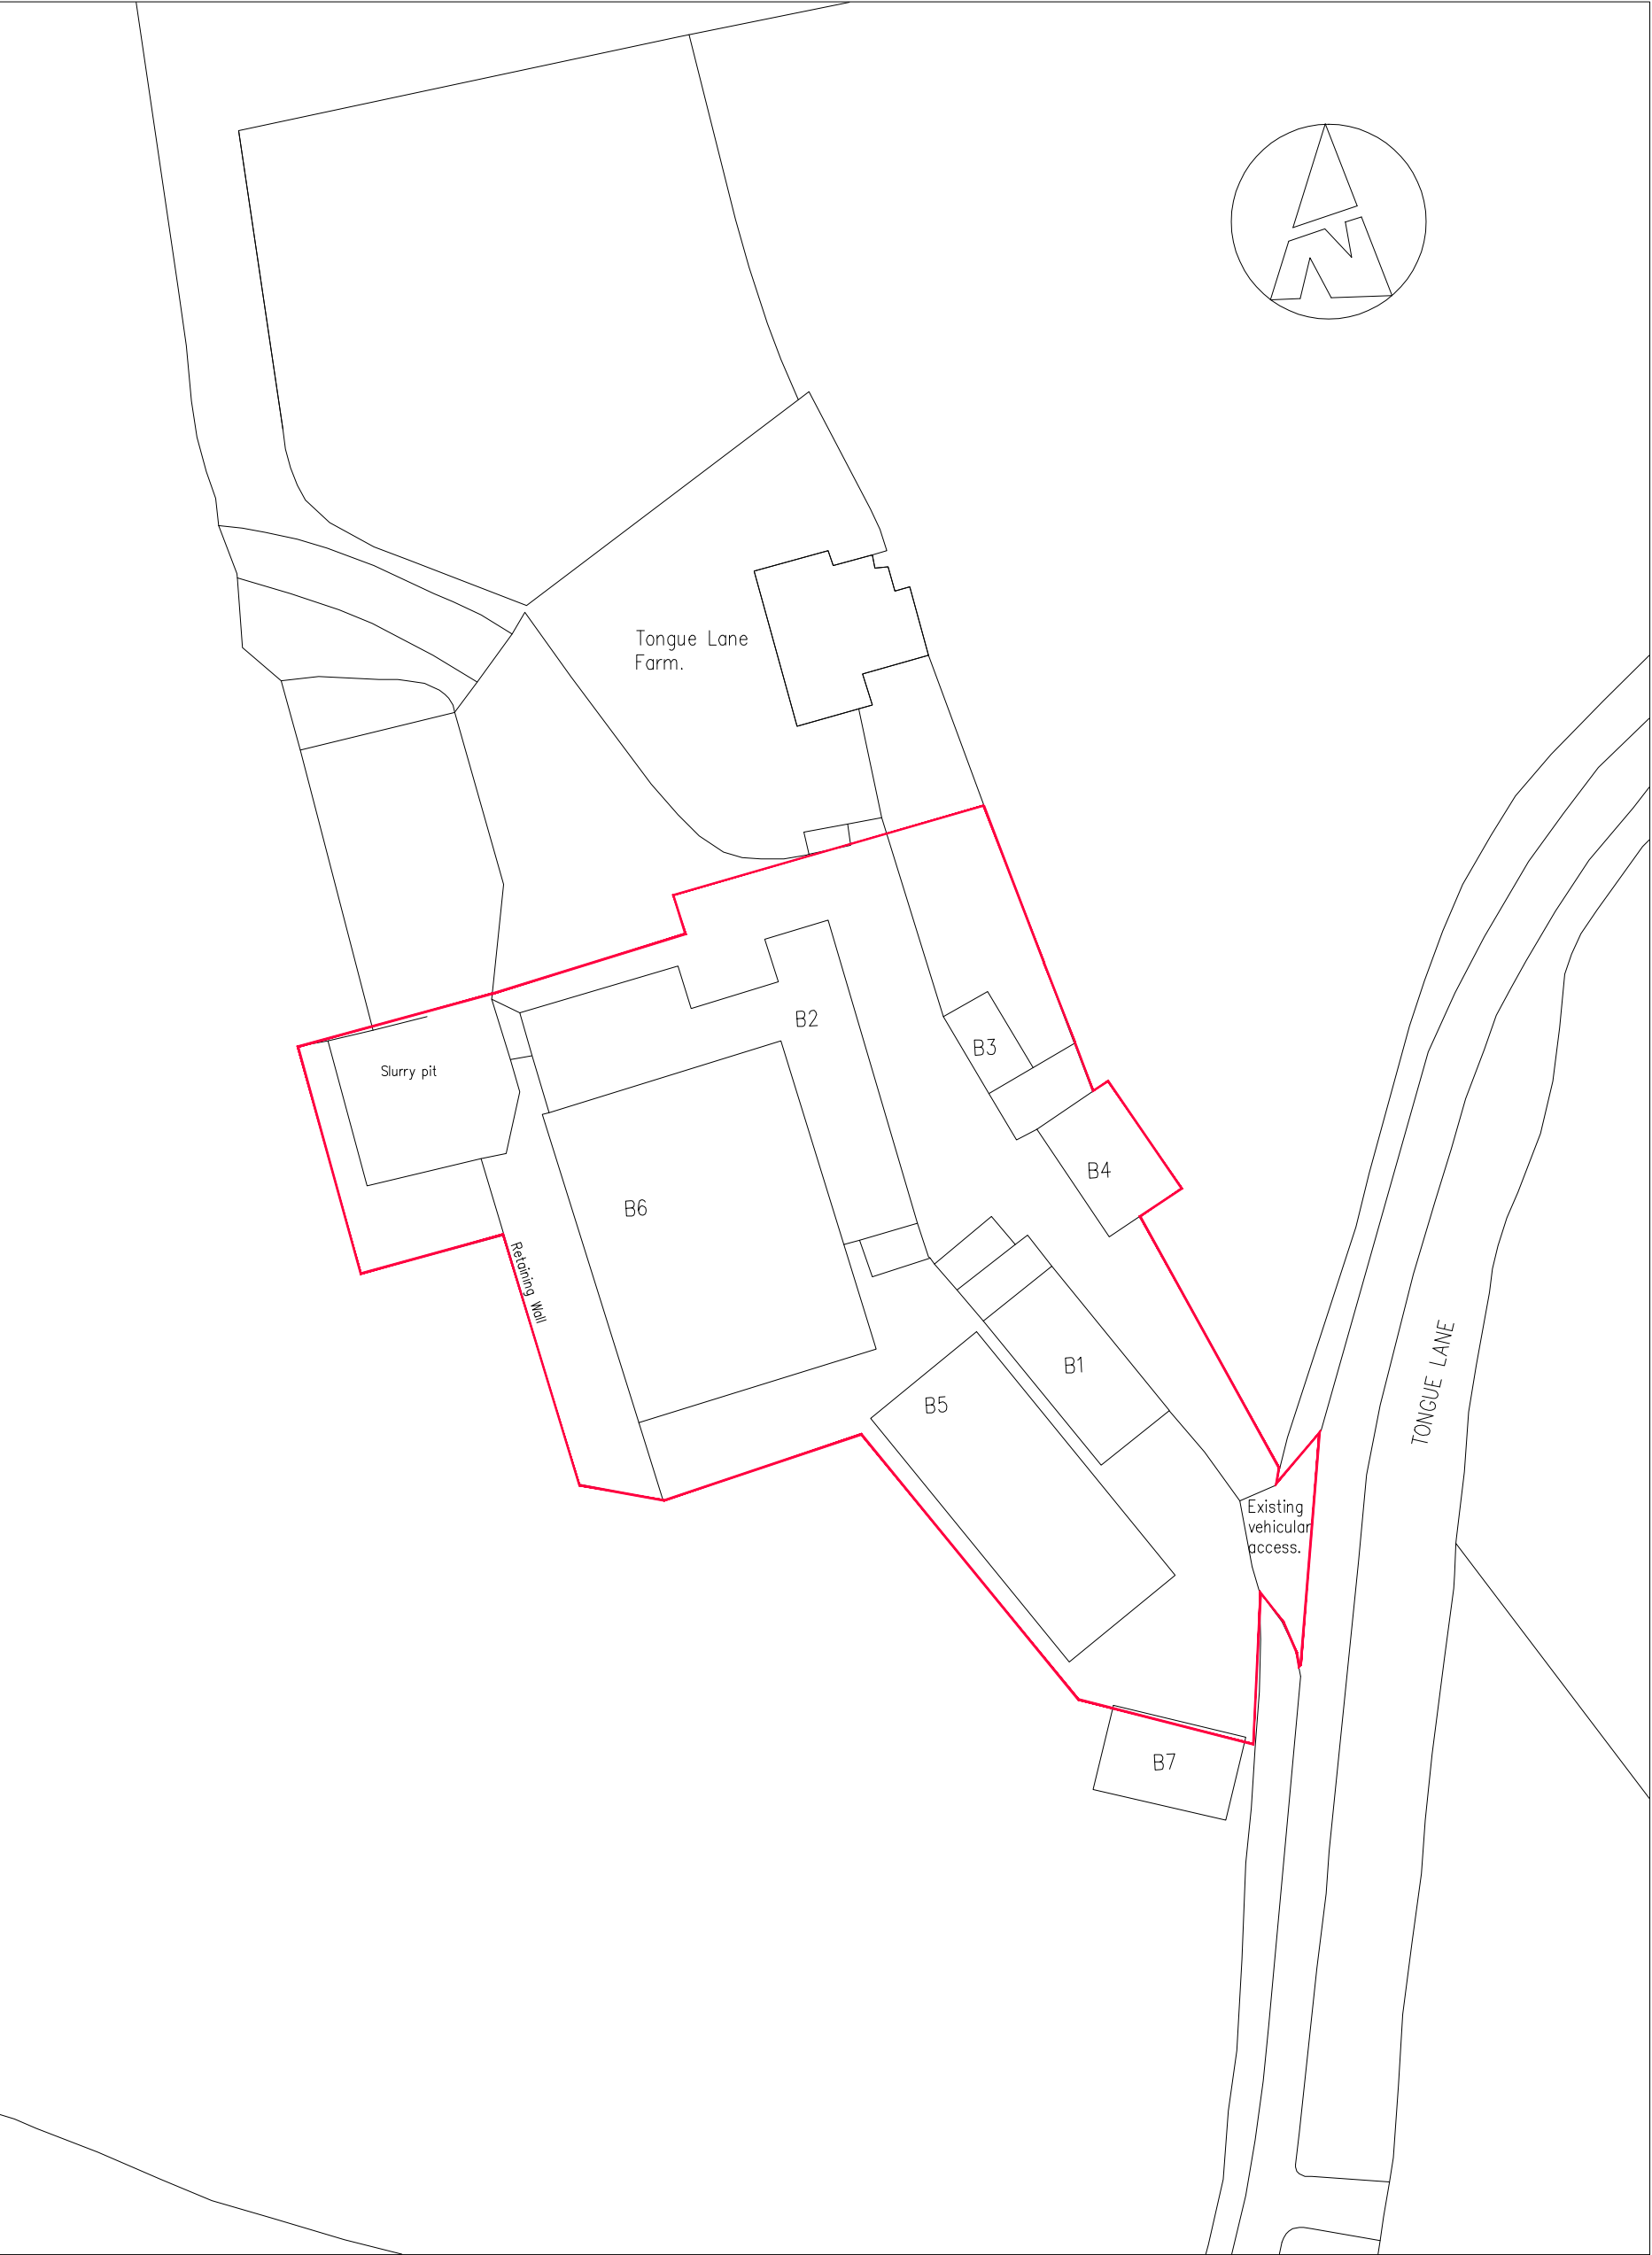

© Crown Copyright 2023 All rights reserved. Licence number 100049235

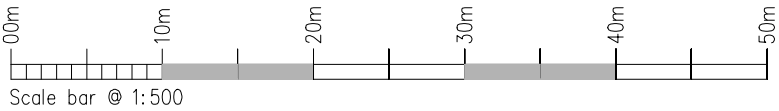

Block Plan. As Existing **Scale 1:500** Drg. 1848–11