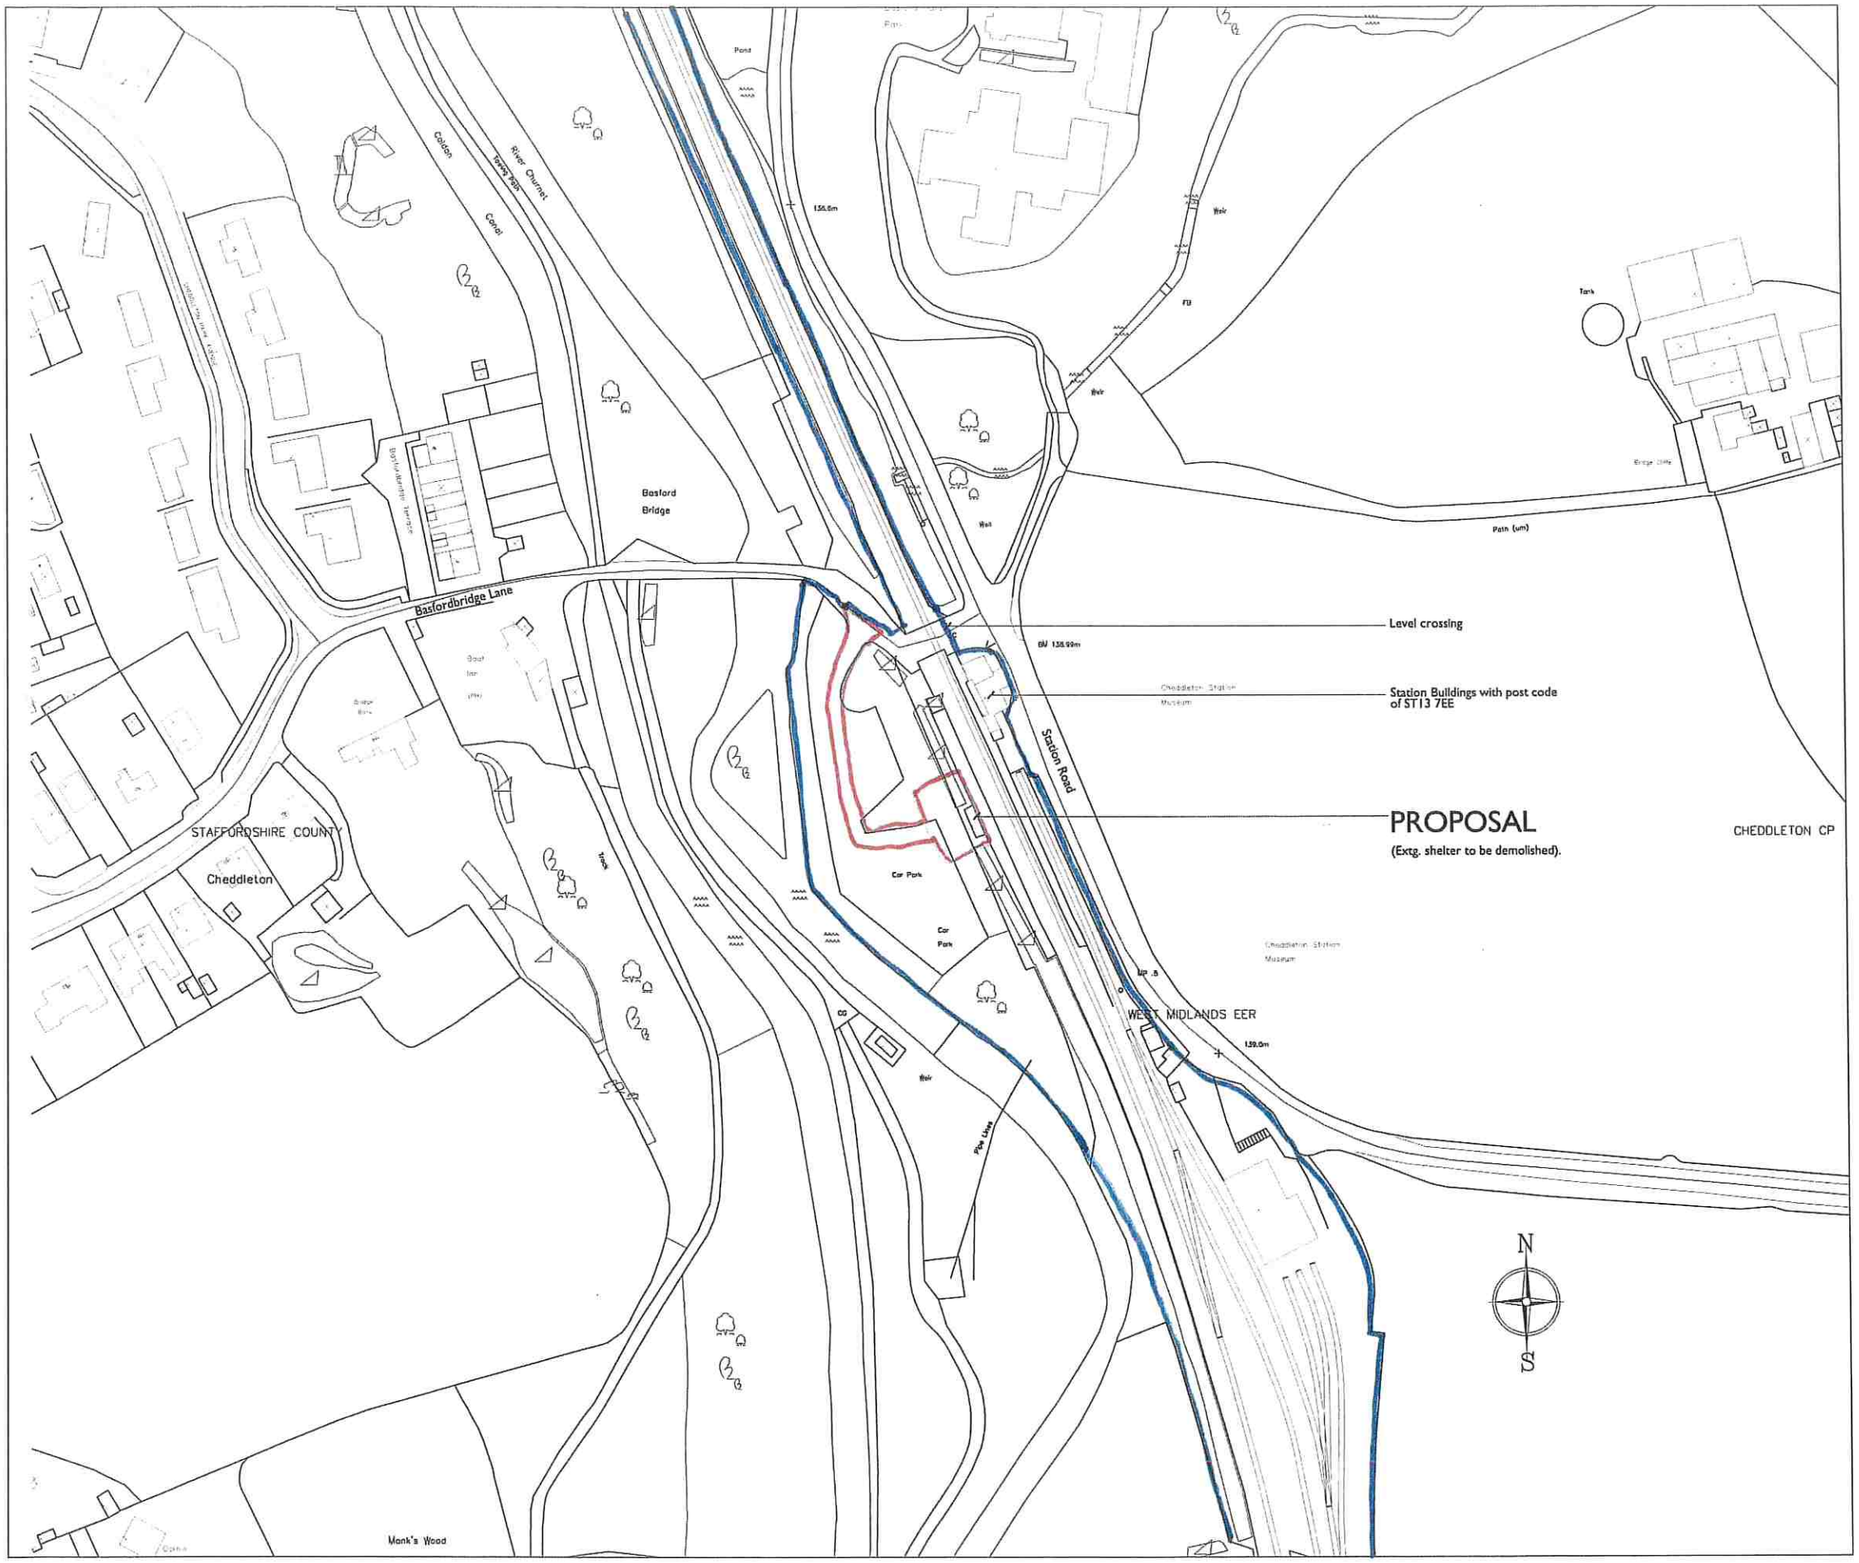


hulmeupright

Client
Churnet Valley Railway

Project
Multi-purpose Building, Cheddleton Station
Station Road, Cheddleton, Staffs

Title
Location plan

1:1250@A3

21719 PL[0]03