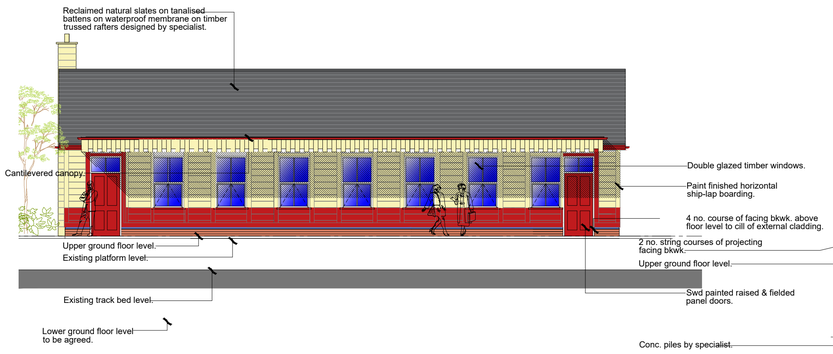
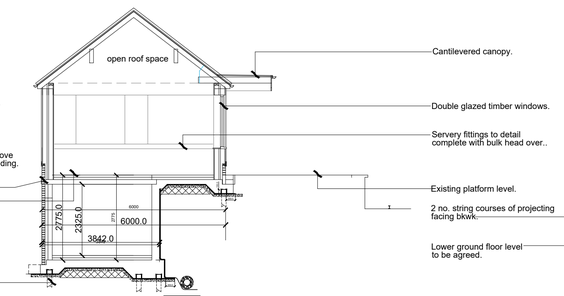
Copyright of this drawing is vested in the Architect and it must not be copied or reproduced without consent. Figured dimensions only are to be taken from this drawing. All contractors must visit the site and be responsible for taking and checking all dimensions relative to their work. HUAM Ltd are to be advised of any variation betweeen drawings and site conditions.


| Rev. | Drawn | Comments | Date |
|---|---|---|---|
| A | DV | DNS Annotation Removed | 12.09.23 |





Elevation to platform (north-east) scale : 1:100



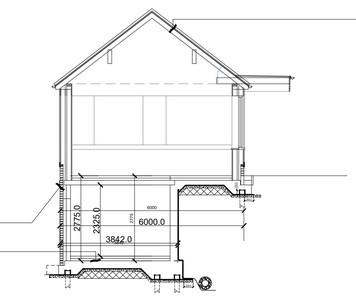

Cross-section A - A scale : 1:100




Cross-section B - B scale : 1:100

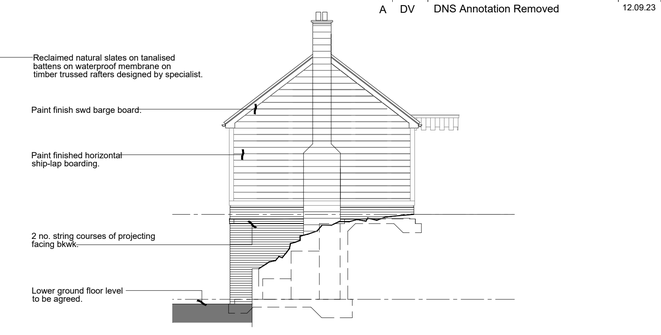



north-west elevation scale : 1:100

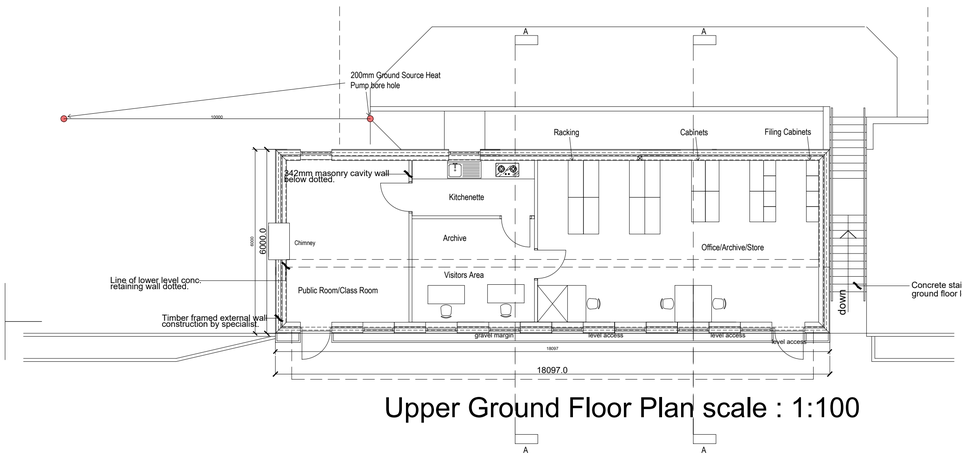



Upper Ground Floor Plan scale : 1:100



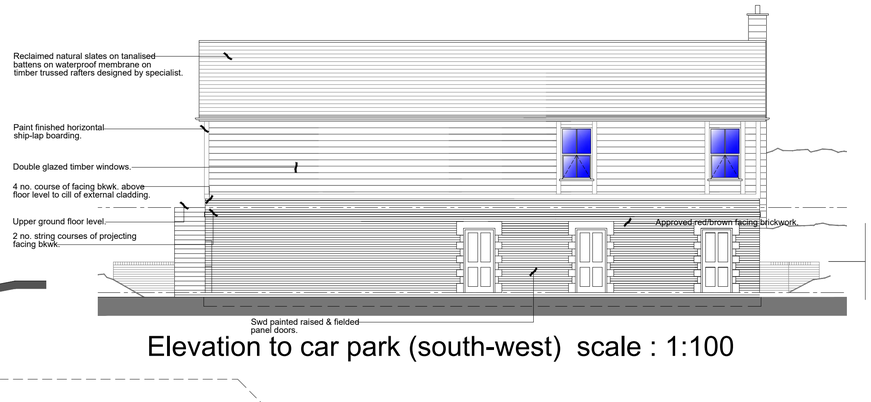

south-east elevation scale : 1:100



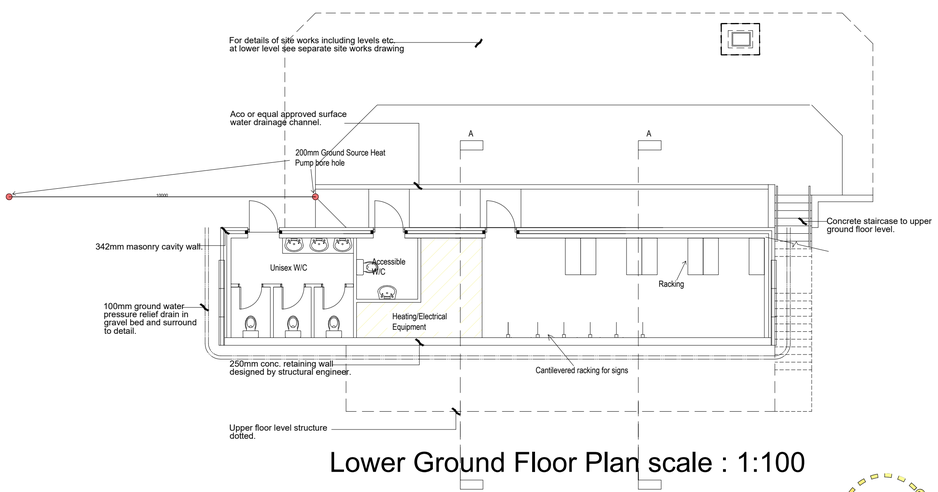
Elevation to car park (south-west) scale : 1:100




Lower Ground Floor Plan scale : 1:100

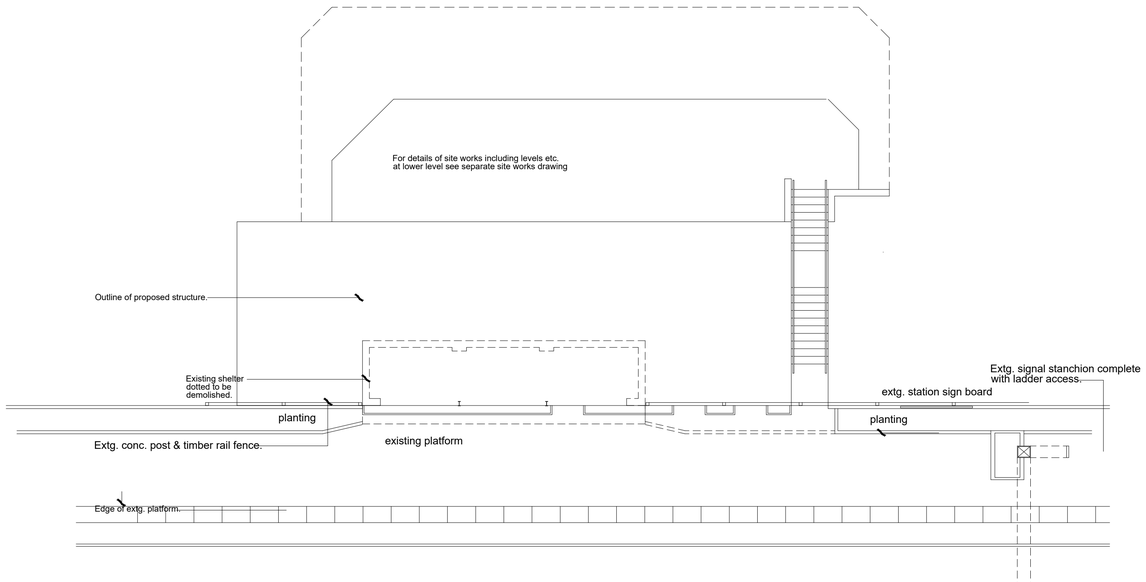


Upper Level Location Plan scale : 1:100



Scale Bar
0m 2.5m 5m 7.5m 10m 12.5m 15m

hulmeupright
architects
Queens Gardens Business Centre
31a Ironmarket
Newcastle under Lyme
Staffordshire
ST5 1RP
Tel: 01782 621949
Email: stoke@hu-arch.co.uk
www.hulmeupright.co.uk

Client
North Staffordshire Railway Co. (1978) Limited

Project
NSRC Archive Relocation Project
Station Road, Cheddleton, Staffs.

Title
General arrangement drawing.

Status
PLANNING

Date 01.06.23
Drawn IM
Scale @A1 1:100
Checked

Project No
Drawing No.
N1207-PL[0]01
Rev A

File Ref: M:\