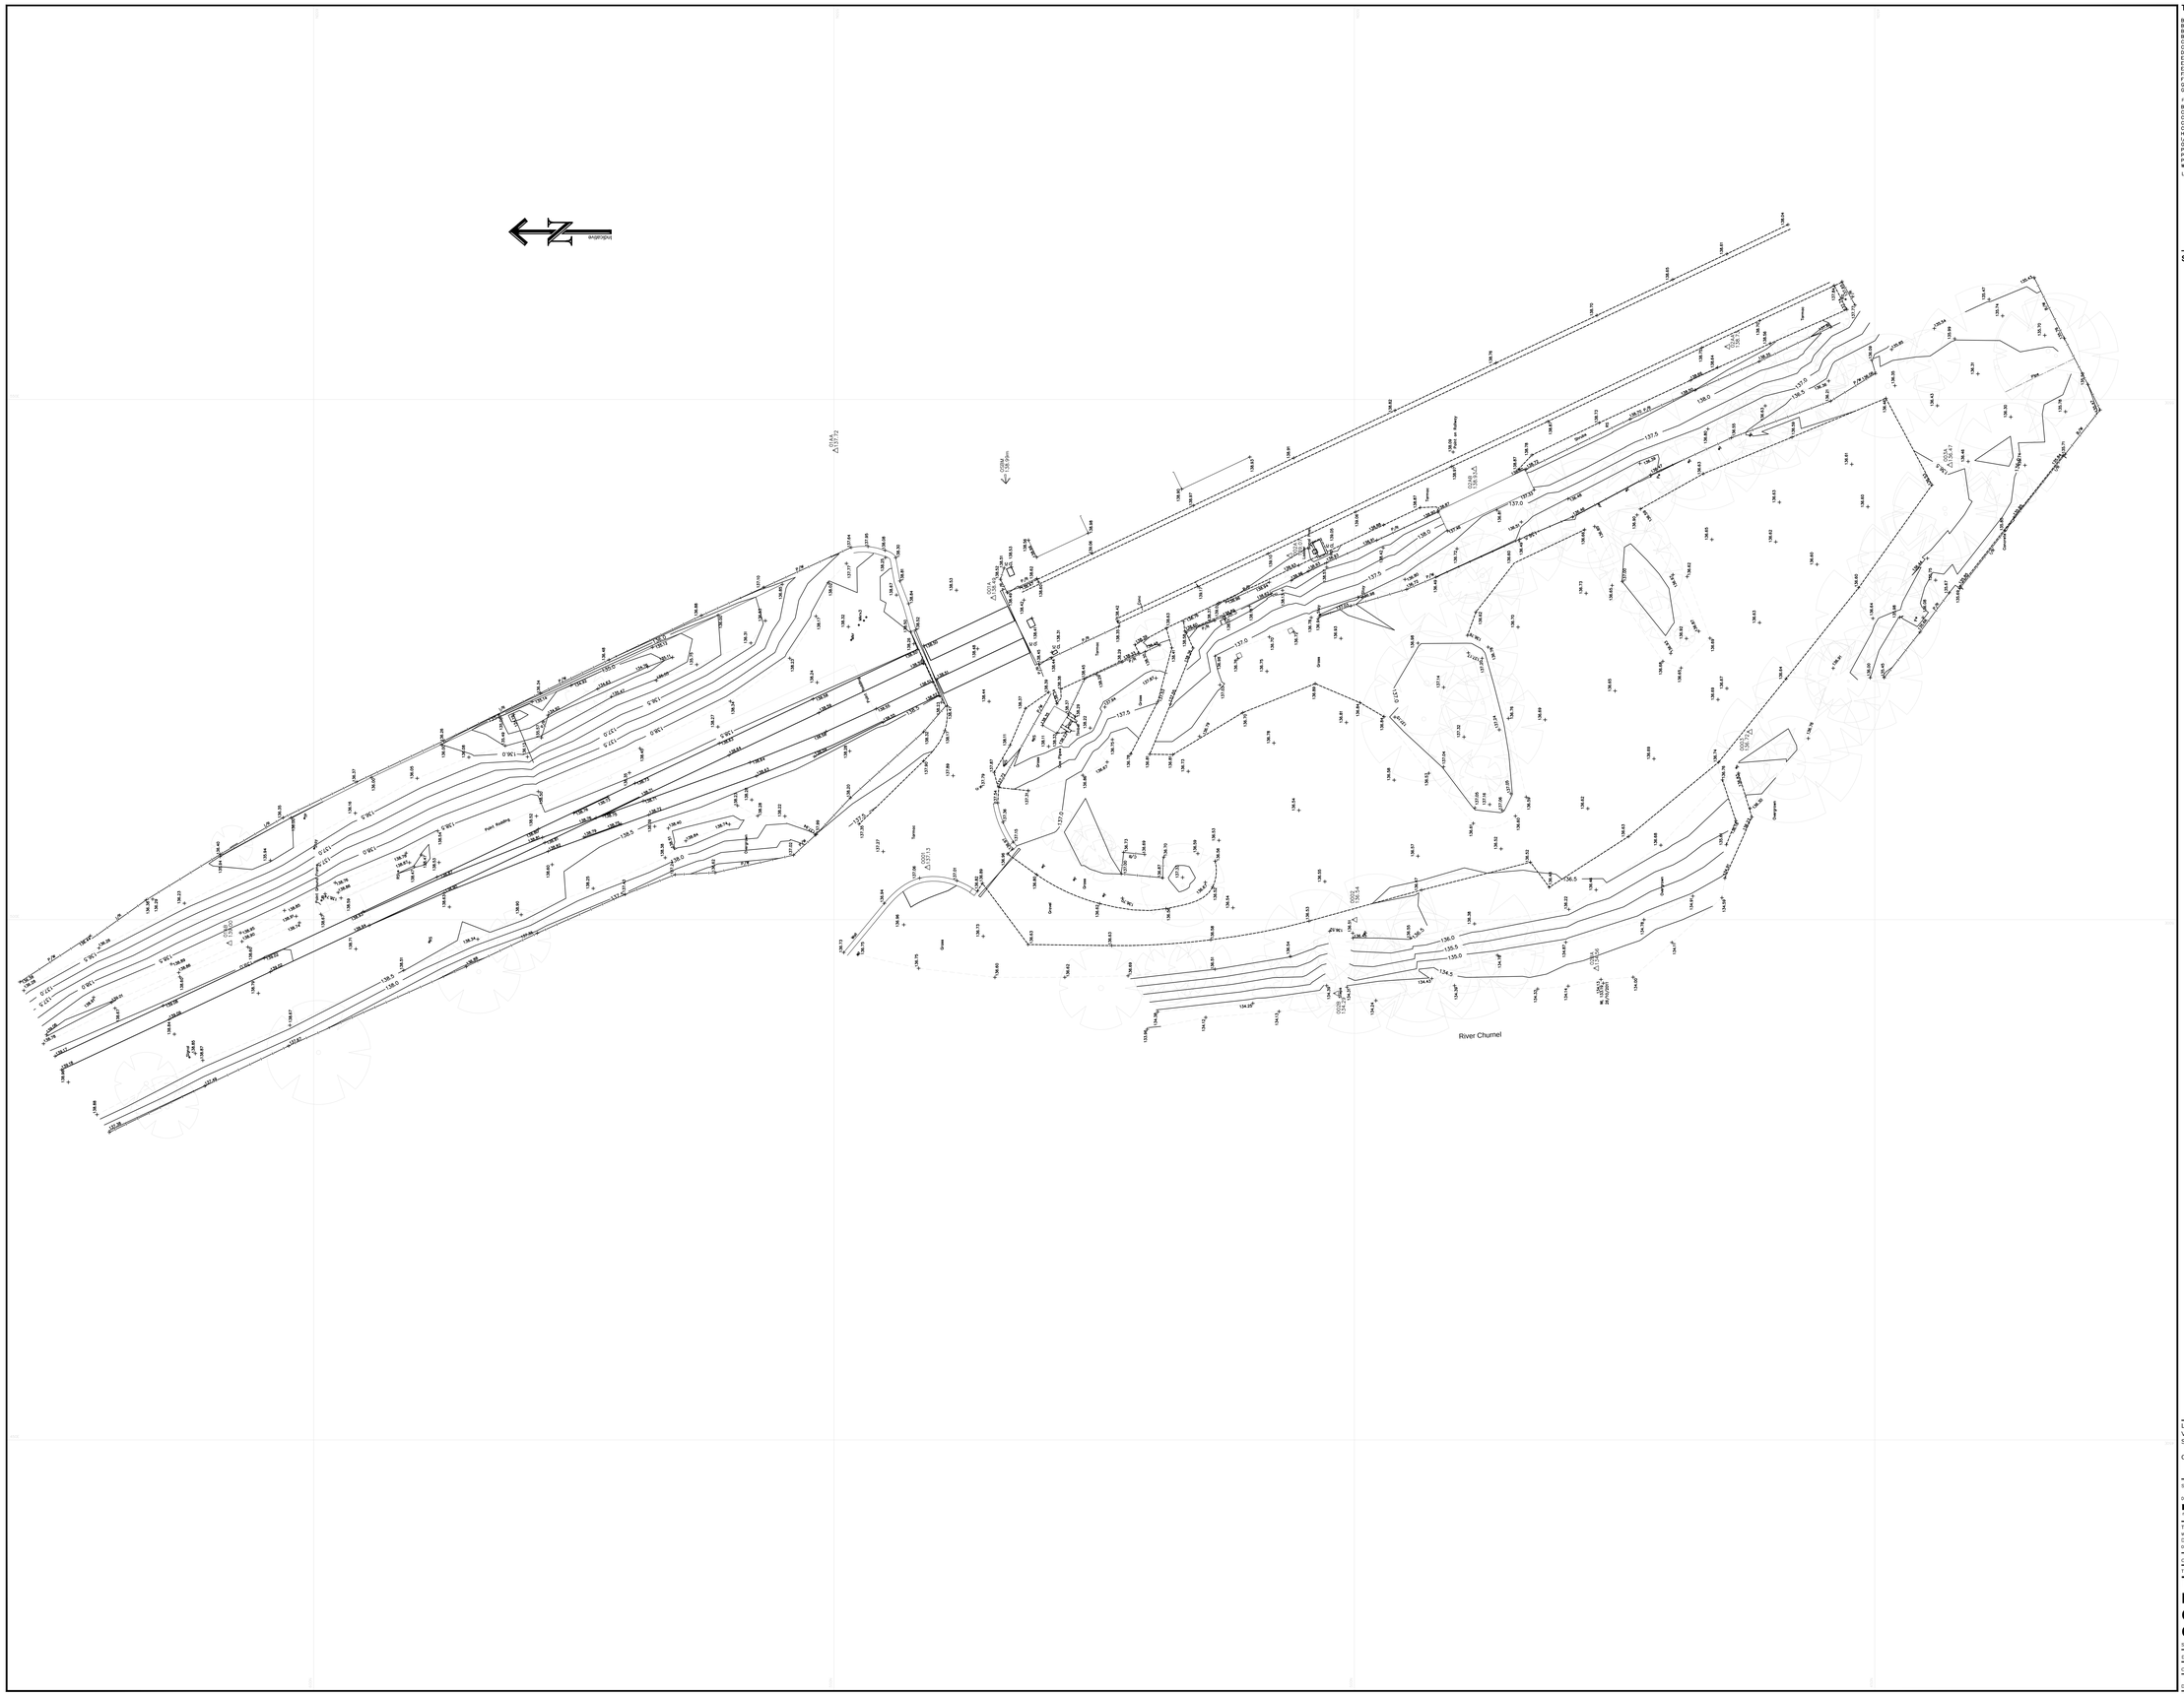

Topographical Survey Legend

B	Bollard	GV	Gas valve	rwp	Rain water pipe	Level prefix descriptions	
Bin	Litter bin	Hyd	Hydrant	SP	Soil pipe	AL	Arch level
BS	Bus stop	IC	Inspection cover	ST	Stop tap	BL	Bed level
BT	British telecom ic	JB	Junction box	Stay	Cable stay	CL	Cover level
CPS	Concrete paving slabs	KD	Kerb outlet	SV	Stop valve	EL	Eaves level
CTV	Cable television cover	LB	Letter box	TCB	Telephone call box	FL	Floor level
DR	Drain	LP	Lamp post	TL	Traffic light	IL	Invert level
Elec	Electrical ic	Mkr	Utility marker	TP	Telegraph pole	PL	Parapet level
EP	Elec. pole	MP	Mile post	TPS	Tactile paving slabs	RL	Roof/ridge level
ER	Earth rod	NP	Name plate	VP	Vent pipe	SL	Soffit level
FP	Flagpole	P	Post	WM	Water meter	Spr	Arch springing level
FT	Floodlight	PM	Parking meter	WO	Water outlet	TcW	Top of wall level
G	Gully	RE	Rodding eye	UTL	Unable to lift	Thr	Threshold level
GP	Gate post	RS	Road sign			WL	Water level

Fence annotation

B/W	Barbed wire
C/B	Closed boarded
C/L	Corrugated iron
C/L	Chain link
C/P	Concrete panel
H/R	Hand rail
I/R	Iron railings
ST	Open boarded
P/C	Post & chain
P/R	Post & rail
P/W	Post & wire
W/M	Wire mesh

Fence
Safety barrier
Gate
Site
Hedge
Limit of foliage & tree canopy

50.00 Spot level

SSL1 50.00 Survey control station (Coordinated point)

Tree

Levels defining edge of carriageway are observed at channel (bottom of kerb). Unless otherwise stated.

Survey Station Coordinates

Stn	Easting	Northing	Level
0001	505.04	541.03	137.13
0002	500.00	500.00	136.54
0003	518.06	462.03	136.72
001A	530.95	534.71	138.49
002A	535.00	506.26	139.07
002B	492.92	501.78	134.29
02AA	555.08	464.19	138.73
02AB	543.33	488.51	138.93
02BA	495.34	476.78	134.56
003A	543.71	442.80	136.47
05BM	541.89	533.48	138.99

Head and Registered Office
Willow Bank House
Old Road
Handforth • Wilmslow
Cheshire SK9 3AZ
Tel. 01625 533444
Fax 01625 526815
Email: mail@surveys.co.uk
WEB: www.surveys.co.uk

Levels are related to **OSBM**
Value **138.99m**
Situated at back of Station, as shown by arrow.

Coordinates are related to **Local Grid**

Scale **1:200**

0 2 4 6 8 10 12 14 16 18
metres

The accuracy of this survey is commensurate with the drawing scale specified within the title block. Copyright in this drawing remains with Survey Systems Ltd. Do not scale from this drawing, work to figured dimensions. Check all dimensions on-site. In the event of any discrepancy, please refer query to Survey Systems Ltd.

Client Hulme Upright

Title

Topographical Survey
Proposed Tea Room
Cheddleton Station
Cheddleton, Staffs.

Surveyed	RD KM	Drawn	PG
Date	Nov 2011	Checked	
CAD file name	14291	Revision No.	Sheet size A0
Drawing No.	SSL:14291:200:1:1		

SURVEY Systems LIMITED
www.surveys.co.uk • mail@surveys.co.uk
© Registered in England No.1576074