



SQUIRREL HAYES LODGE - ADJACENT
GRADE II LISTED BUILDING

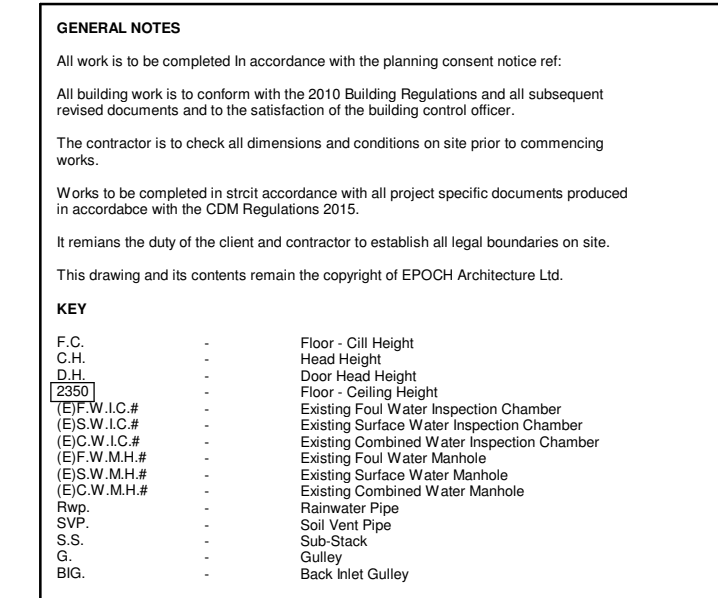

PROPOSED LOCATION OF MUCK TRAILER

B	50m radius' added from neighbouring properties and muck trailer location	29/02/24
A	Stable block reduced by one stable, layout and position revised further to the case officer and conservation officers comments	29/02/24
Rev:	Details:	By/Chk Date:

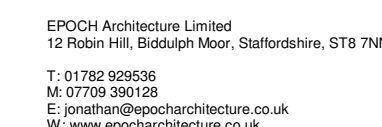

Client: Mr & Mrs Woodrow			
Project: 5 Mill Hayes Road, Knypersley Proposed Stable Block			
Drawing Title: Existing & Proposed Block Plans			
Stage:		Status:	
Drawn By: Autor		Date: 11/23/23	Scale: 1 : 500
EPOCH Project Number:		Client Project Number:	SHEET SIZE: A1
P347 - 212 PP03			Revision: B