




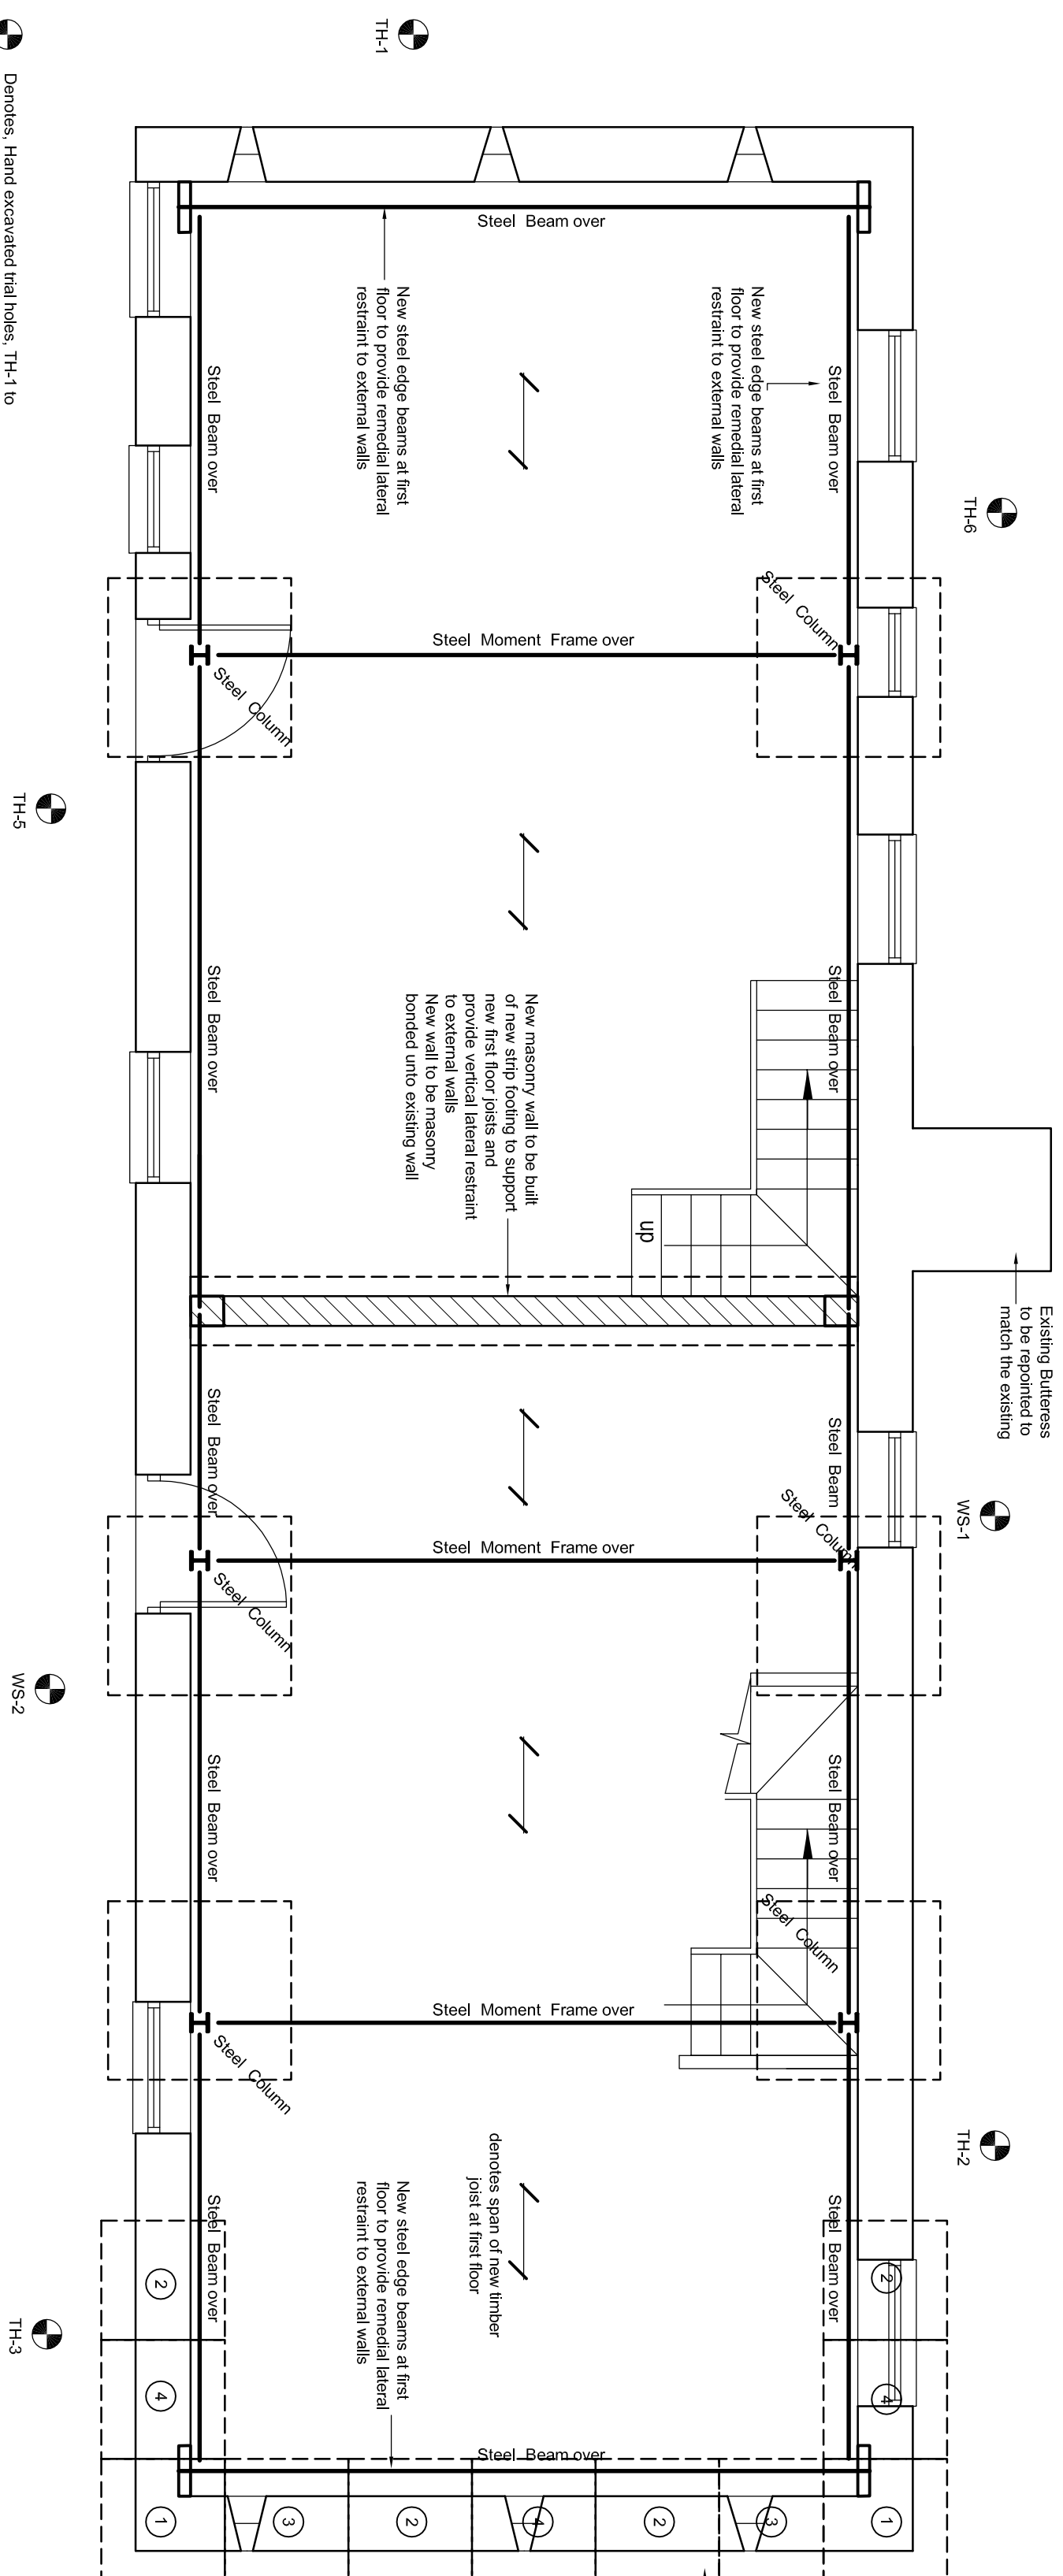

PLAN AT GROUND FLOOR

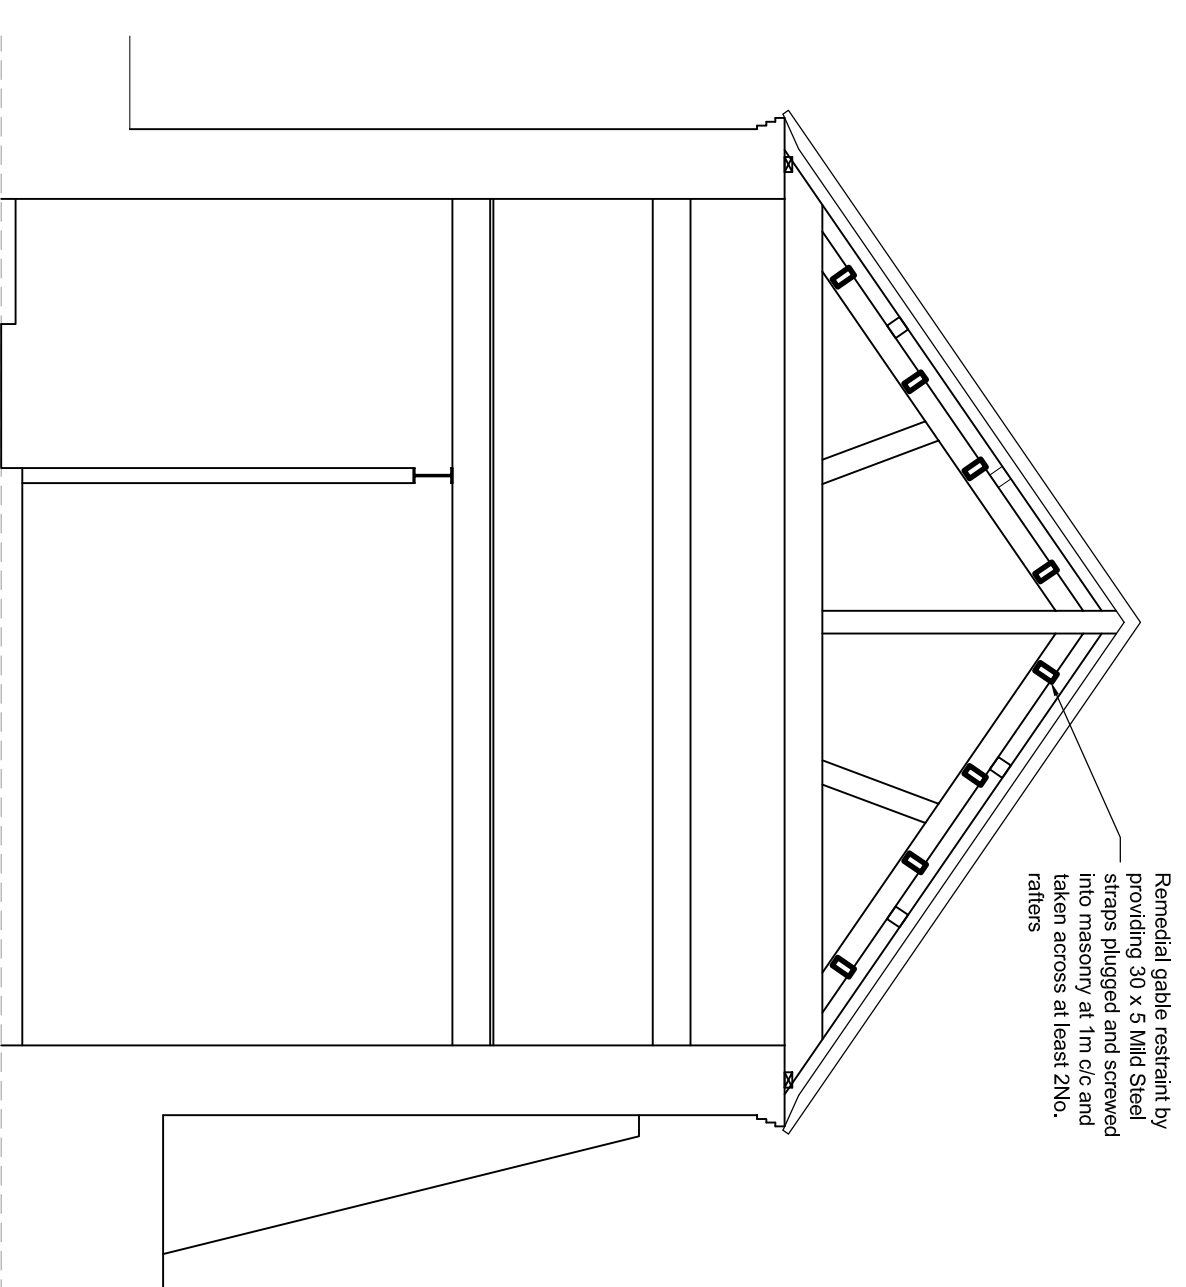

TYPICAL GABLE SECTION

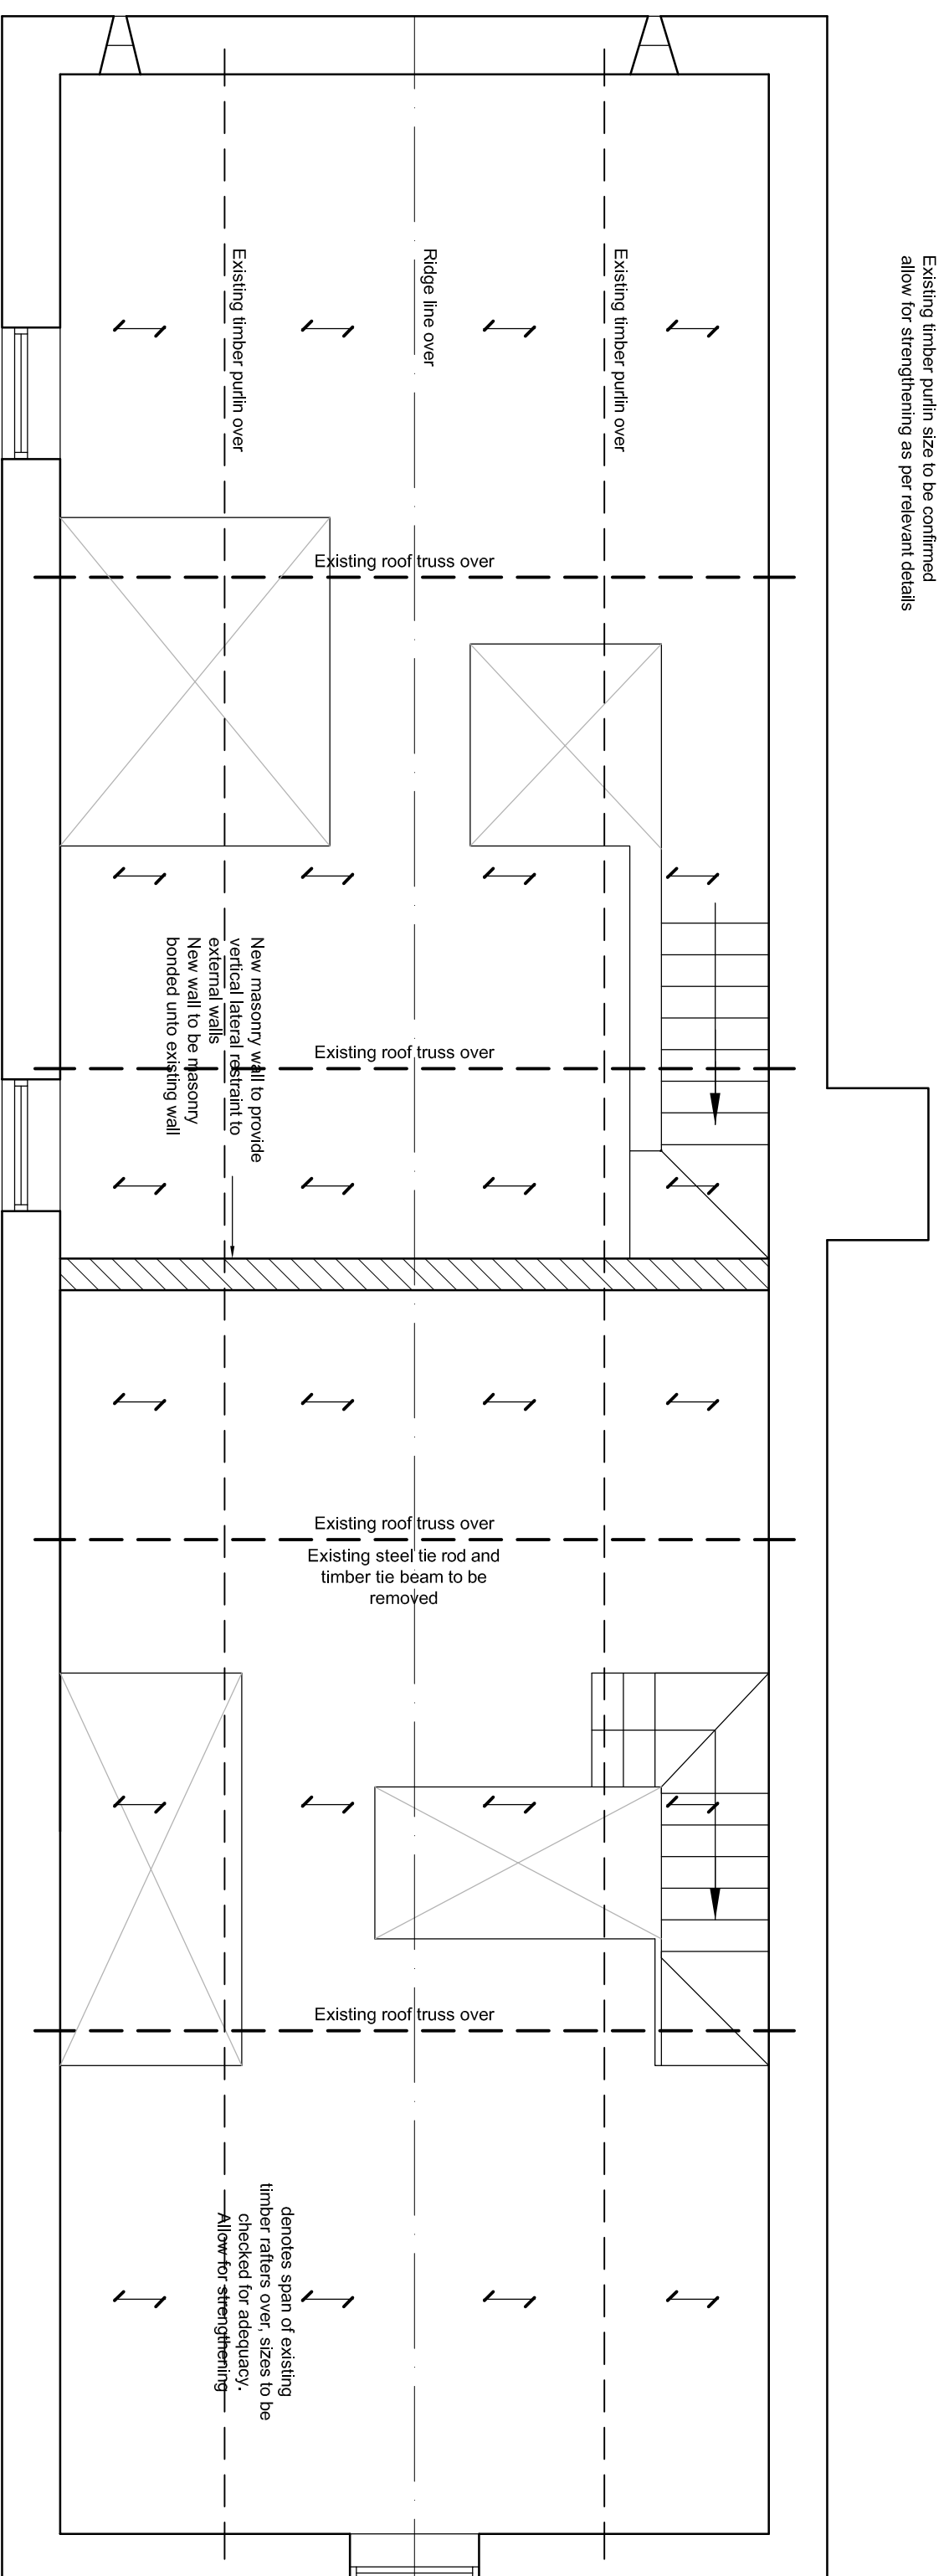

PLAN AT GROUND FLOOR

REV	DATE	NAME	REVISION	REV' CHECK



Plans & Elevations showing Typical Remedial Details to Scheme

Conversion of Listed Barn
Catswall Farm
Huntley Lane
Denford
ST13 7JX

DRAWN AT	OFFICE	DRAWN BY	C.A.D.
Manchester		MP	
SCALE	DATE	CHECKED BY	
1:50@A1	June 2017	JNL	

CONTRACT NO	DRAWING NO
-------------	------------