




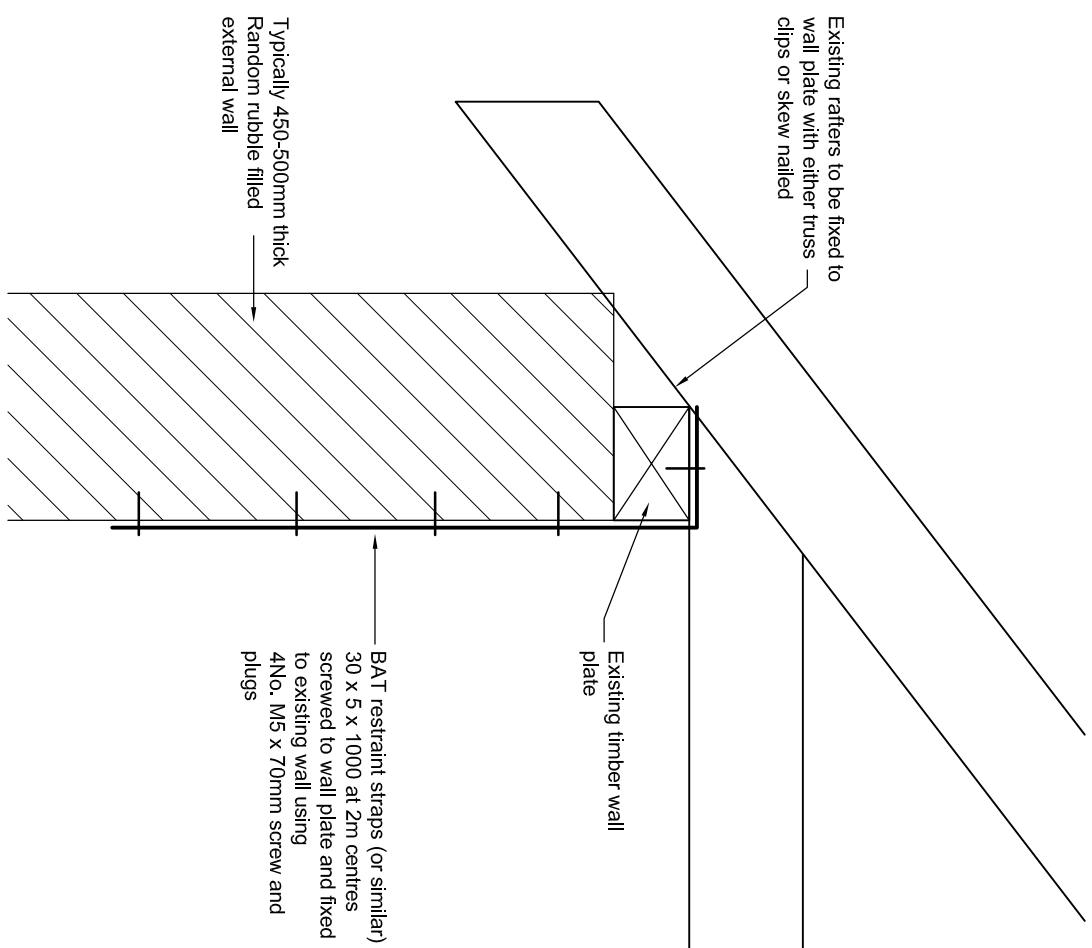


TYPICAL REMEDIAL WALL PLATE STRAPPING & RAFTER FIXING DETAIL

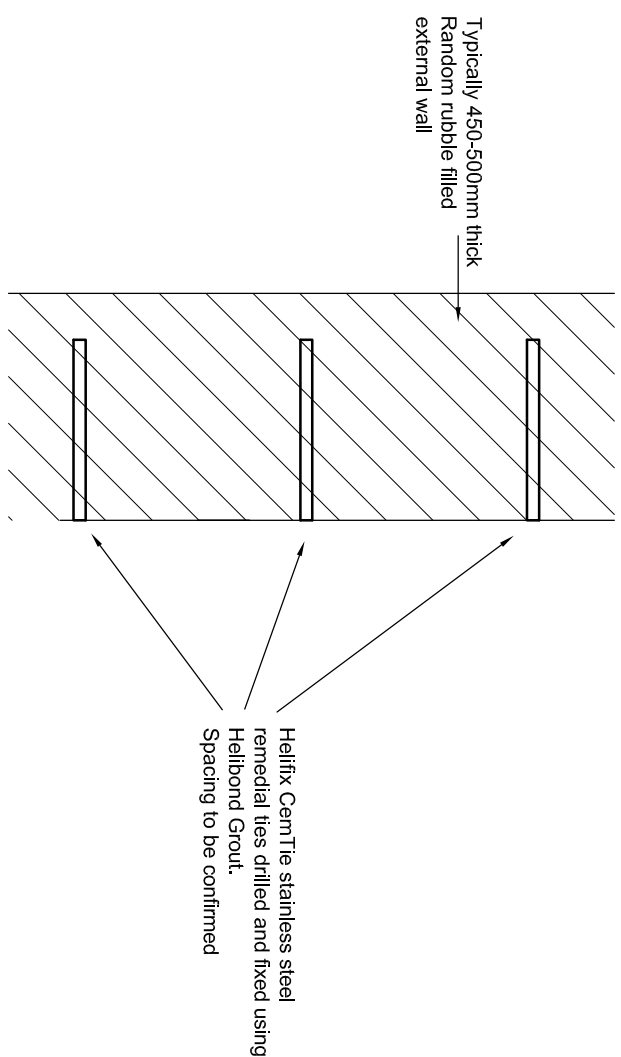


TYPICAL REMEDIAL DETAIL TO STABILISE BULGING TO EXTERNAL WALLS L

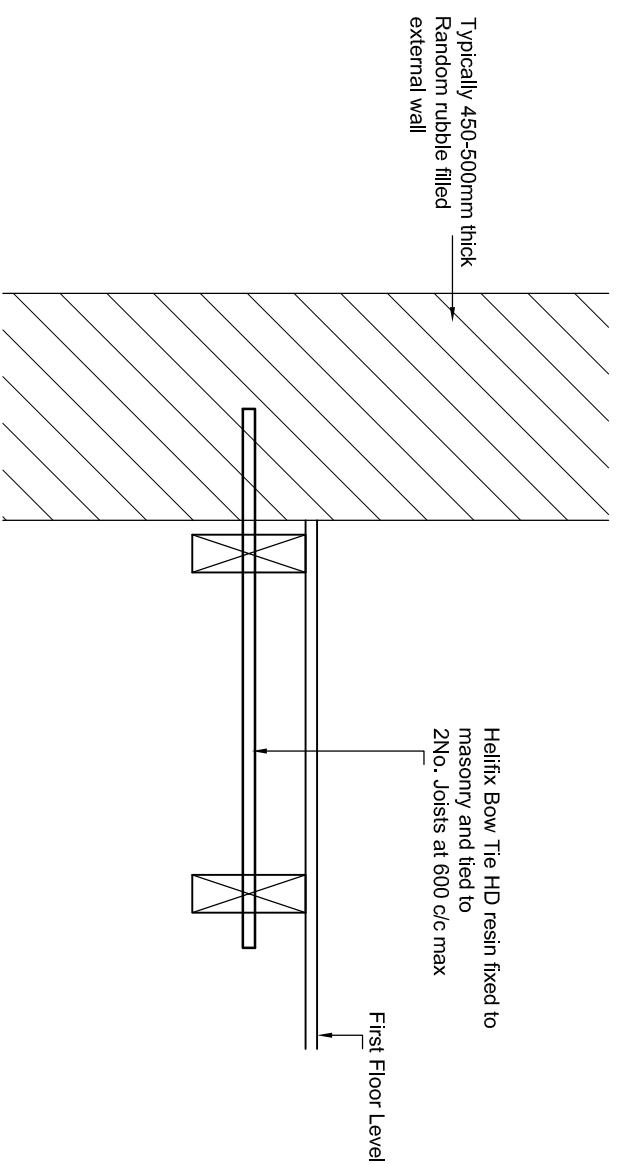


TYPICAL REMEDIAL DETAIL TO PROVIDE LATERAL RESTRAINT TO EXTERNAL WALLS TO NEW TIMBER JOISTS TO FIRST FLOOR LEVEL

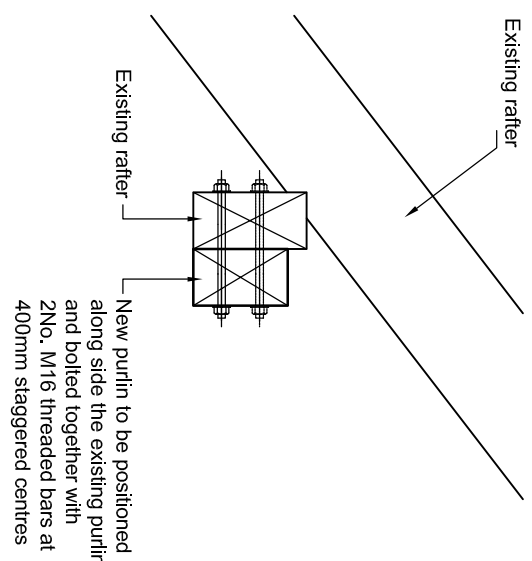

TYPICAL NEW PURLIN TO EXISTING
PURLIN REMEDIAL DETAIL

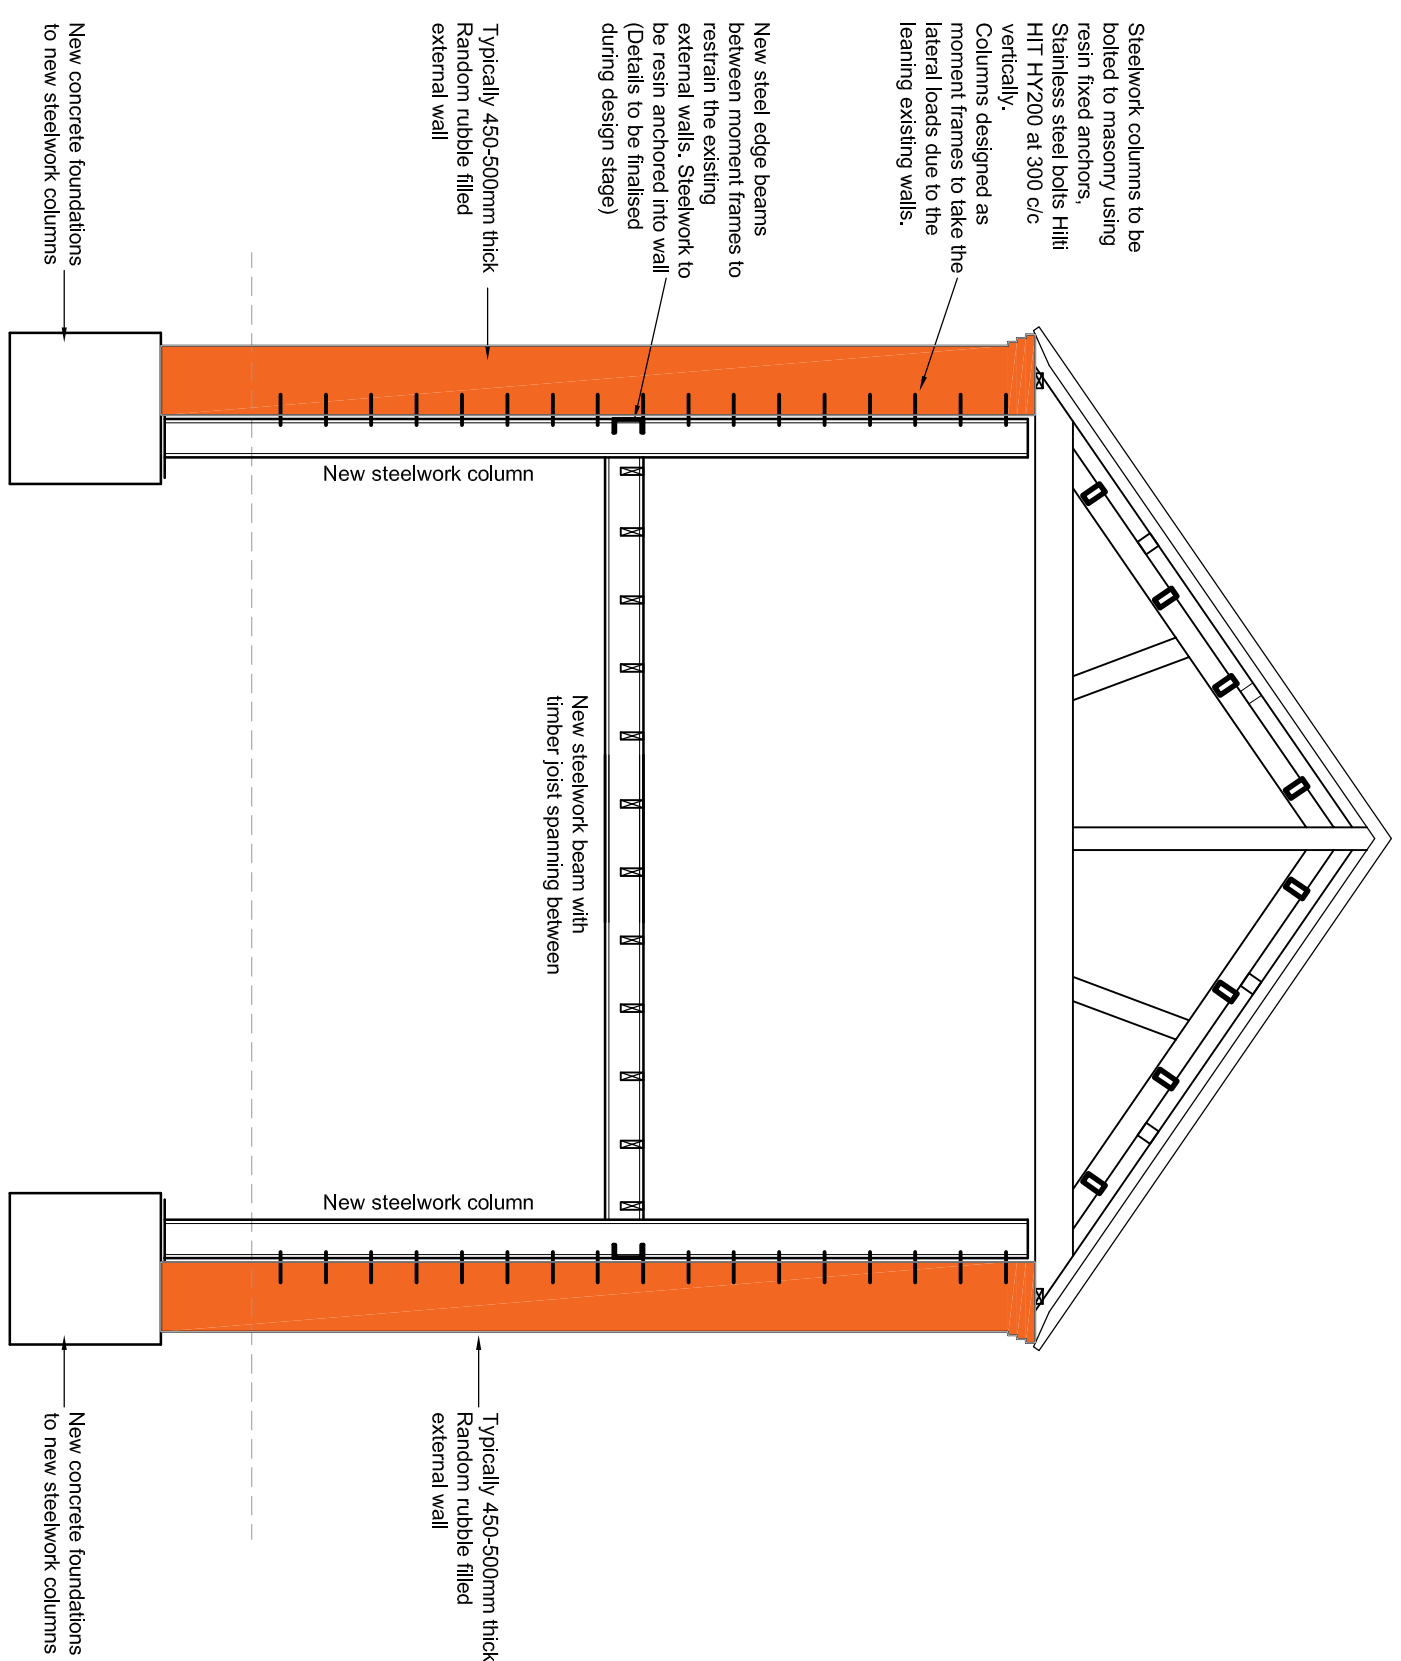

TYPICAL SECTION BUILDING MOMENT FRAME
3No. Thus

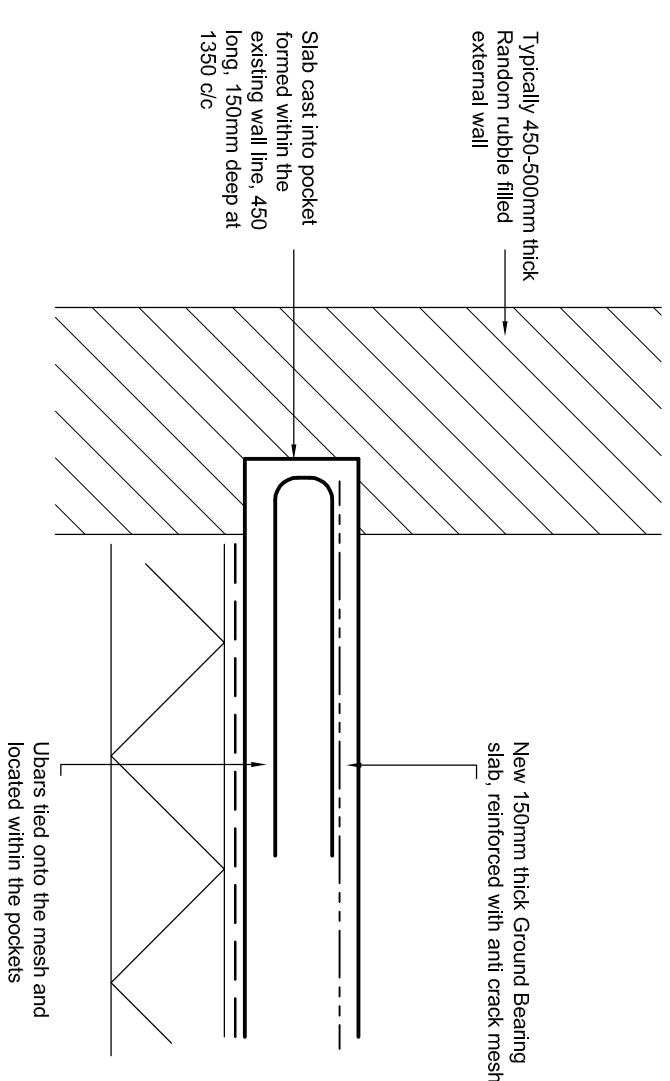

TYPICAL REMEDIAL HORIZONTAL RESTRAINT
DETAIL TO EXTERNAL WALLS AT GROUND
FLOOR SLAB LEVEL

REV	DATE	NAME	REVISION	REV CHECK



Typical Remedial Details

Conversion of Listed Barn
Catswall Farm
Huntley Lane
Denford
ST13 7JX

DRAWN AT	OFFICE	DRAWN BY	C.A.D.
Manchester		MP	
SCALE	DATE	CHECKED BY	
1:50@A1	June 2017	JNL	

CONTRACT No	DRAWING No
-------------	------------

MR TIM BOOTE

HUNTLEY LANE, DENFORD

HEWITT & CARR ARCHITECTS

17271

31