
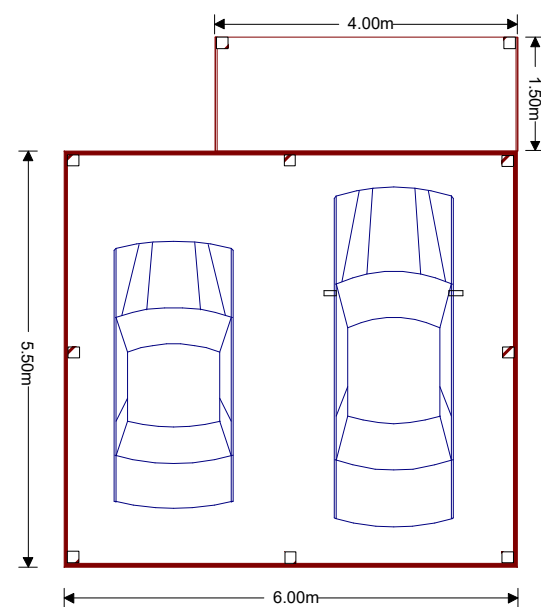


New Detached Double Garage
 Long Edge House, Pines lane,
 Biddulph Park, Biddulph, ST8 7SP.
 Scale 1 to 100
 Date March 2024
 433-195p 1 to 100 A3

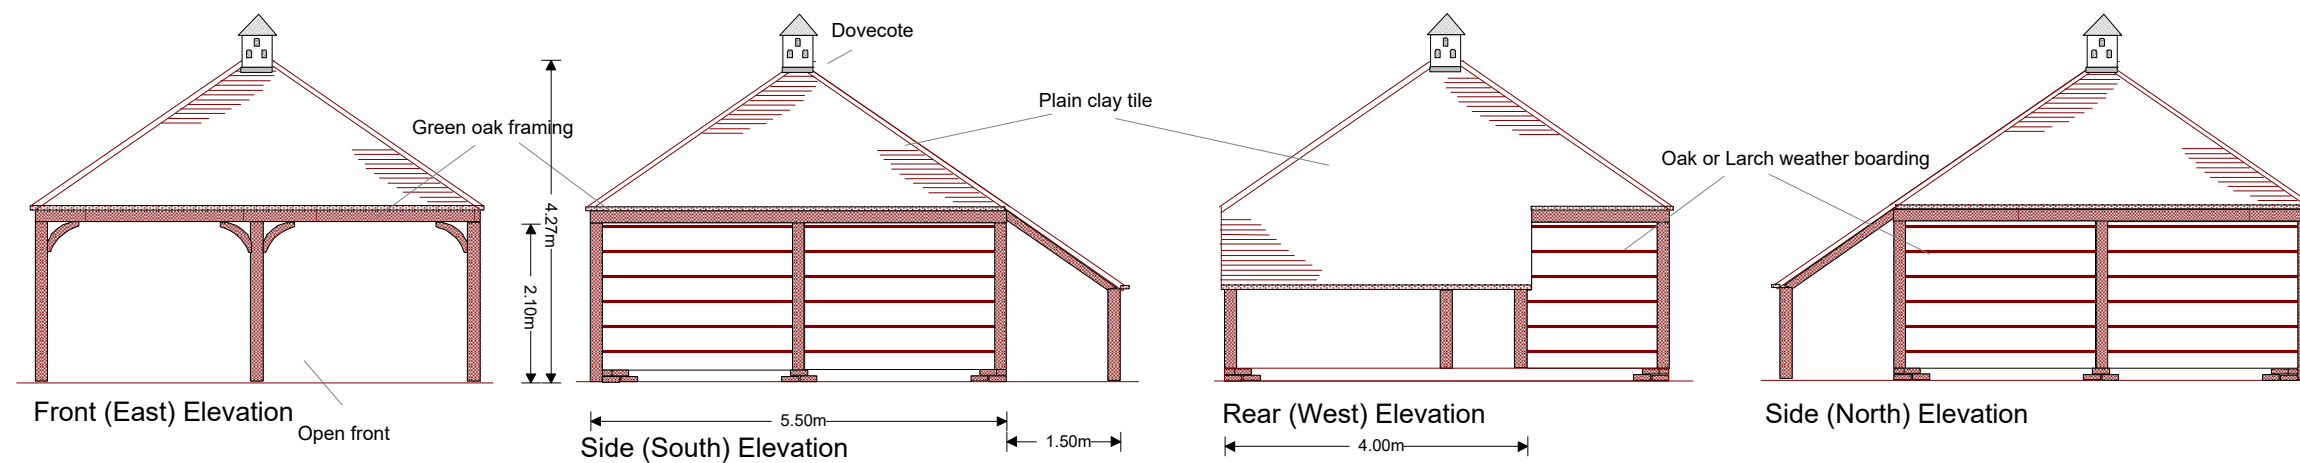