




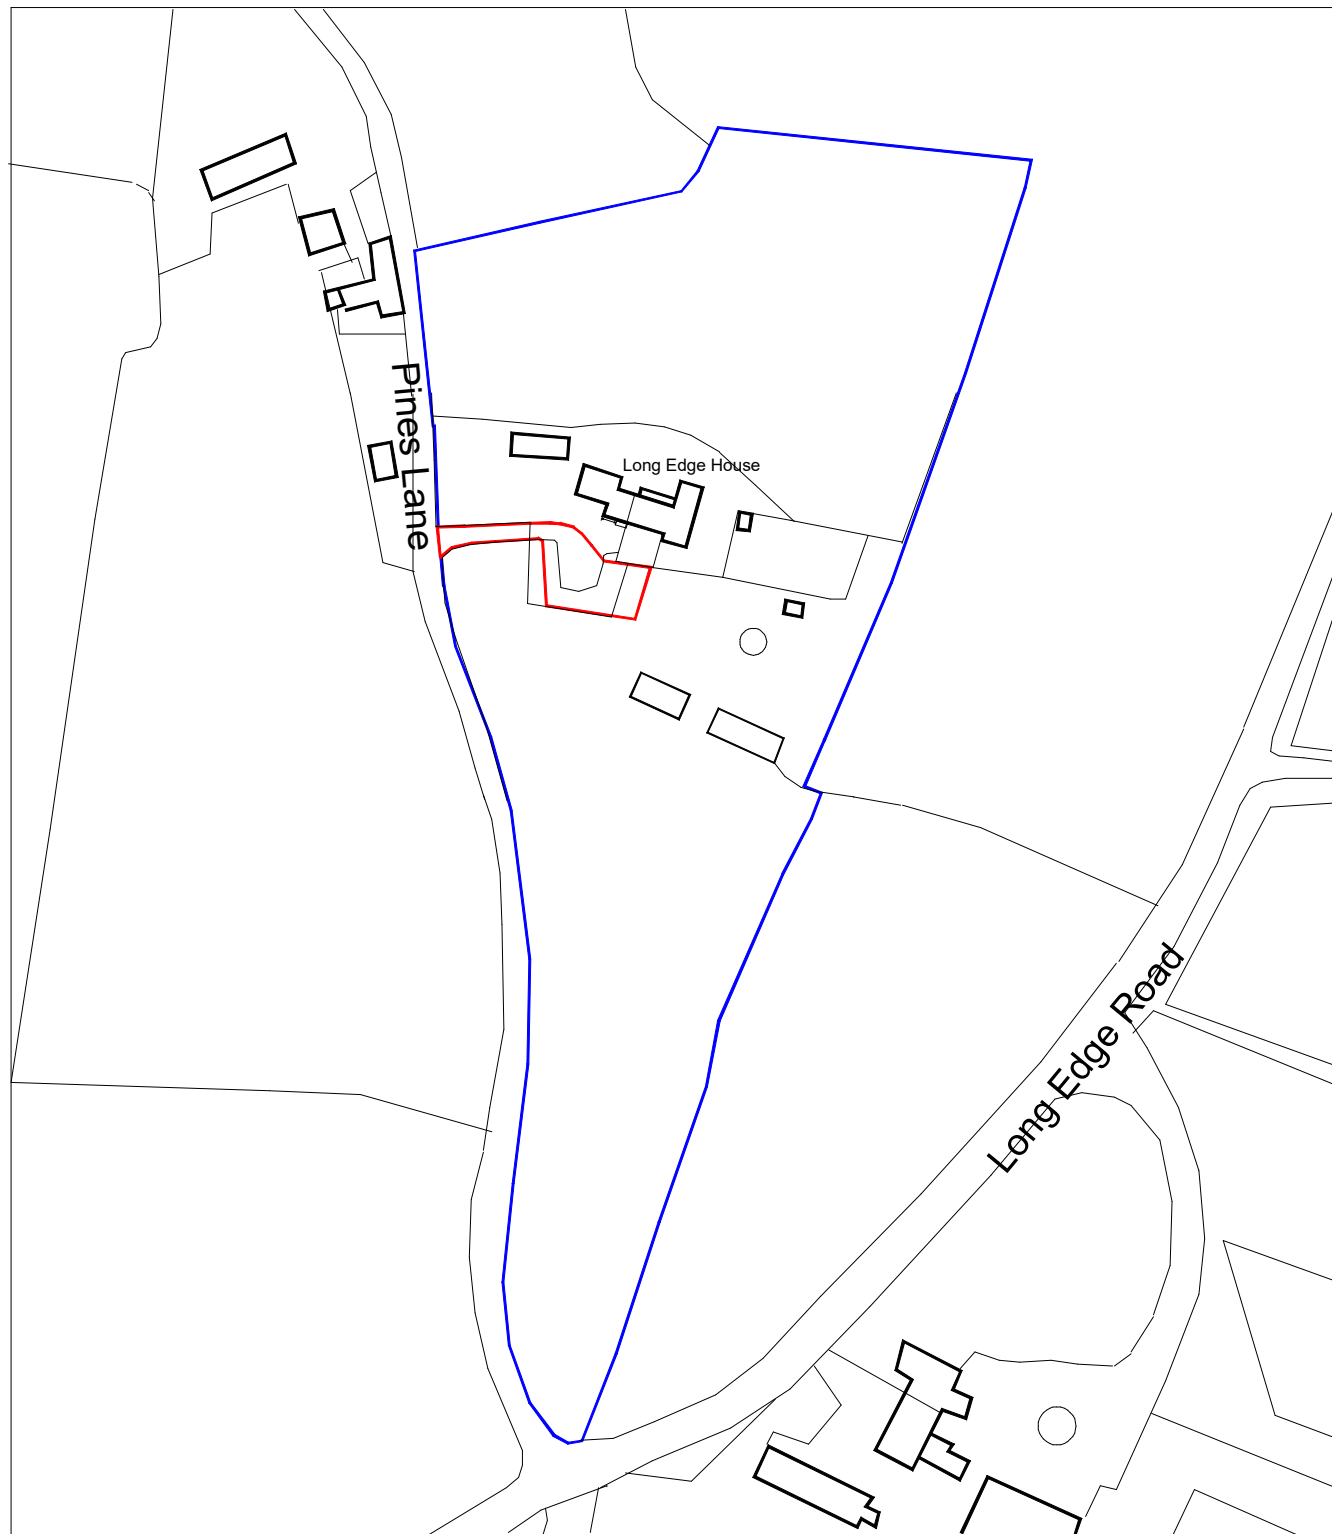

Ordnance Survey © Crown copyright 2024 All rights reserved. Licence number 100057264

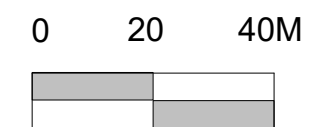

Location Plan
390759, 361102.
Long Edge House, Pines lane,
Biddulph Park, Biddulph, ST8 7SP.
Scale 1 to 1250
Date March 2024
2213-02 Location Plan 1 to 1250 A3

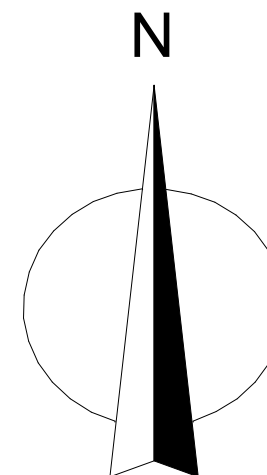