


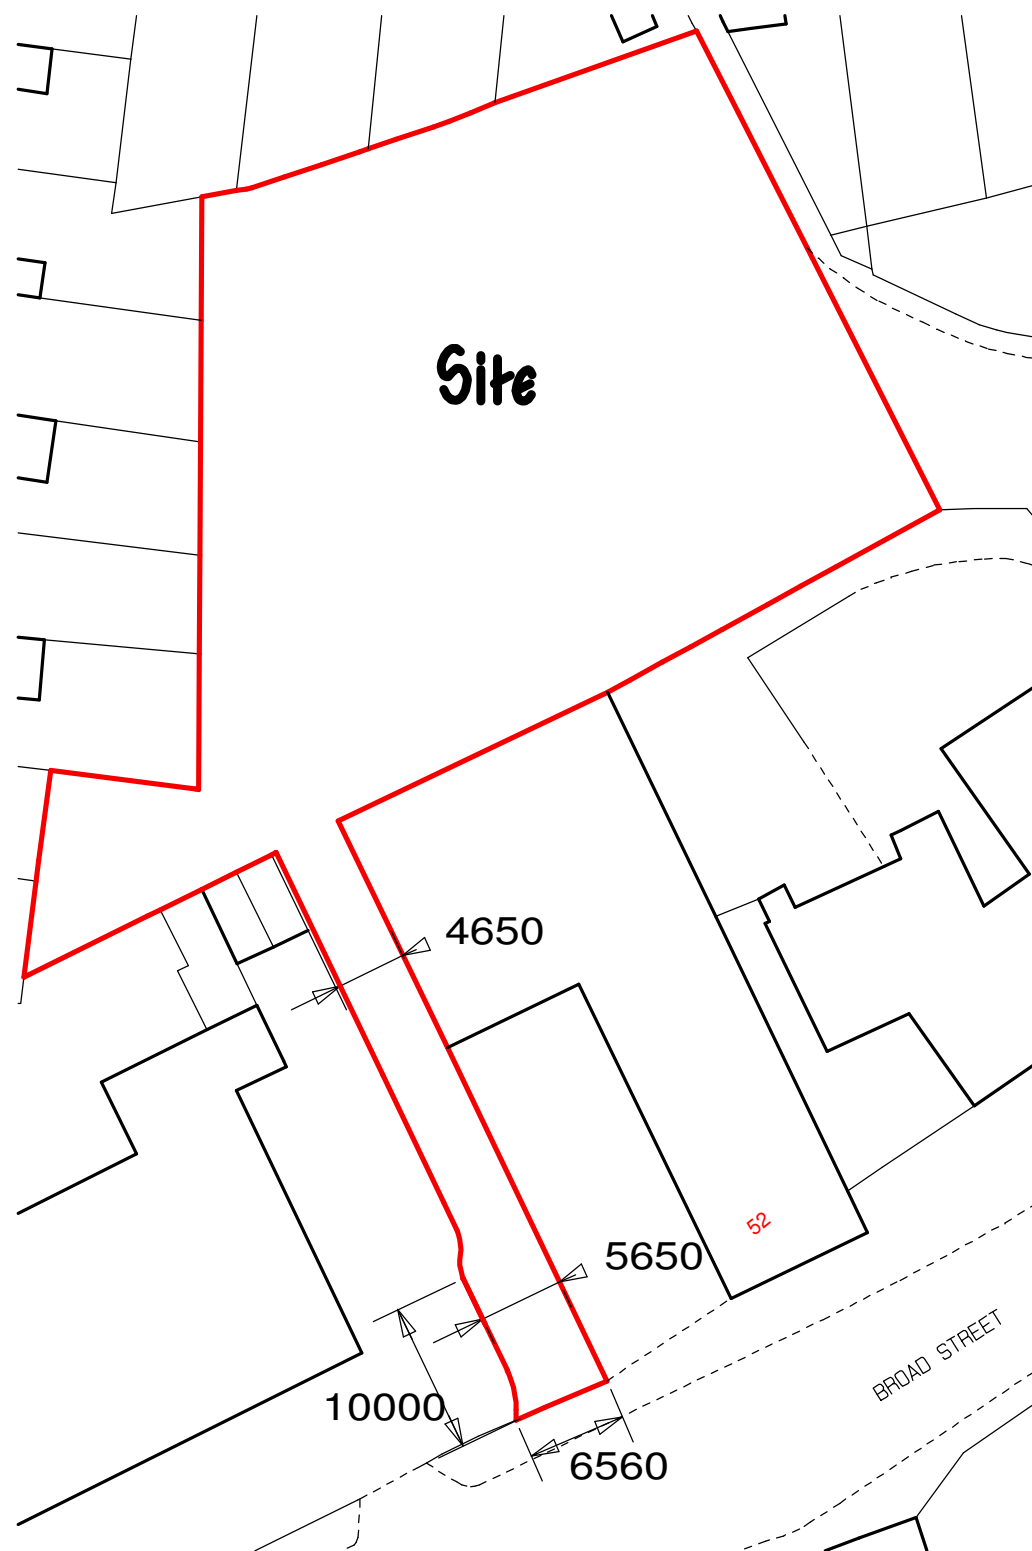


Block Plan 1:500

0 5 10 20metres
Scale Bar 1:500 on A3 Sheet

Ordnance Survey (c) Crown Copyright 2021. All rights reserved. Licence number 100022432

Clients are advised to clarify dimensions with the author prior to setting out and not to scale from the drawing. This drawing is copyright and should not be reproduced without the written consent of RLM ASSOCIATES.

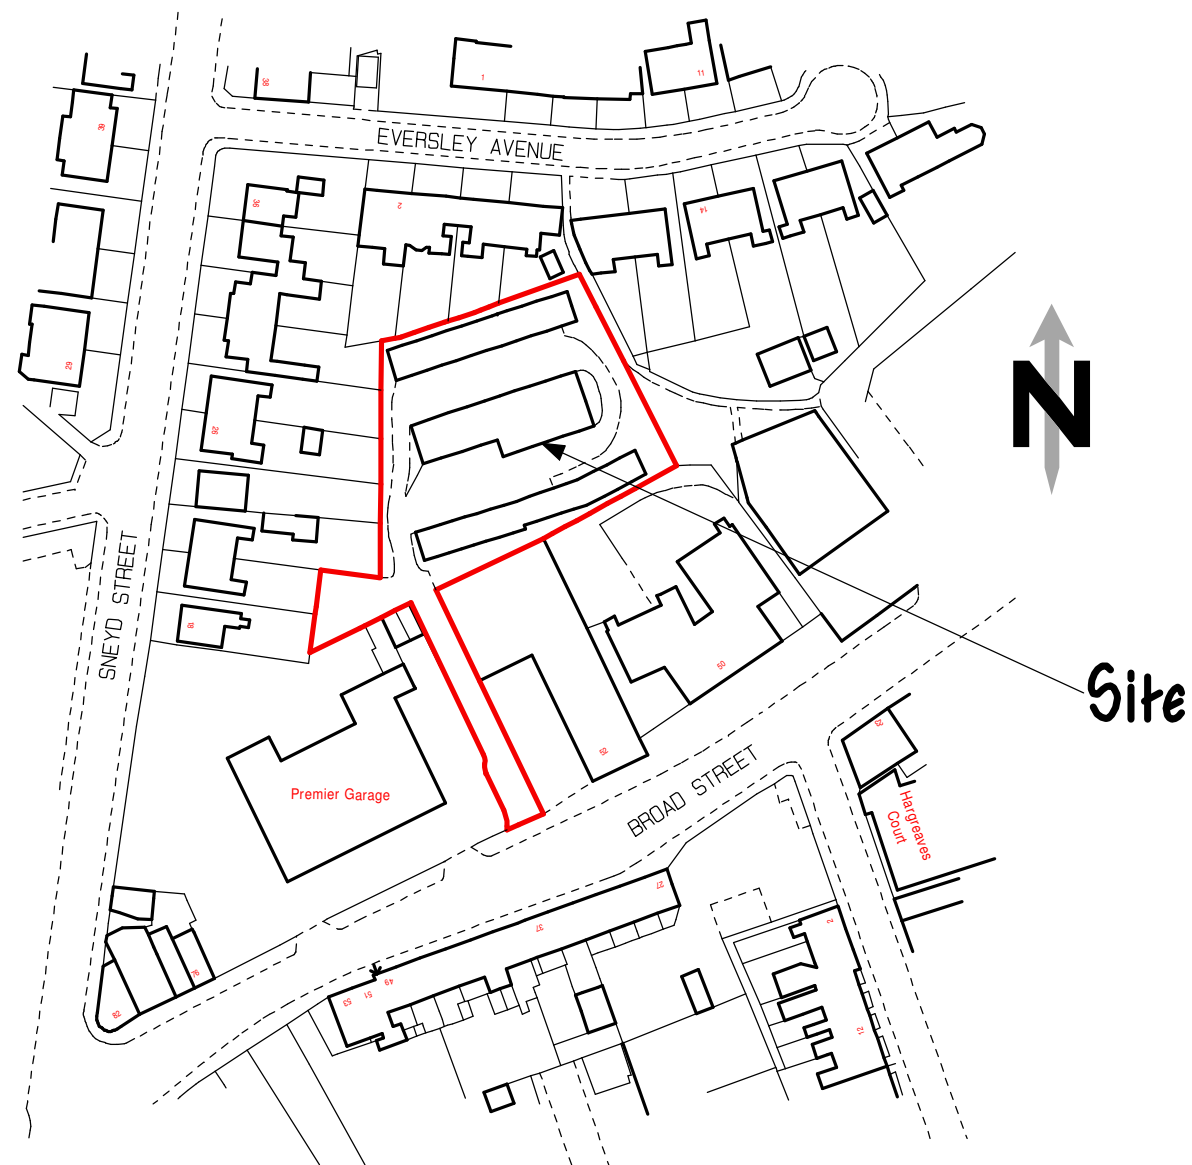

Location Plan 1:1250

0 10 20 30 40 50metres
Scale Bar 1:1250 on A3 Sheet



RICS

The mark of
property professionalism worldwide

RLM ASSOCIATES

JOB FORMER GARAGES SITE, BROAD STREET.	
CLIENT N. FERNS REMOVALS LTD.	
DRAWING BLOCK AND LOCATION PLANS.	
DATE February 2024.	SCALE 1:500, 1:1250.
DRWG No. RLM1055/4.	REVISION

