

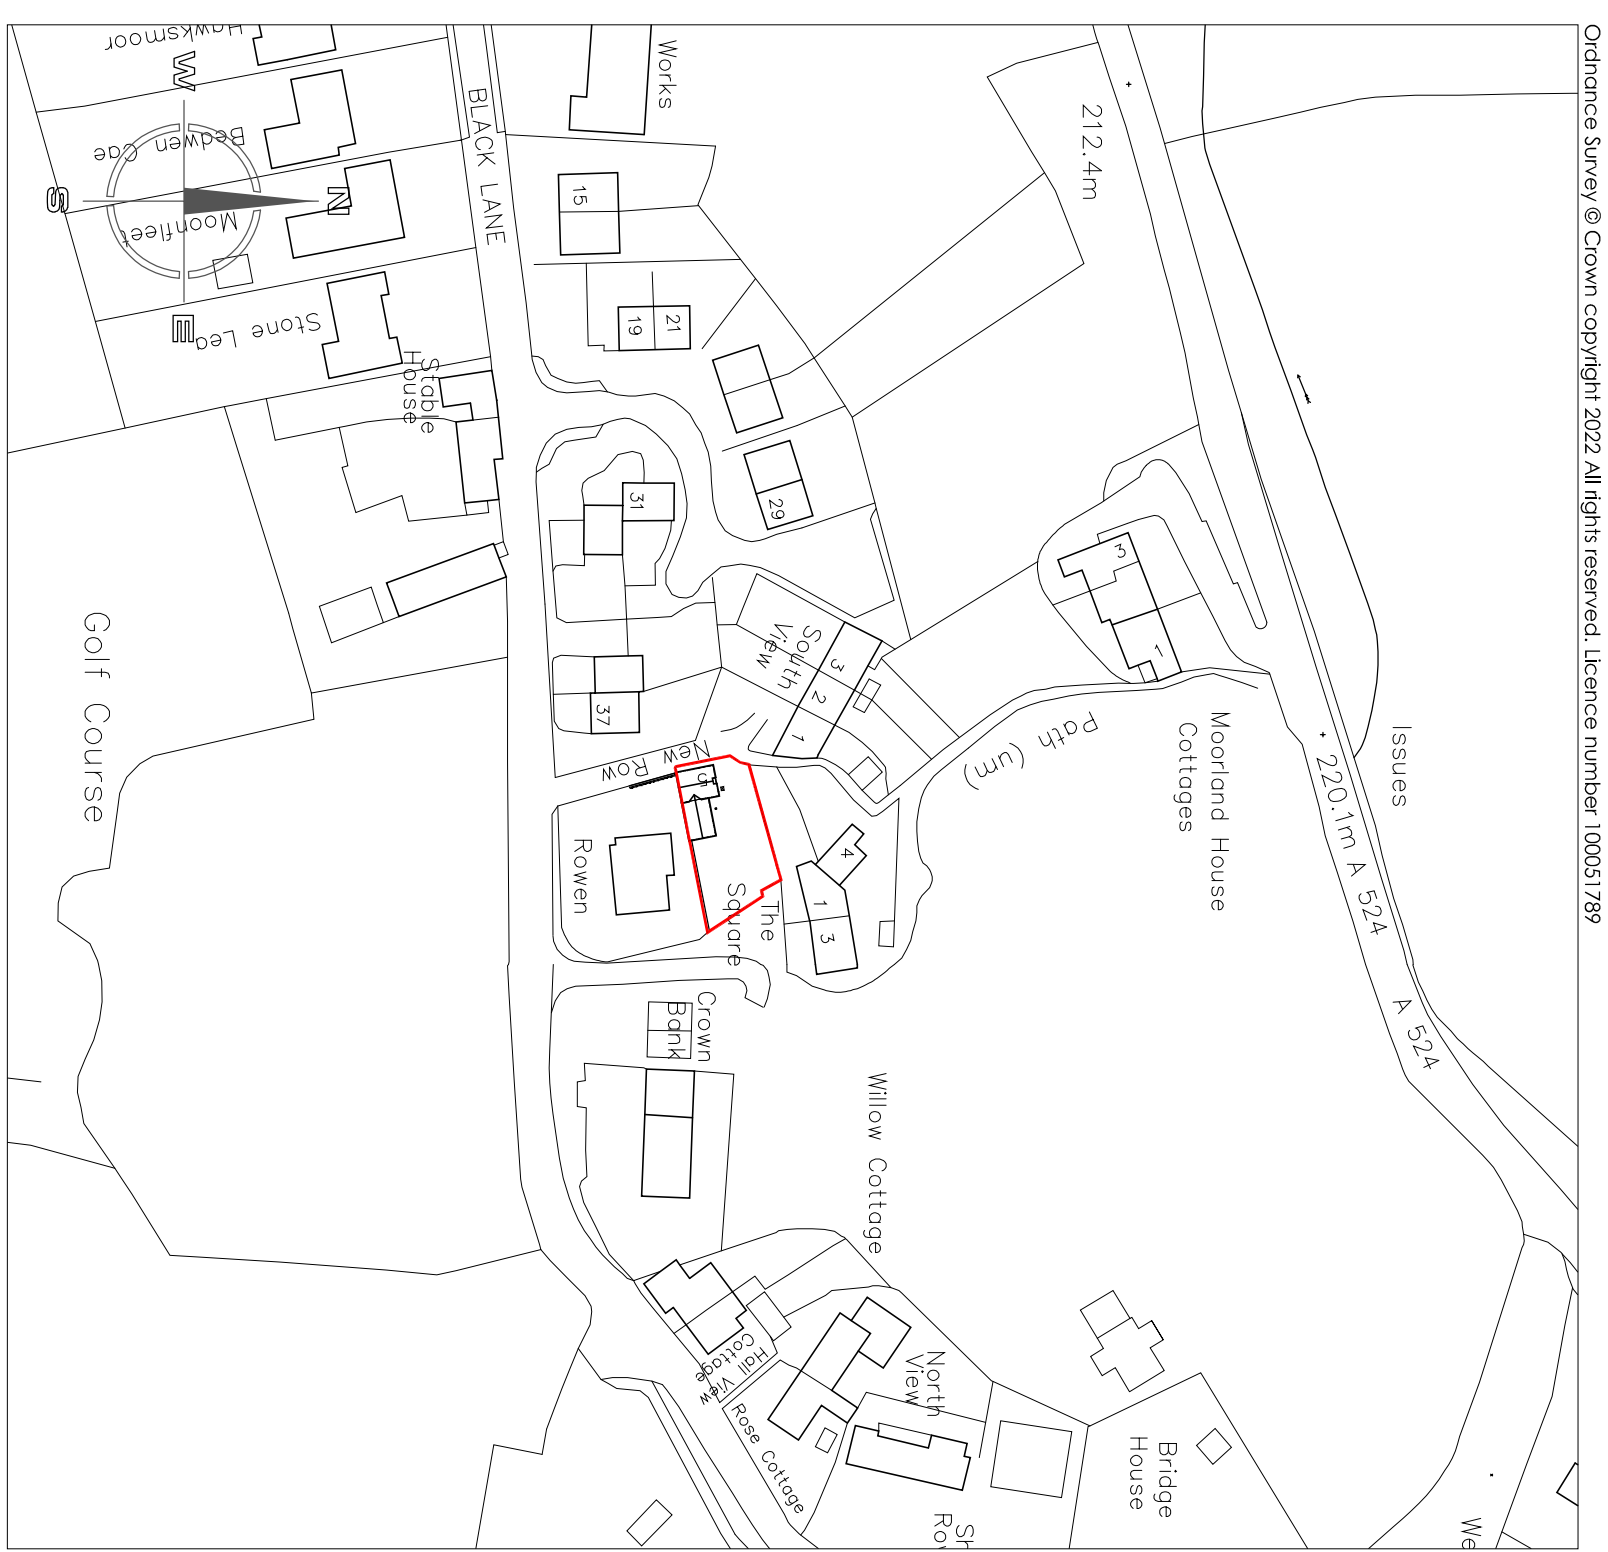
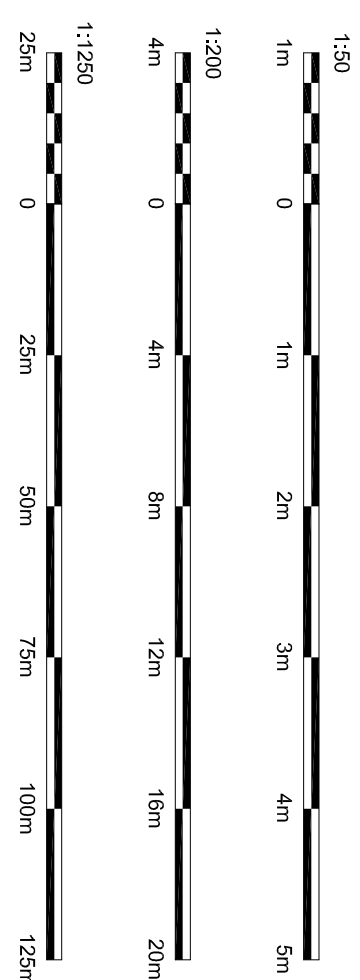


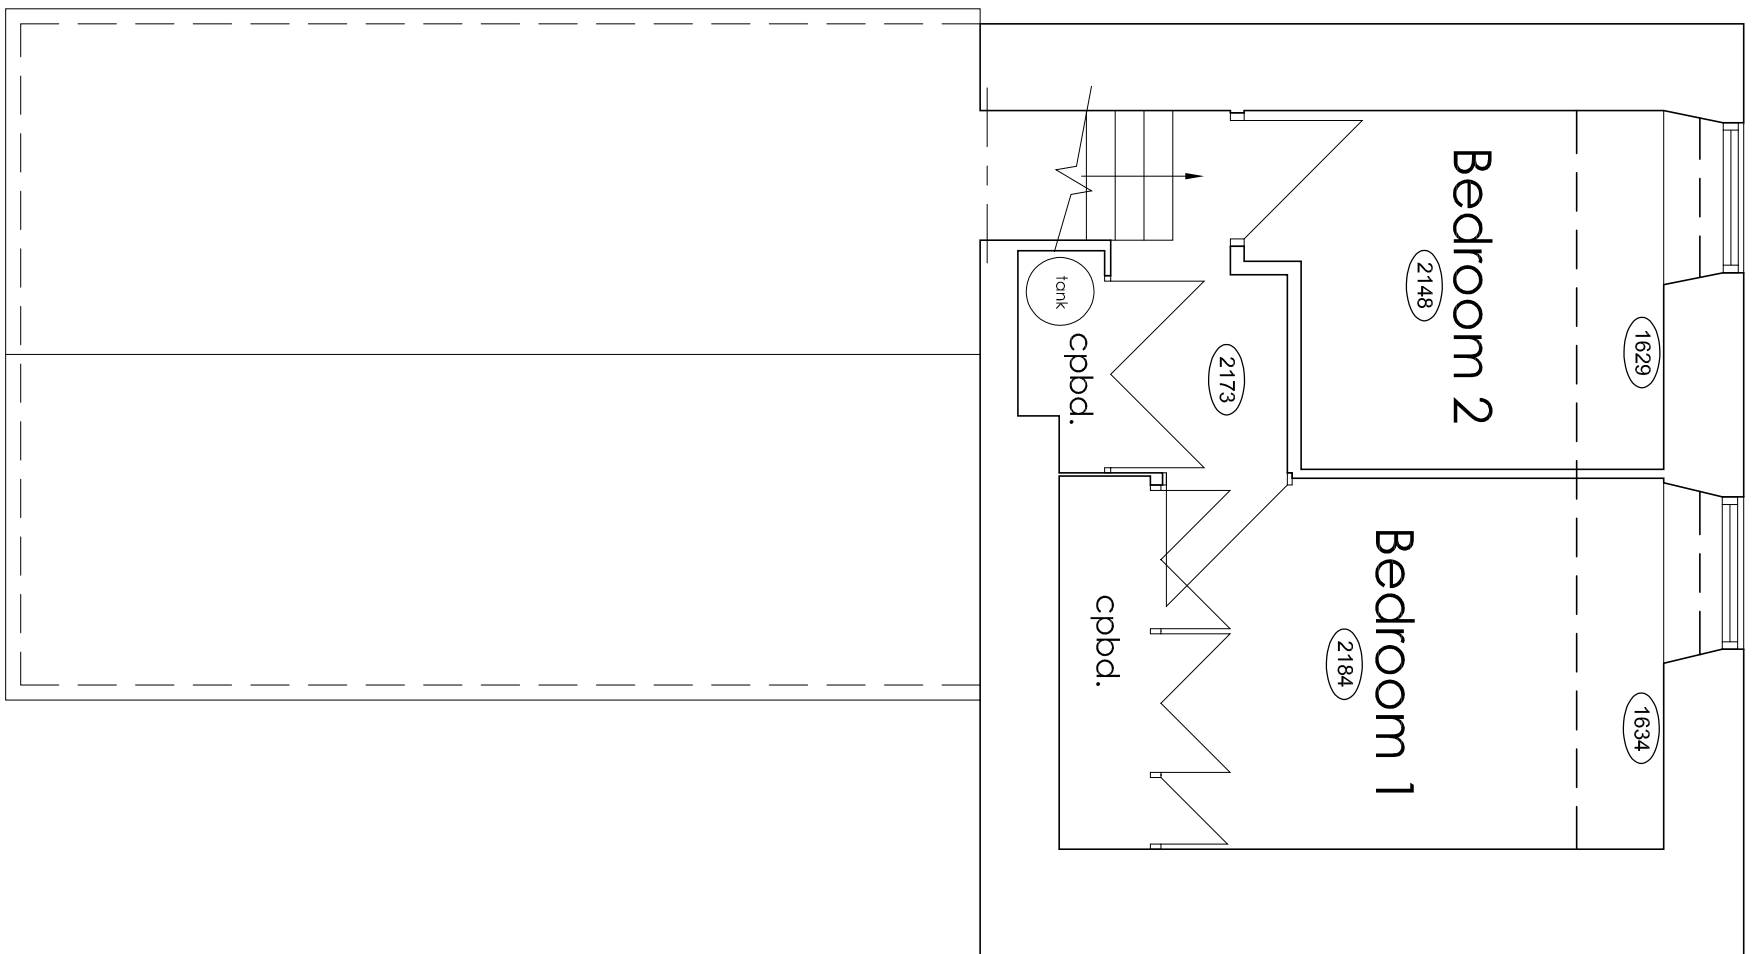

Rev.	Drawn	Comments	Date
		Copyright of this drawing is vested in the Architect and it must not be copied or reproduced without consent. All contractors must visit the site and be responsible for taking and checking all dimensions relative to their work. Howit&Co Architects Ltd are to be notified of any violation between drawing and site conditions.	
		THIS IS FOR PLANNING PURPOSES ONLY AND CLIENTS/CONTRACTORS ARE ADVISED TO CLAMP DIMENSIONS WITH THE ARCHITECT PRIOR TO SETTING OUT.	

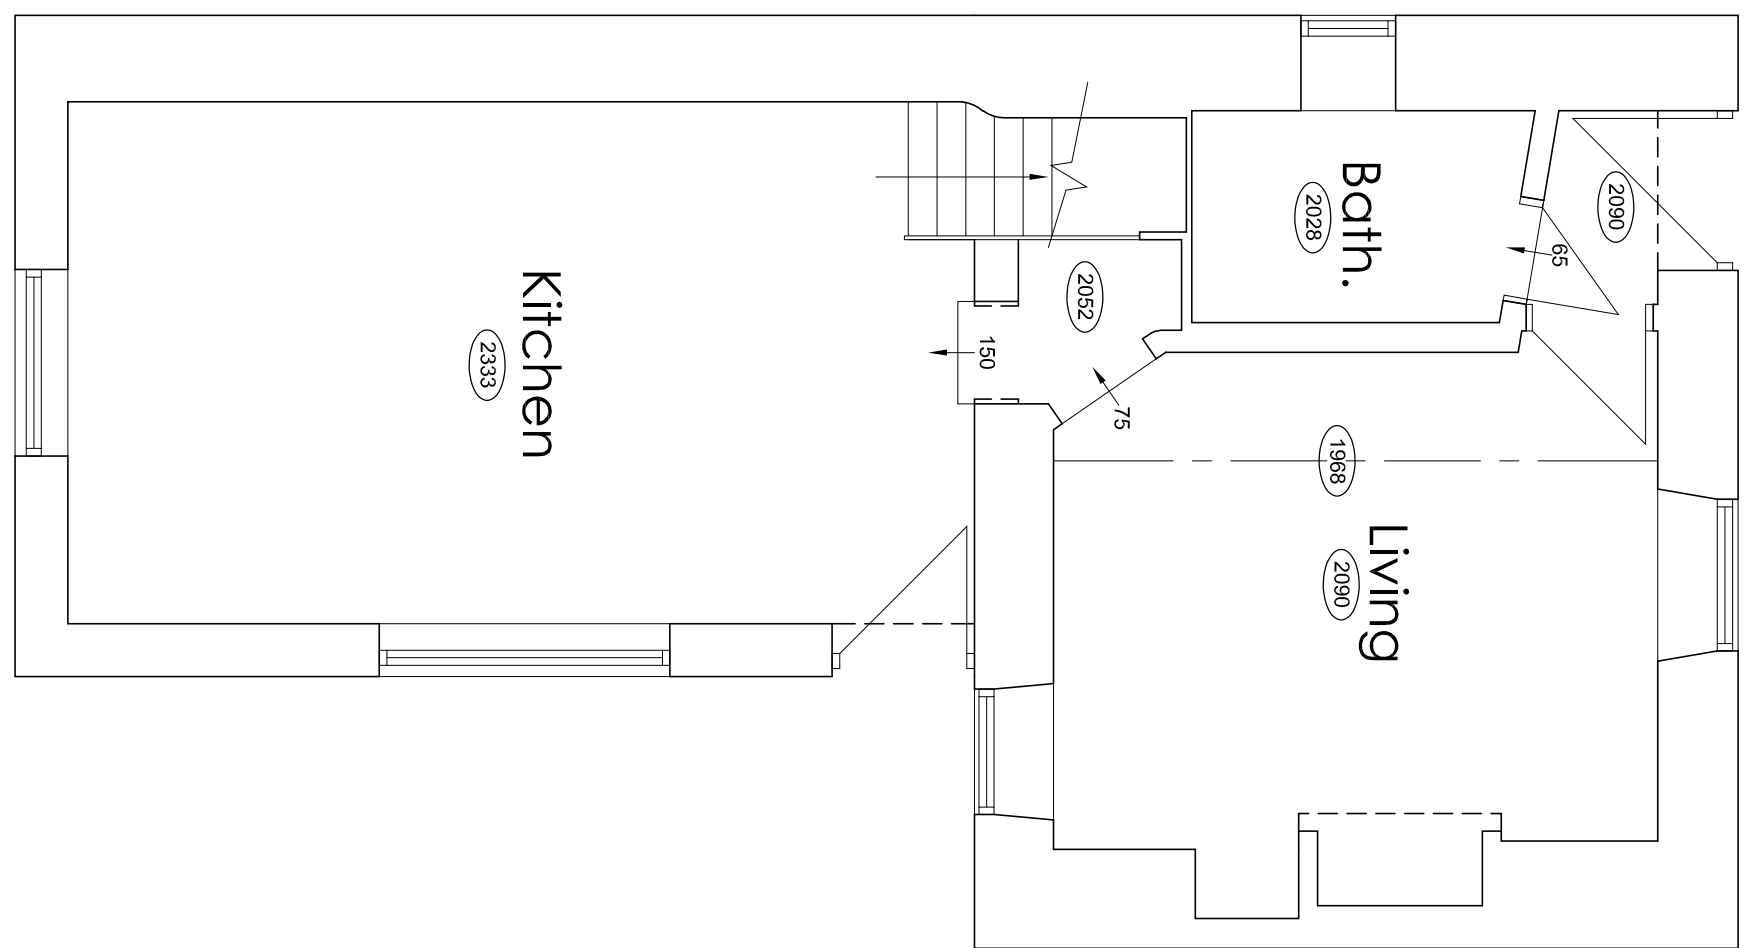