


This drawing & design is the copyright of Munshi+Partners and may not be reproduced in any way without prior written consent.

Any discrepancies on this drawing between drawings area to be reported to this office.

Unless specifically specified these drawings are not to be used for construction purposes or placing of any orders.

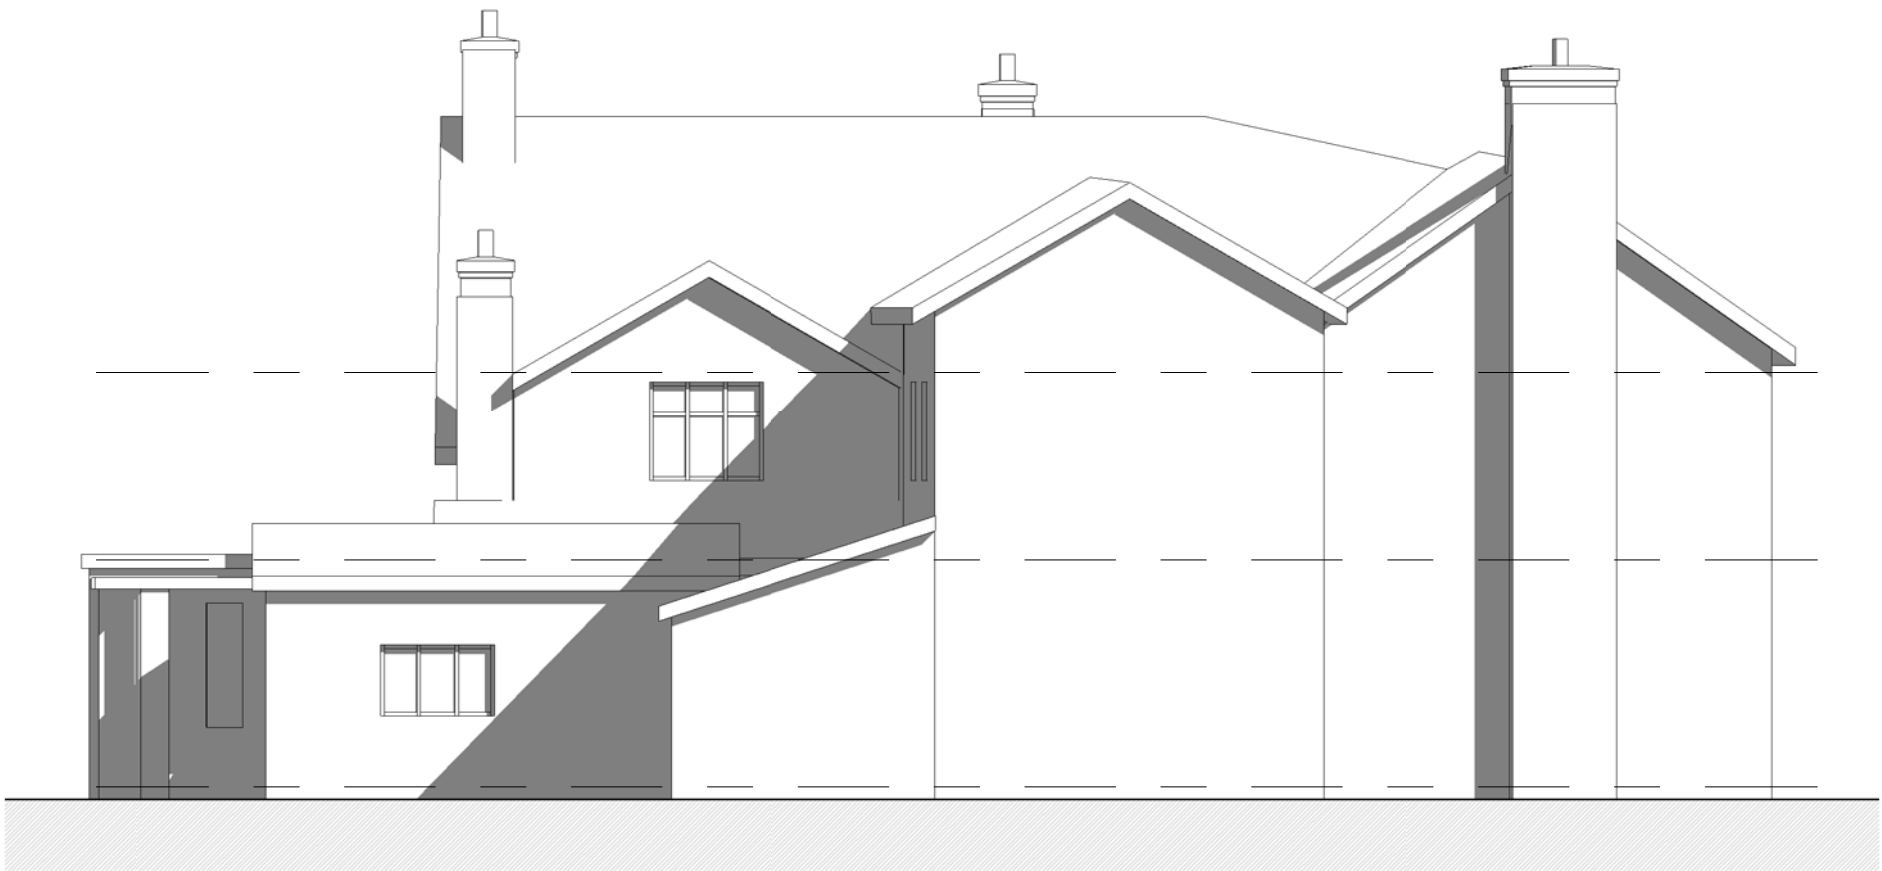

1 Rear - Proposed
1 : 100



2 Right Side - Proposed
1 : 100

Status

- ☐ FEASIBILITY
- ☒ PLANNING APPROVAL
- ☐ BUILDING REGULATIONS
- ☐ TENDER
- ☐ CONSTRUCTION

Project 3 Tape St, Cheadle, Stoke On Trent
ST10 1BG

Client Mr Idnan

Drawing title Proposed Rear & Side Elevations

Project No	Drawing No	Rev No	Scale	Date
228	009		1 : 100	08/22

MUNSHI+
PARTNERS
ARCHITECTURE & PROPERTIES

195 Ribbleton Lane, Ribbleton, Preston, PR1 5DY.
Tel- 01772 378540
Email- info@munshiandpartners.com

☐ Blackburn
☐ Bolton
☐ Preston
☐ London