


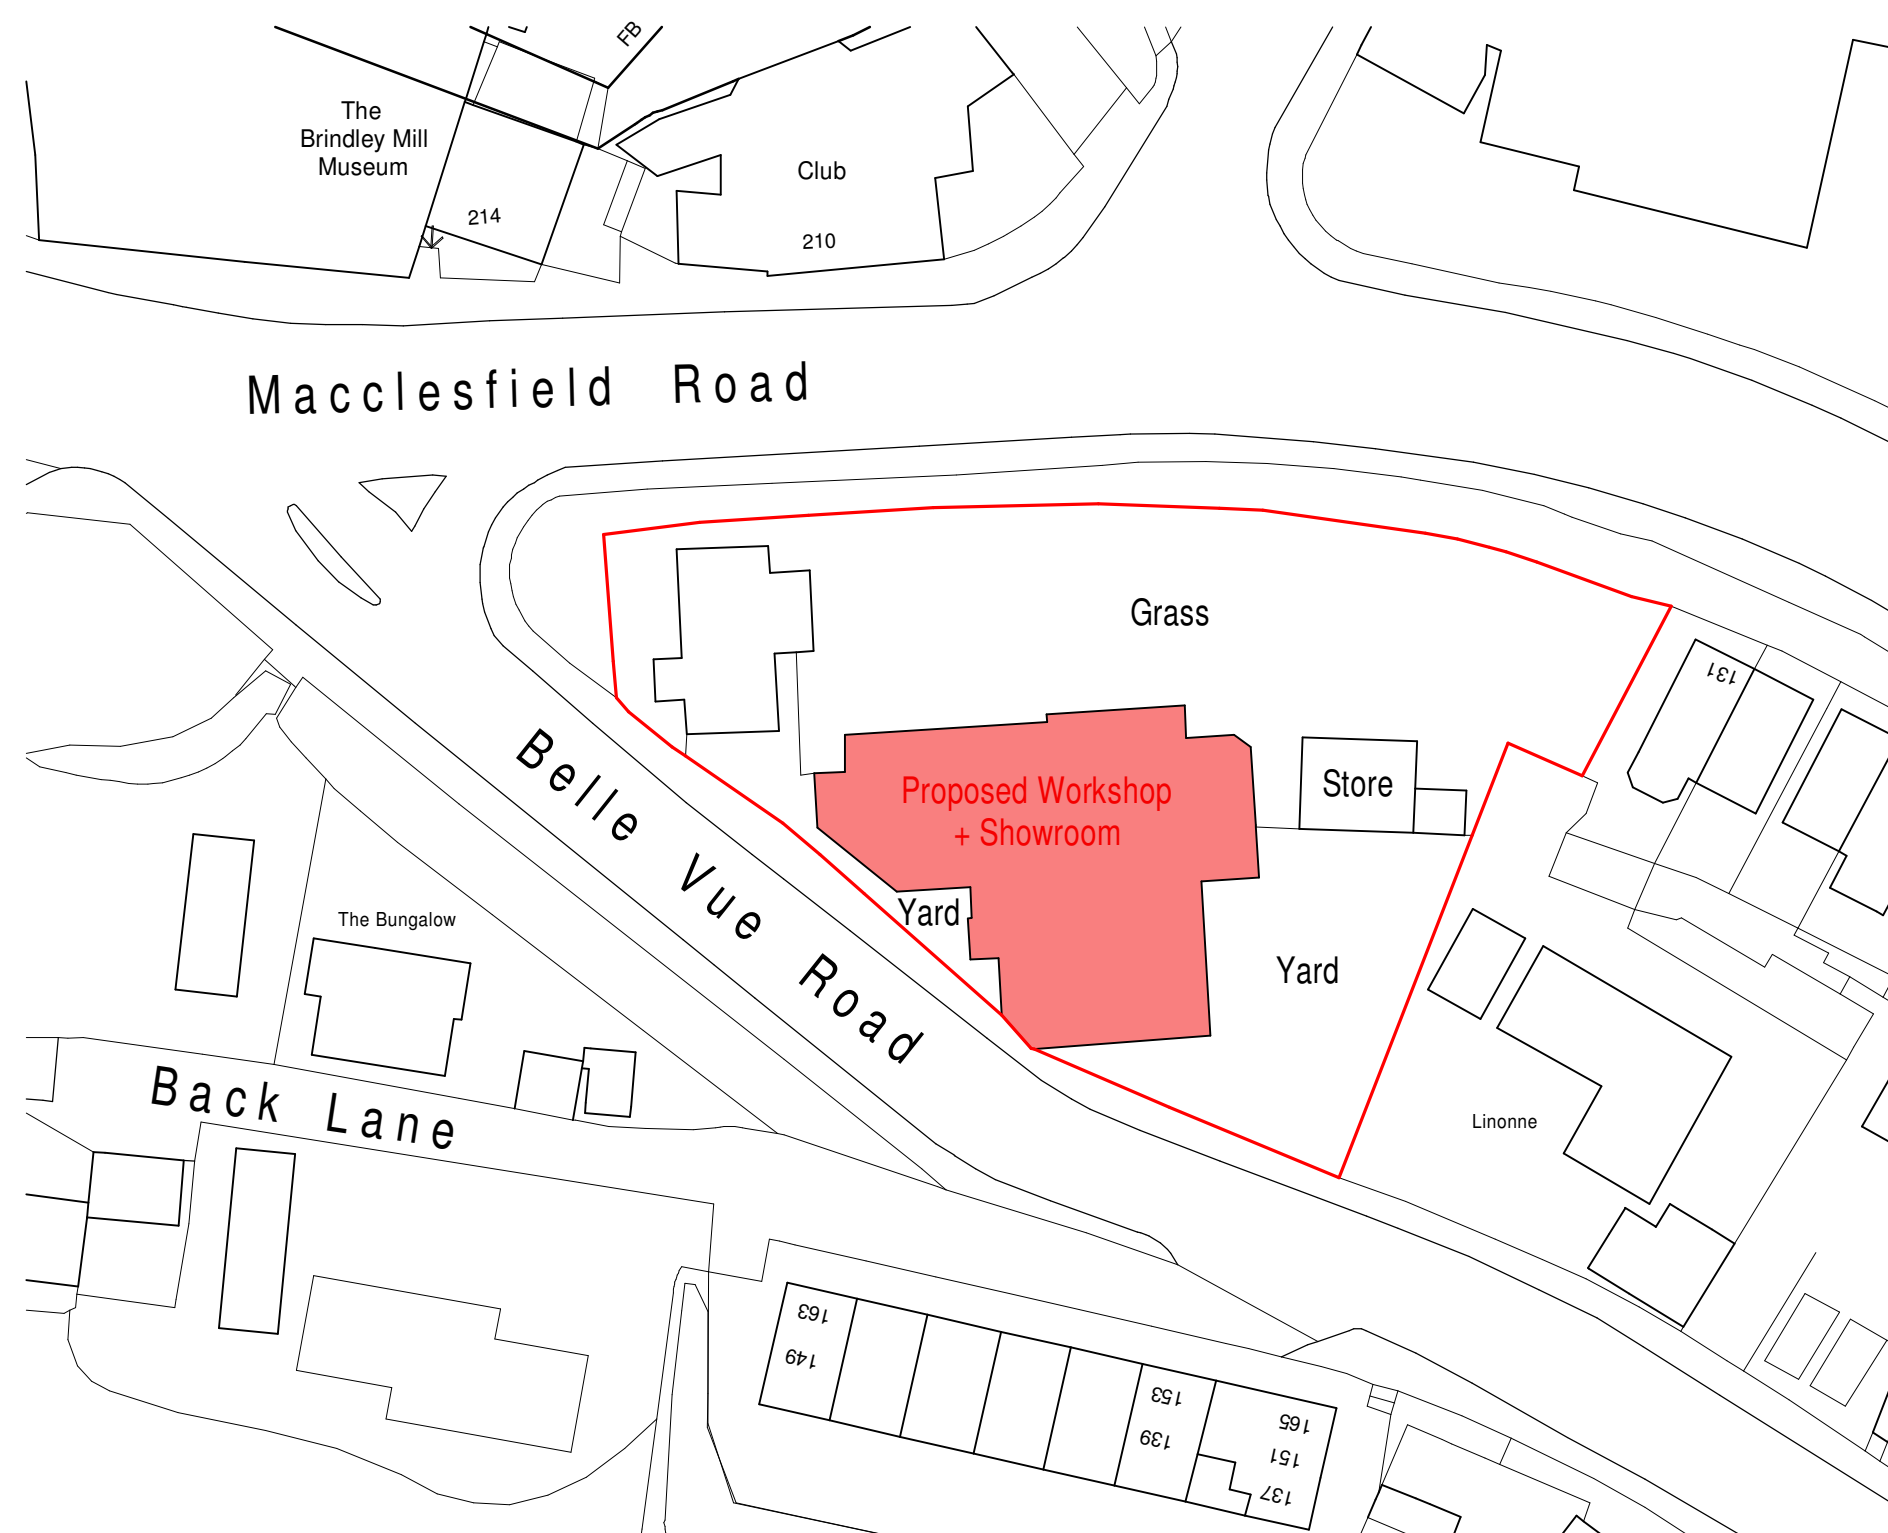

GF Cabinet Makers

Proposed Change of Use at
St. Johns Church, Belle Vue Road,
Leek, Staffs,
ST13 8EP

Planning Proposal

Location + Block Plans

Date	Sheet	Scale
January 2024	A2	1:1250 + 1:50
Dwg No.	Rev.	Drawn
2023-2857-03	-	RG




10 Cawdry Buildings, Fountain Street, Leek. ST13 6JP
Telephone: 01538 386002
E-mail: info@sammonsLtd.co.uk
Web: www.sammonsLtd.co.uk

This drawing is copyright.
All dimensions must be checked prior to commencement



Block Plan

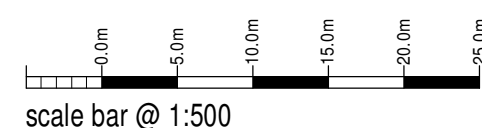

Location Plan

