


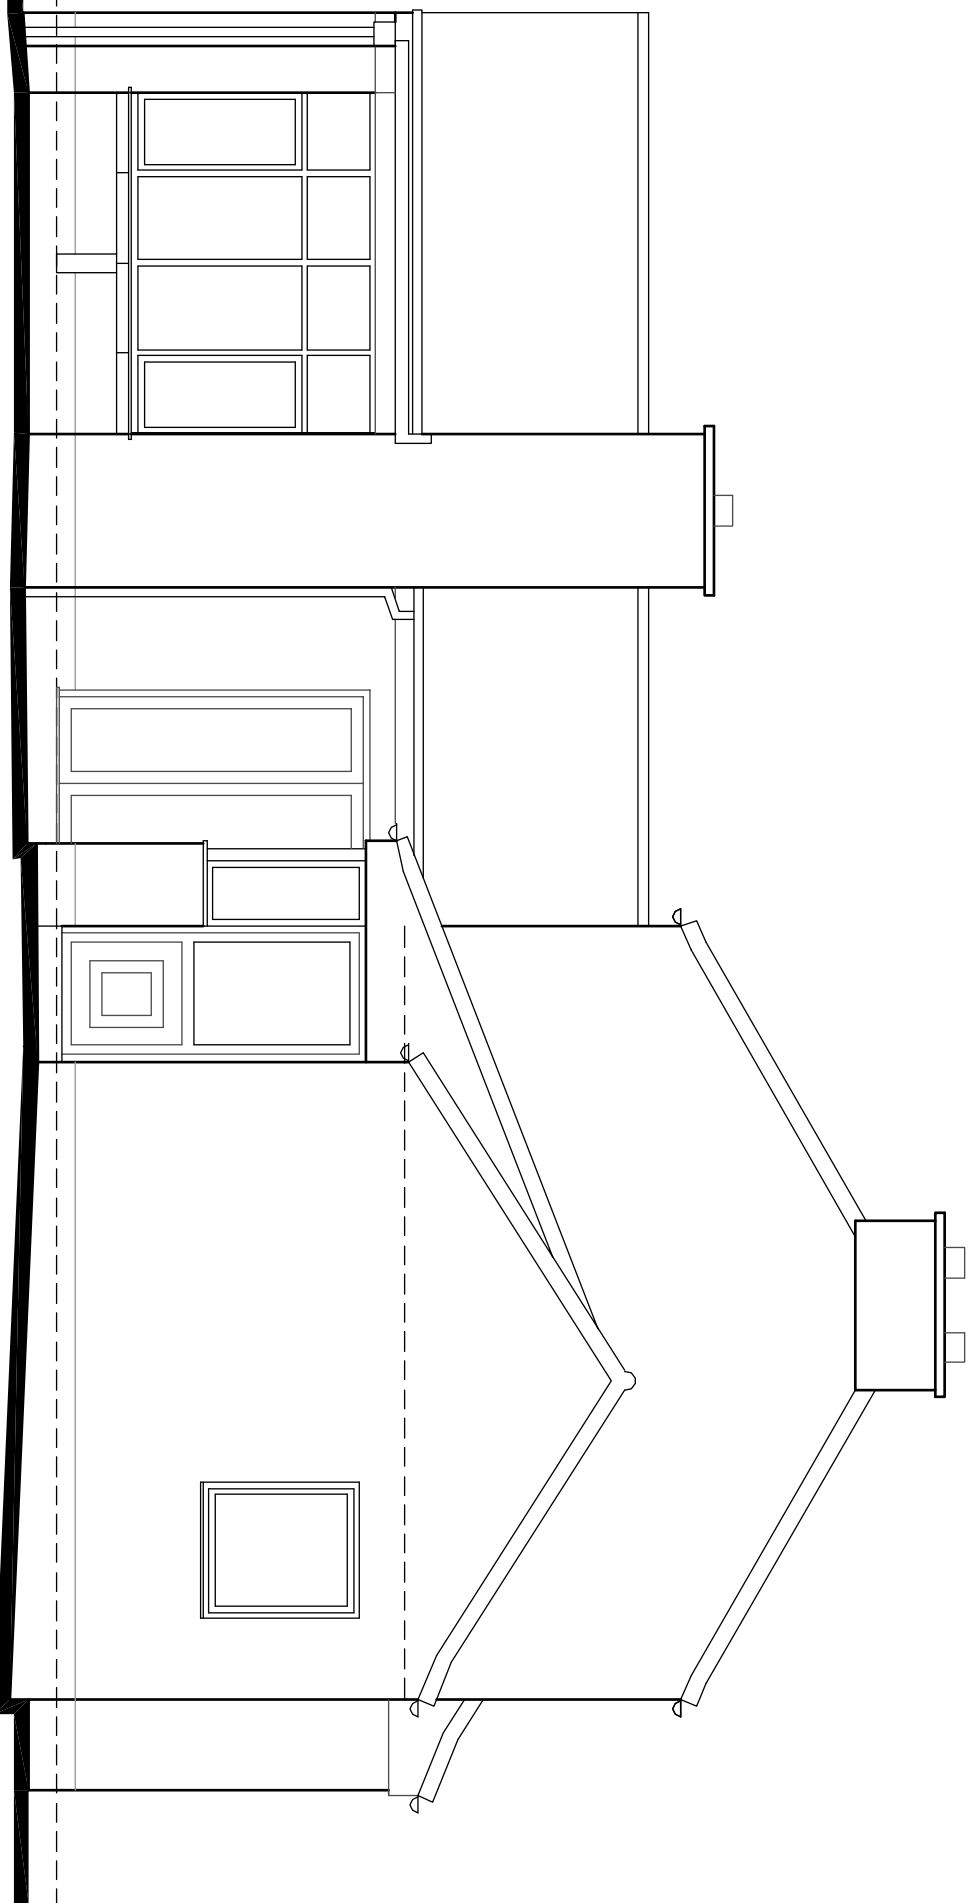


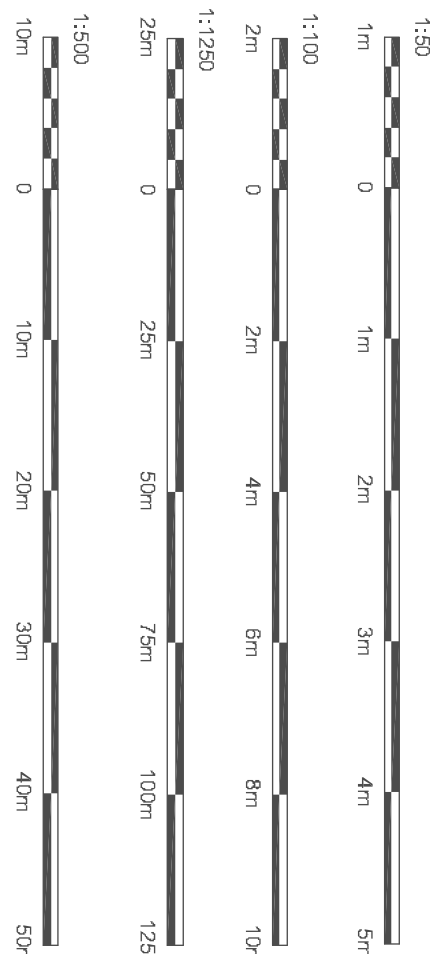


SIDE ELEVATION 1:50

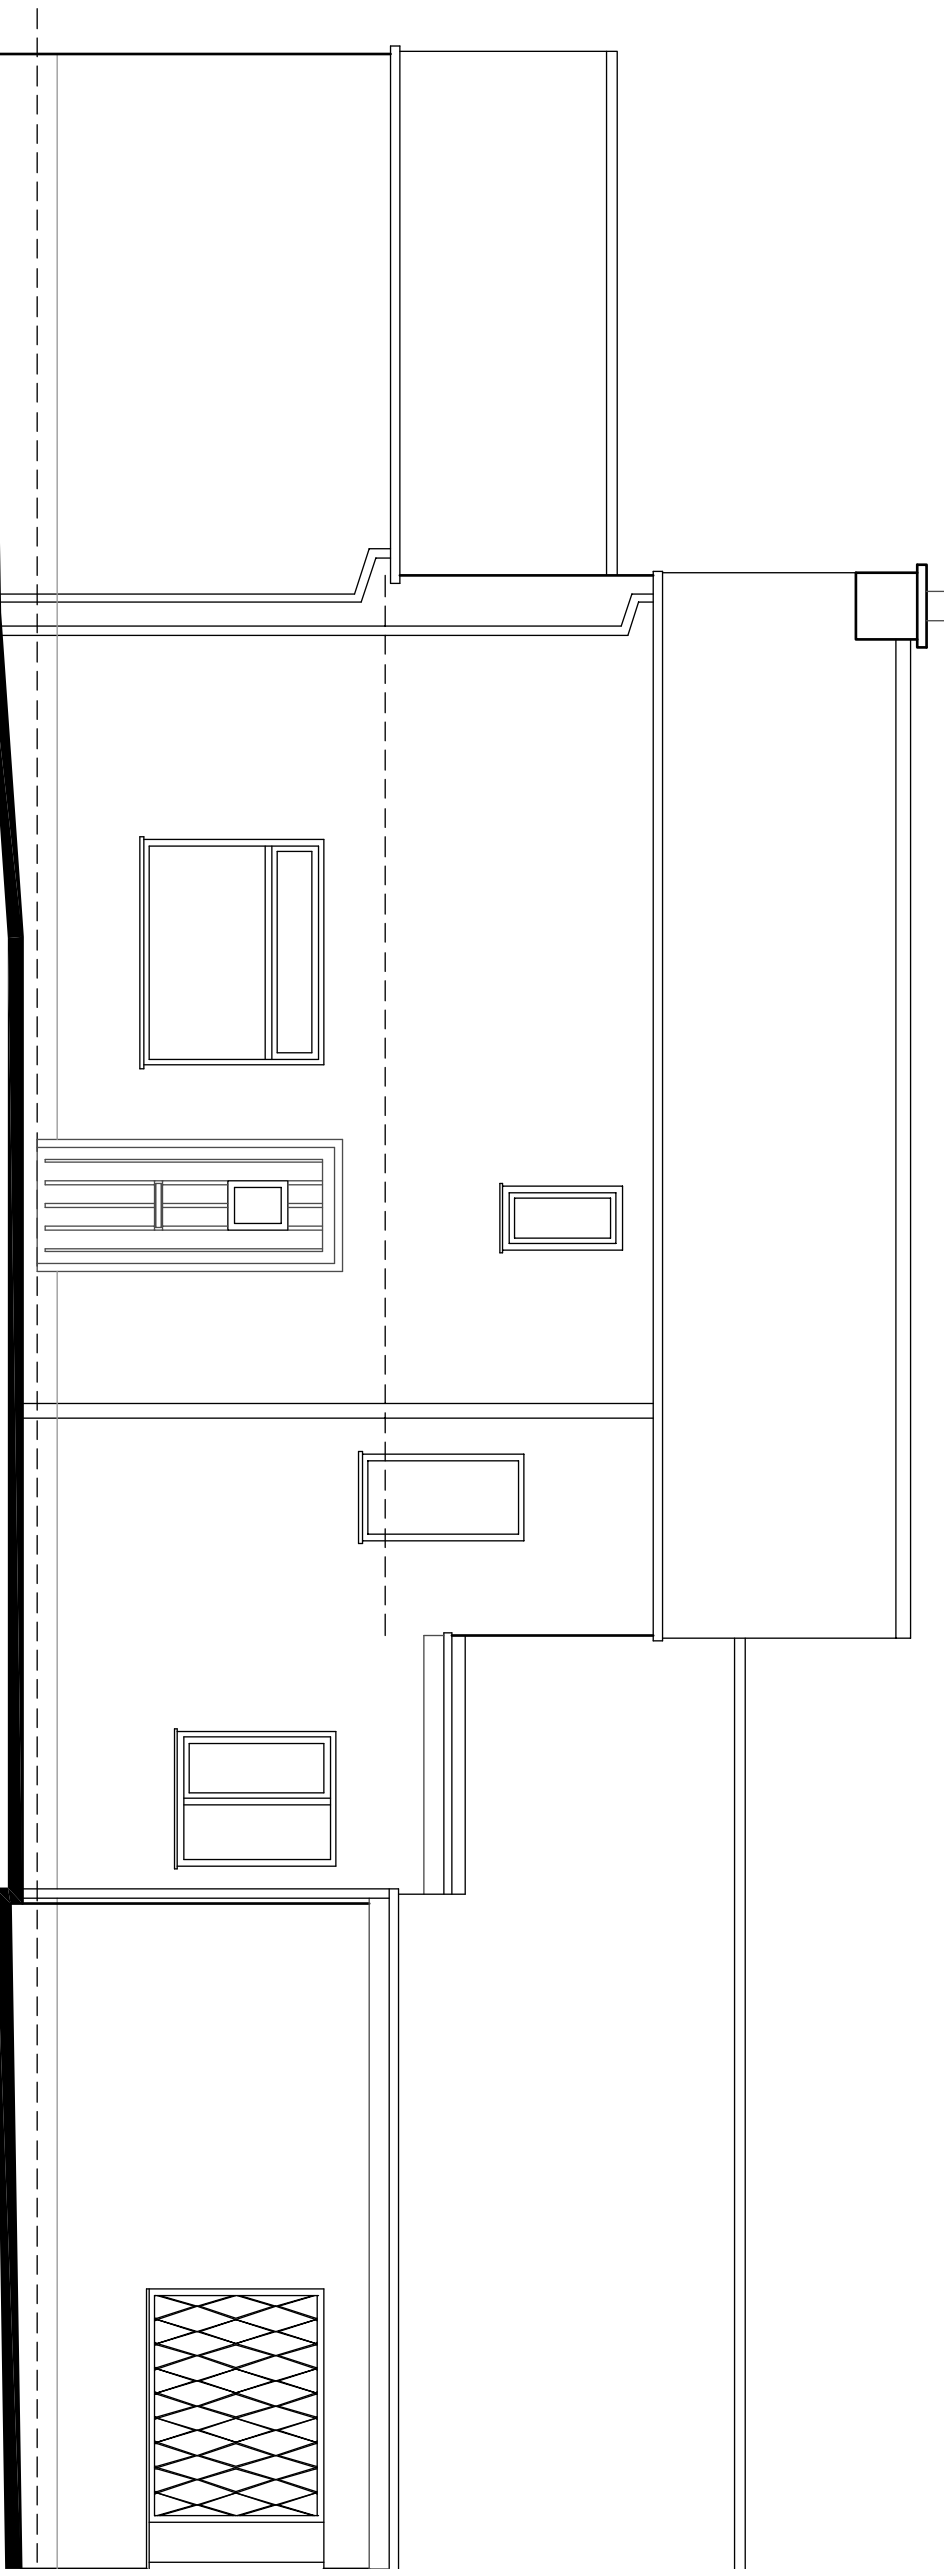


FRONT ELEVATION 1:50

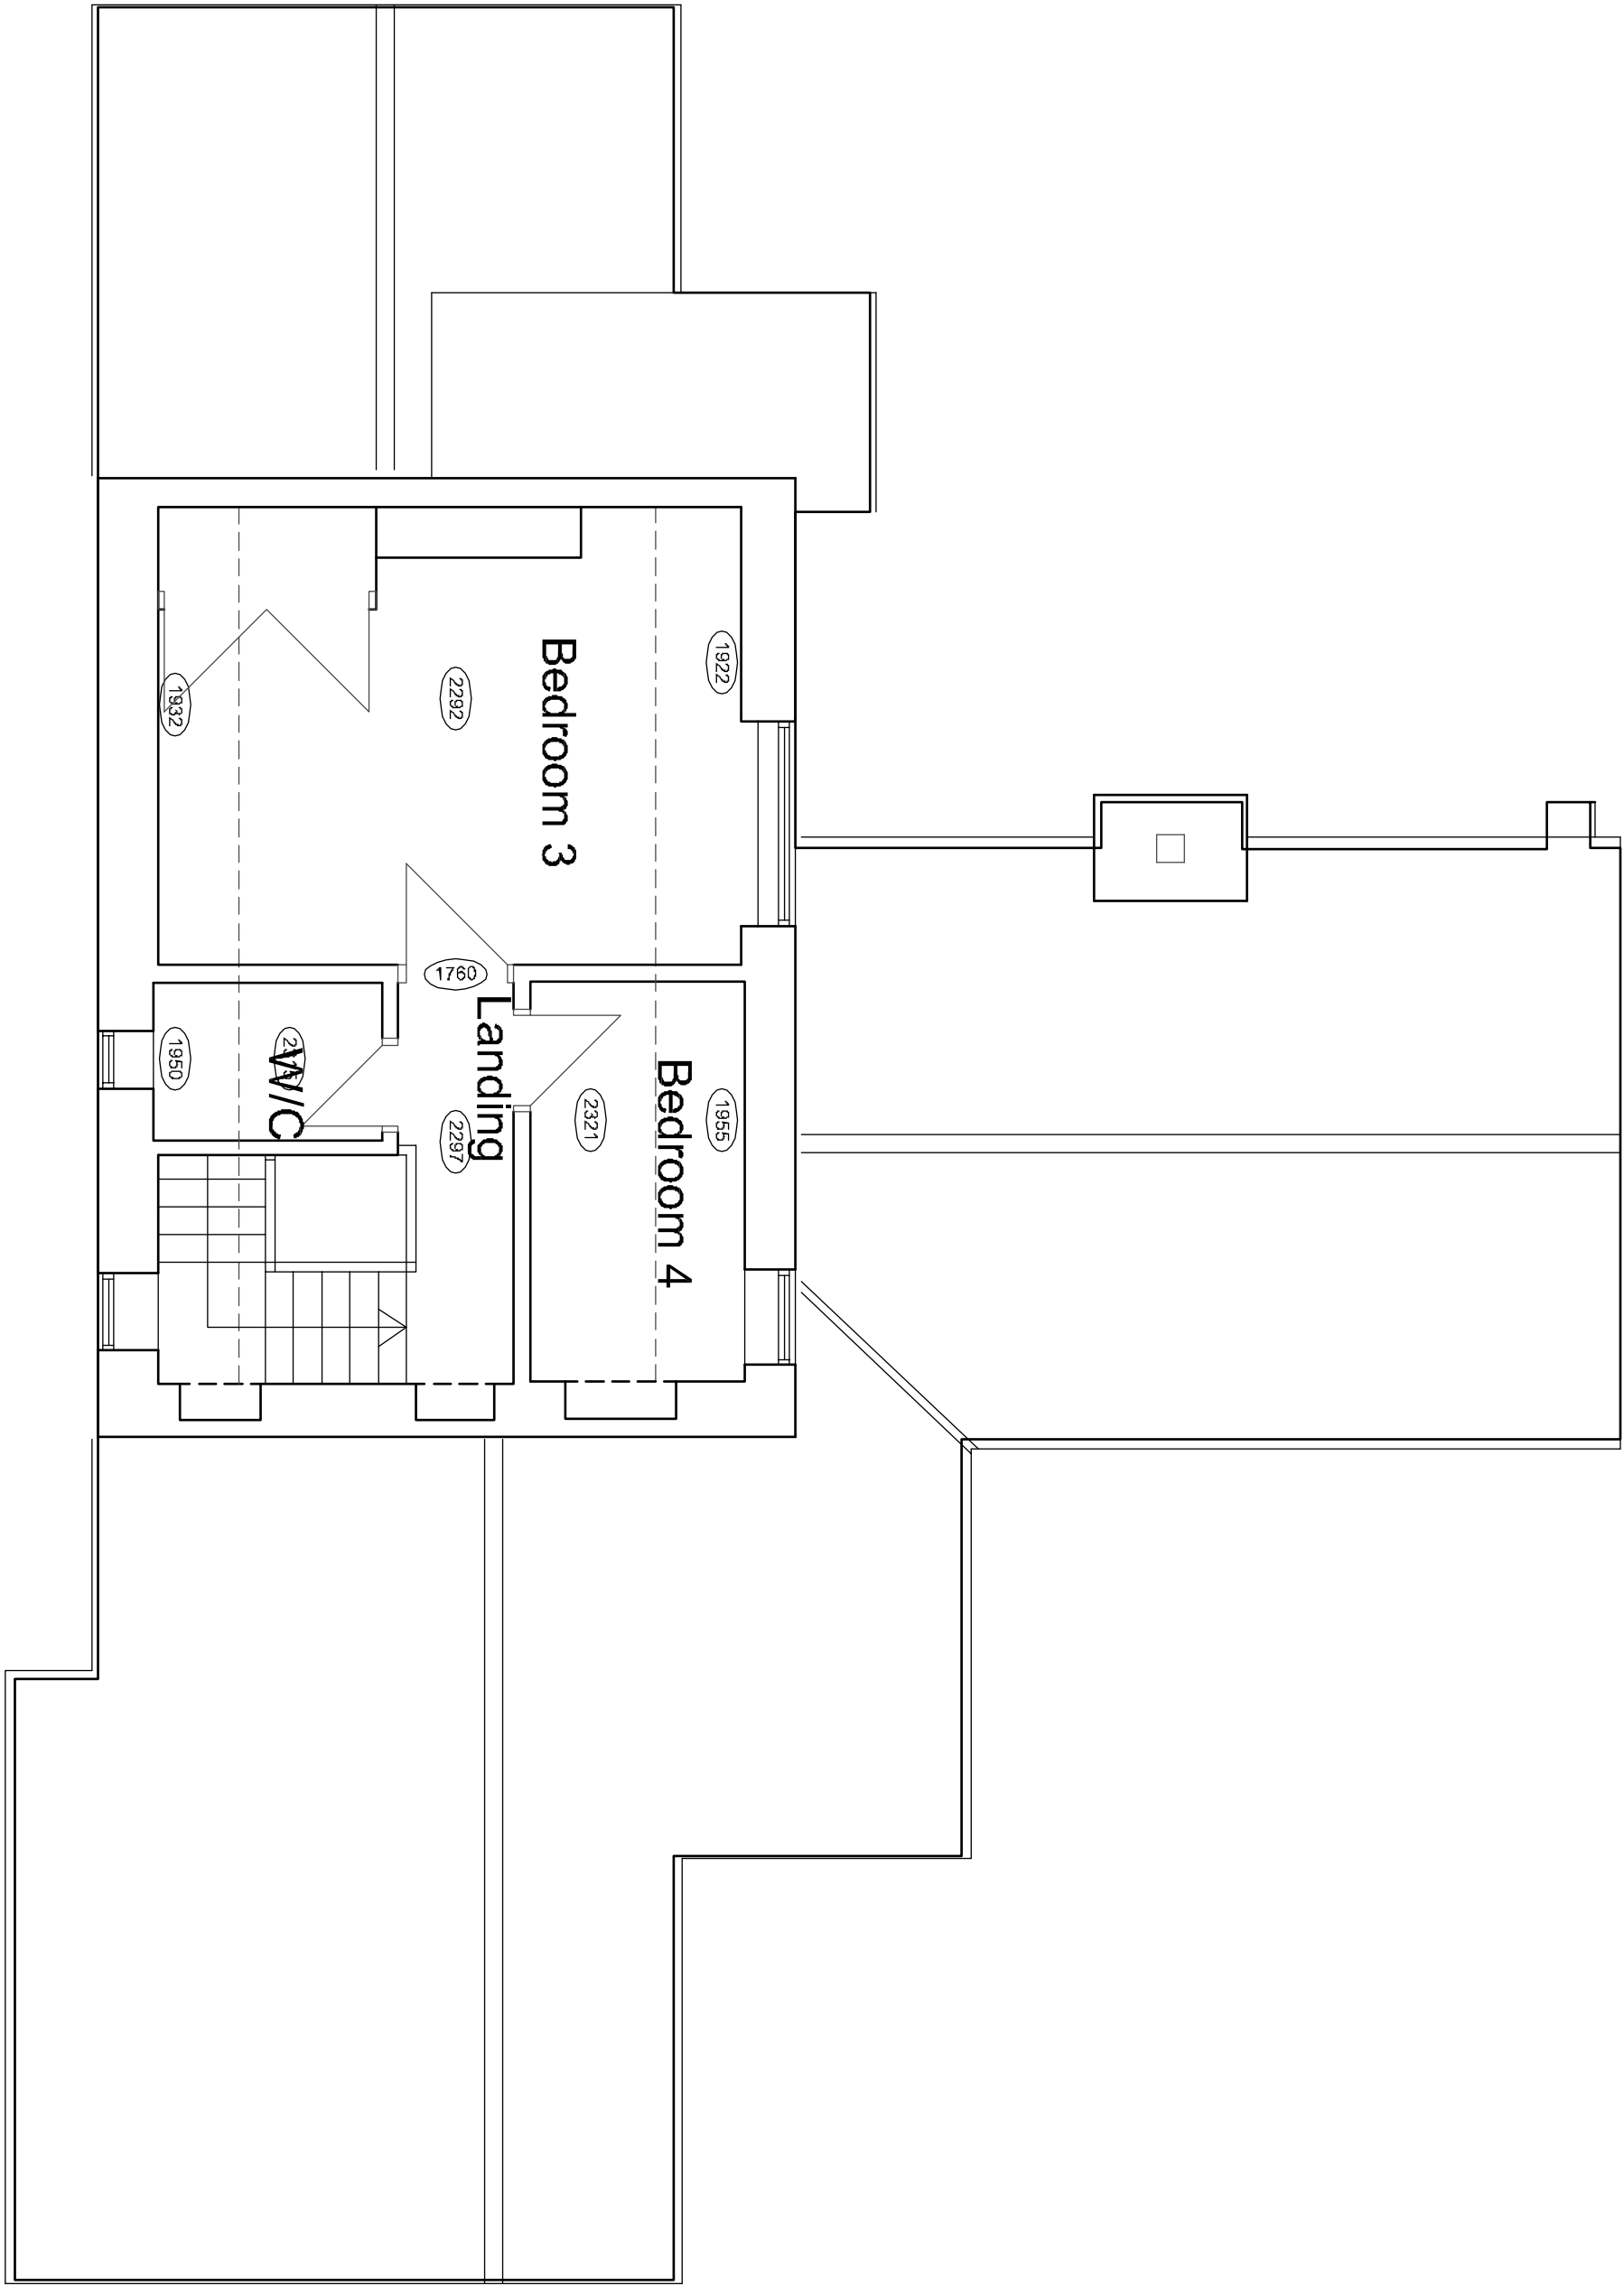

FIRST FLOOR PLAN 1:50

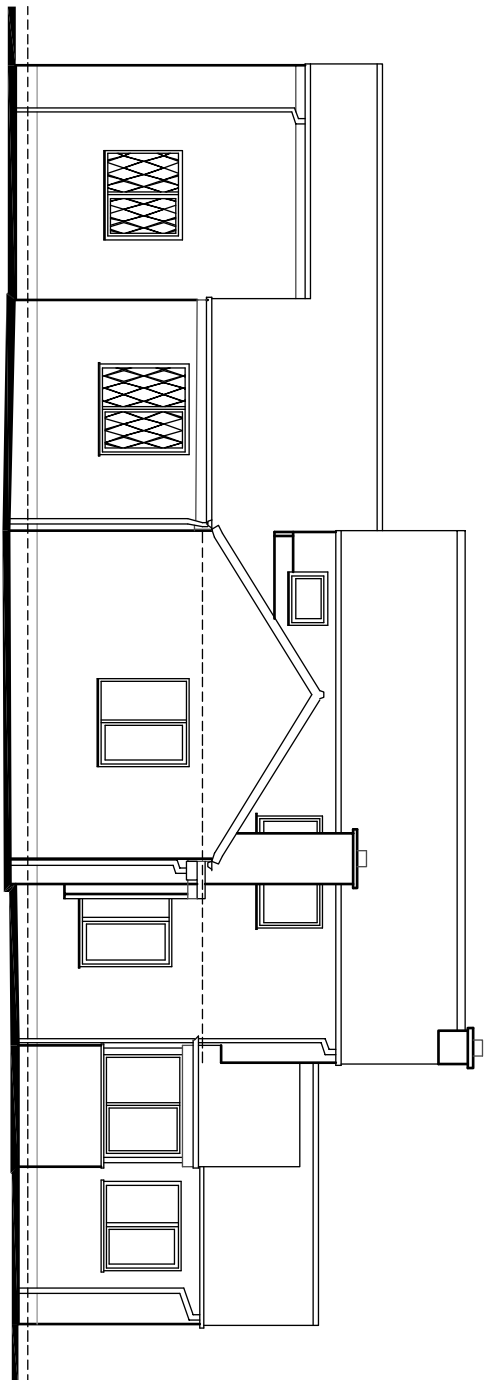


REAR ELEVATION 1:100

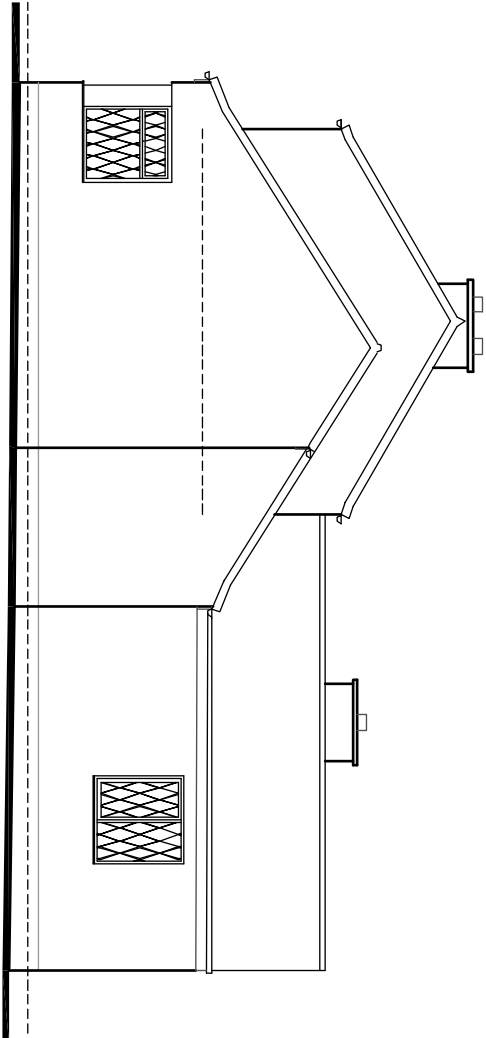


SIDE ELEVATION 1:100



SITE LOCATION PLAN 1:1250

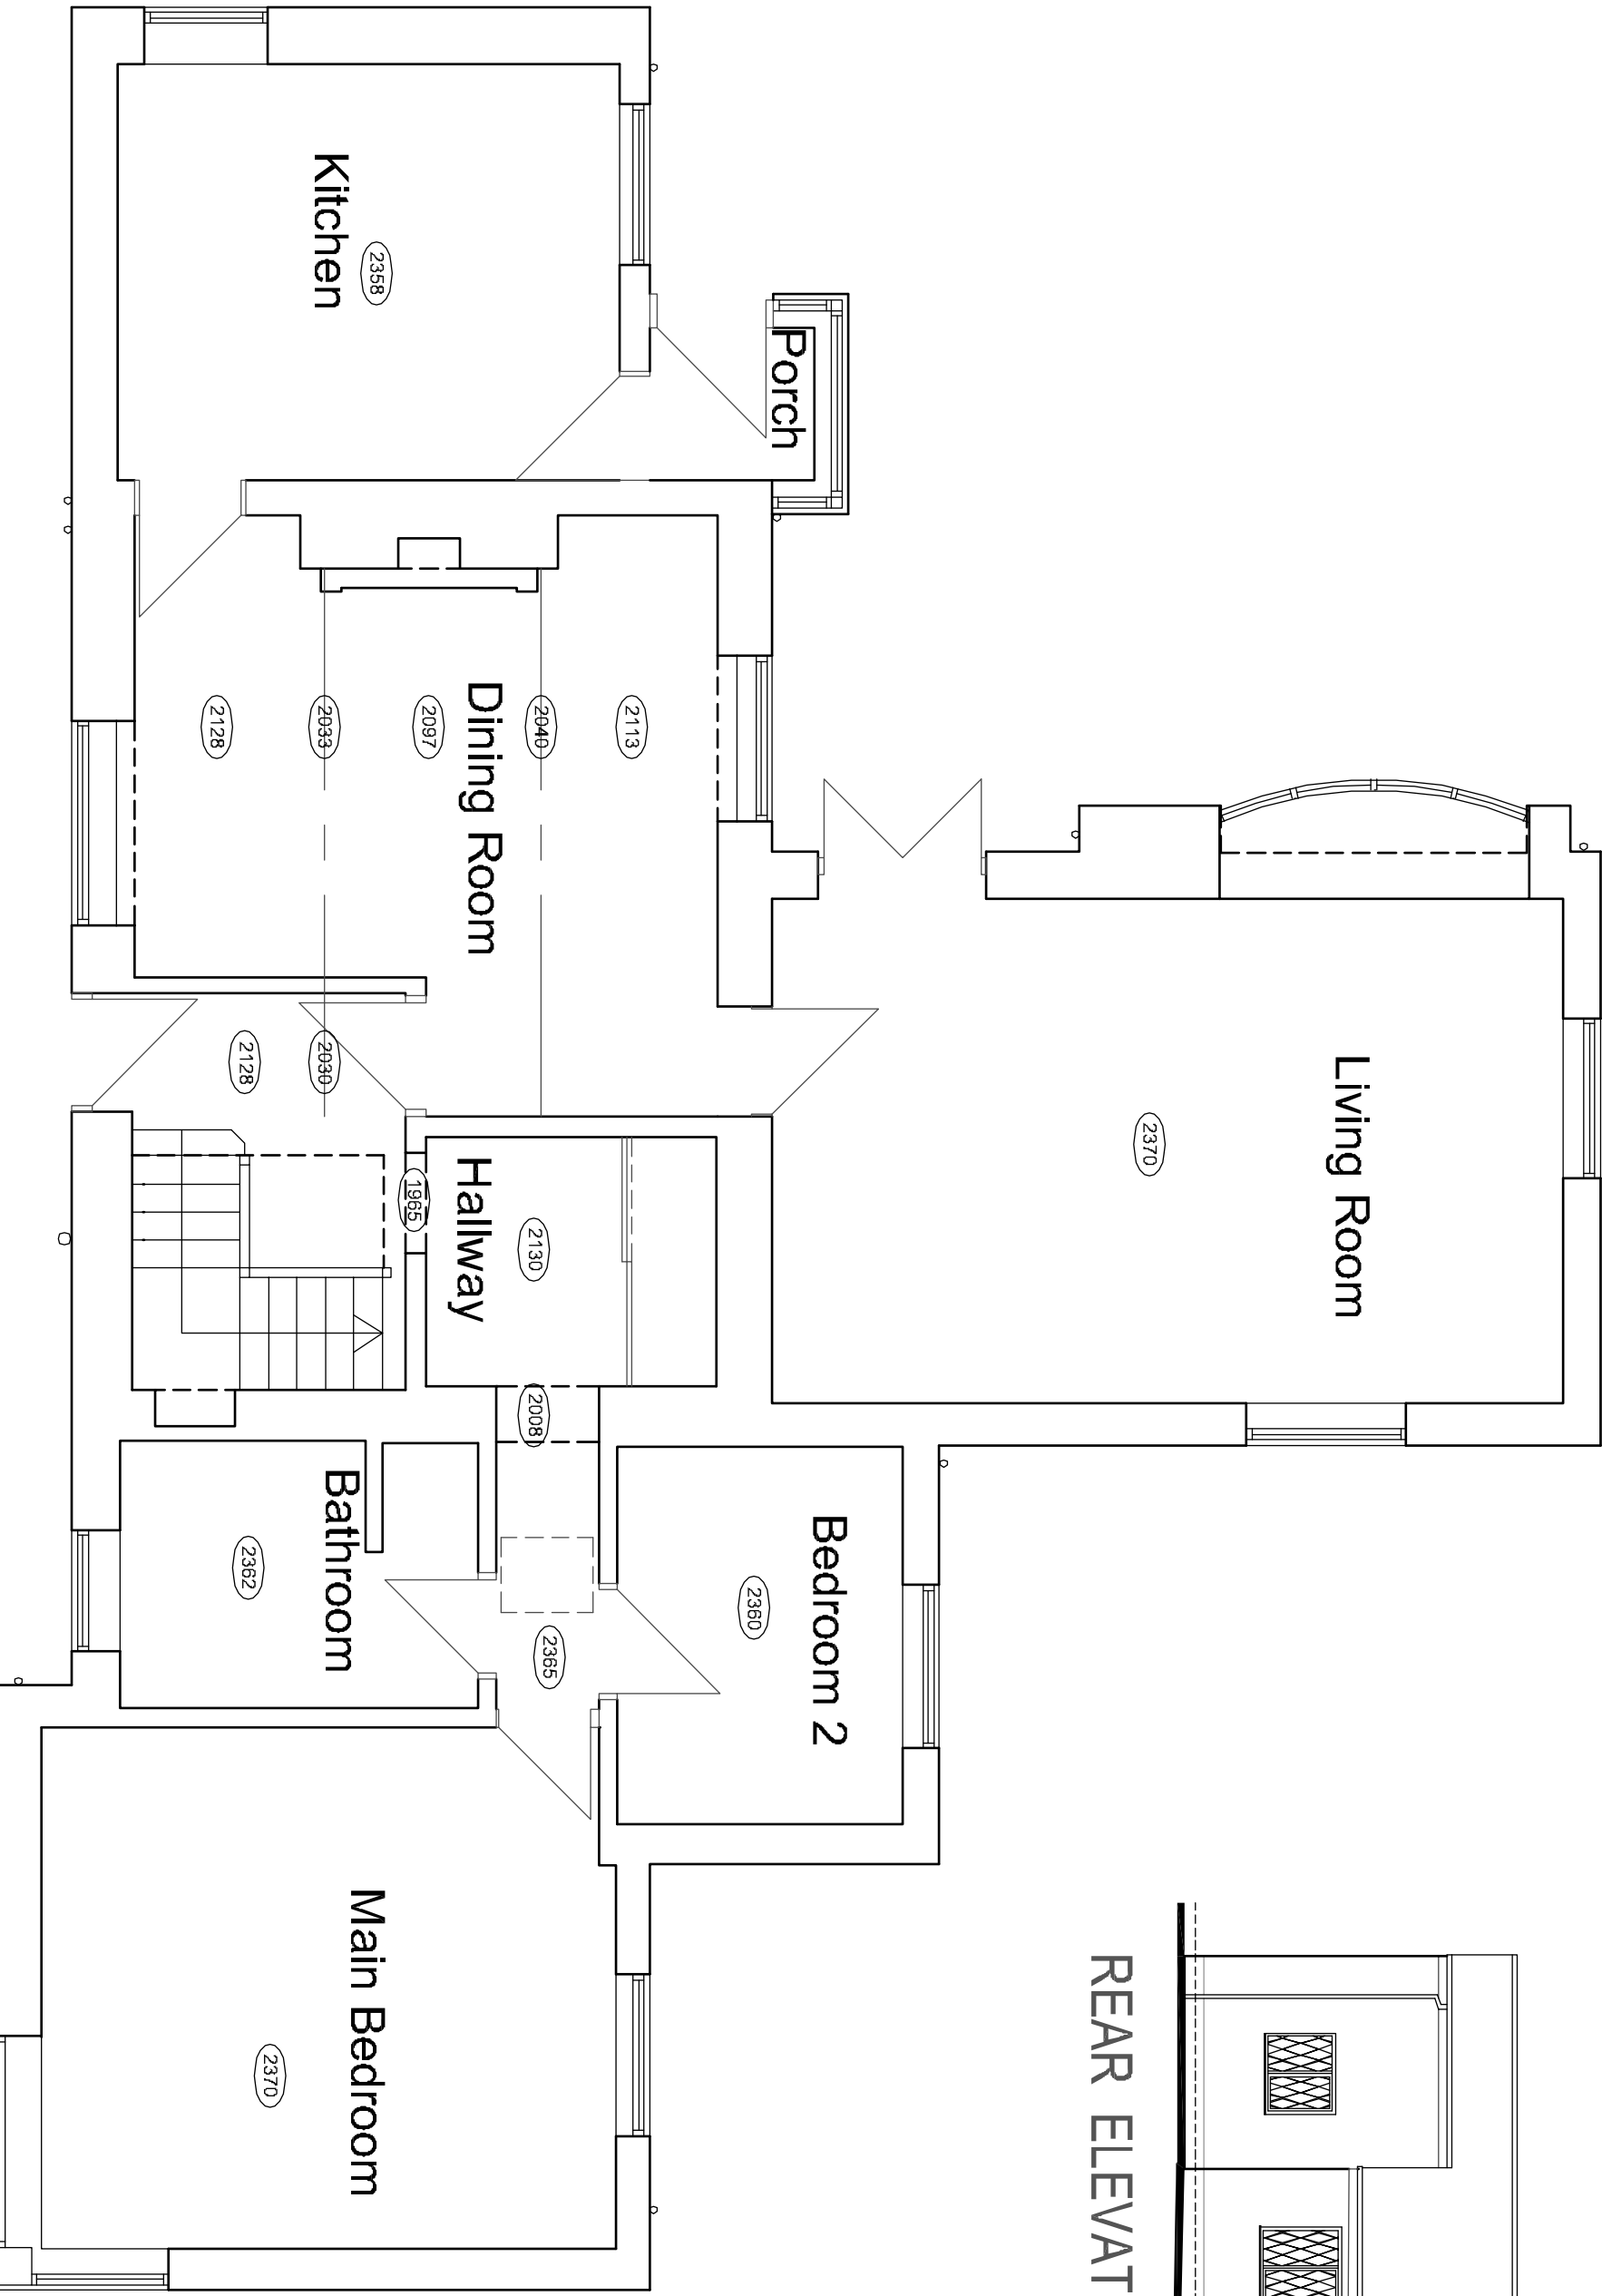

GROUND FLOOR PLAN 1:50

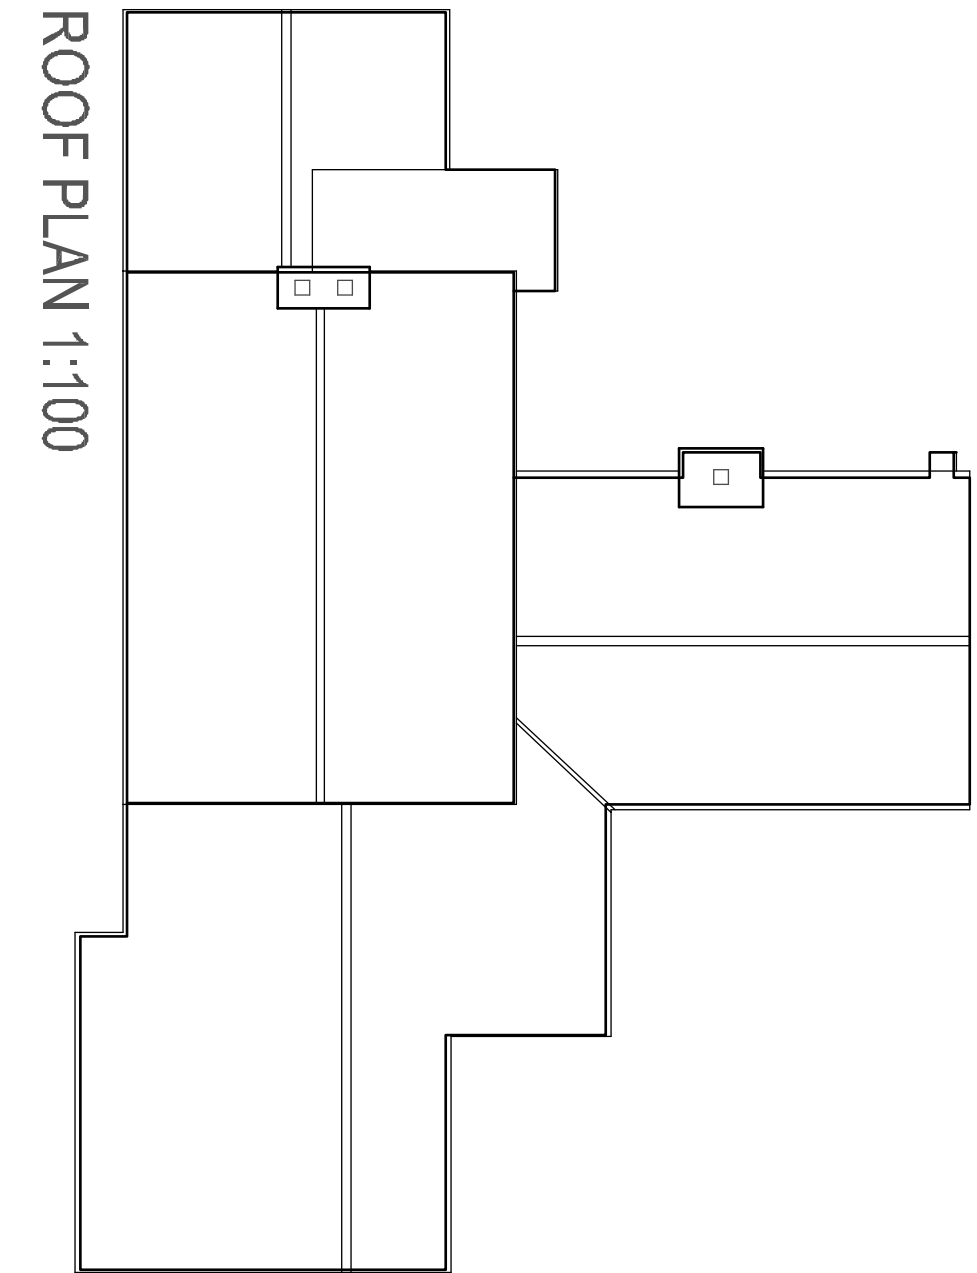

ROOF PLAN 1:100



SITE LOCATION PLAN 1:1250

SURVEY

Project
PROPOSED FIRST FLOOR EXTENSION AND
INTERNAL ALTERATIONS AT FOUNTAIN
COTTAGE EAST STREET LEEK ST13 6LF

Title
PLANS AND ELEVATIONS AS EXISTING

Client
MR & MRS BURTONSHAW

Hewitt& Carr Architects
A: Design House | 17-19 Leek Road | Cheddale | ST10 1JE
T: 01356 410000
E: enquiries@hccarchitects.co.uk
W: www.hccarchitects.co.uk

Drawn
NNC

Date
JAN 2024

Scale
AS NOTED

Project No.
01356-AL(0)01

Rev