



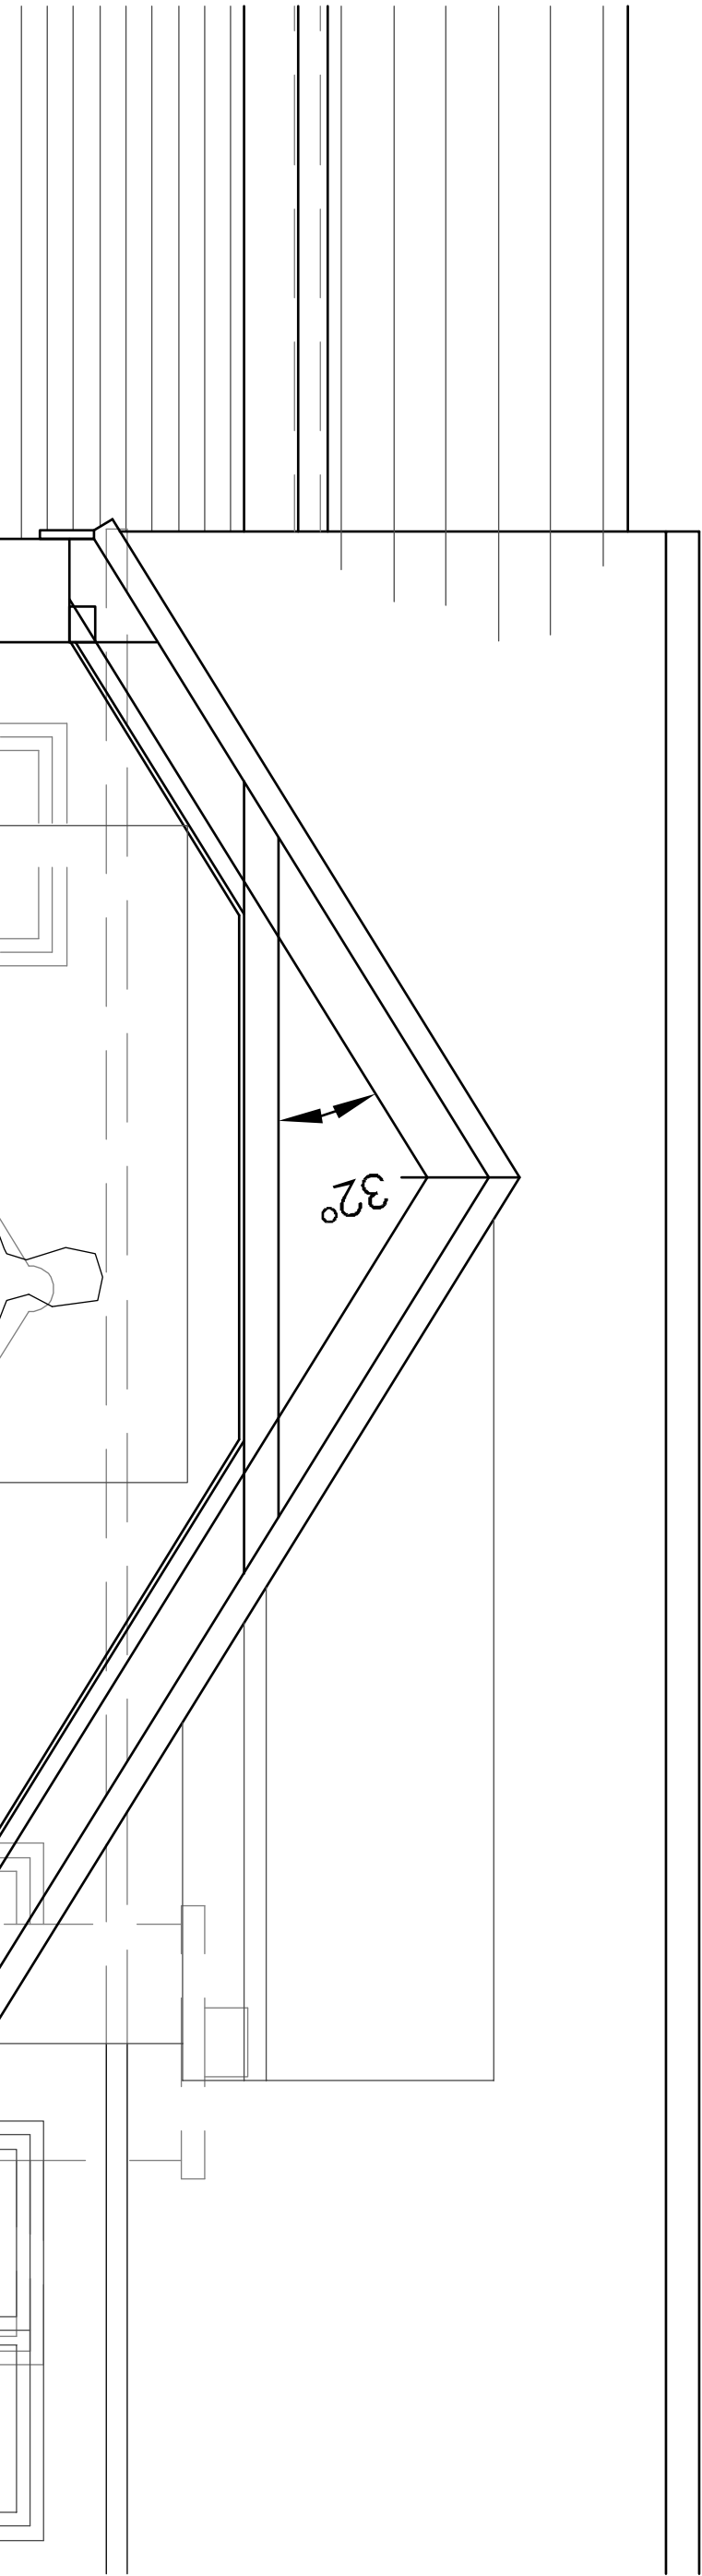


SIDE ELEVATION 1:50
FACING EAST STREET.

New oak entrance porch to dwelling, main entrance to dwelling has now been relocated.

New reclin bricks to re-skin parts of the existing dwelling to better match surround area as Fountain Cottage is the only rendered house on East Street.

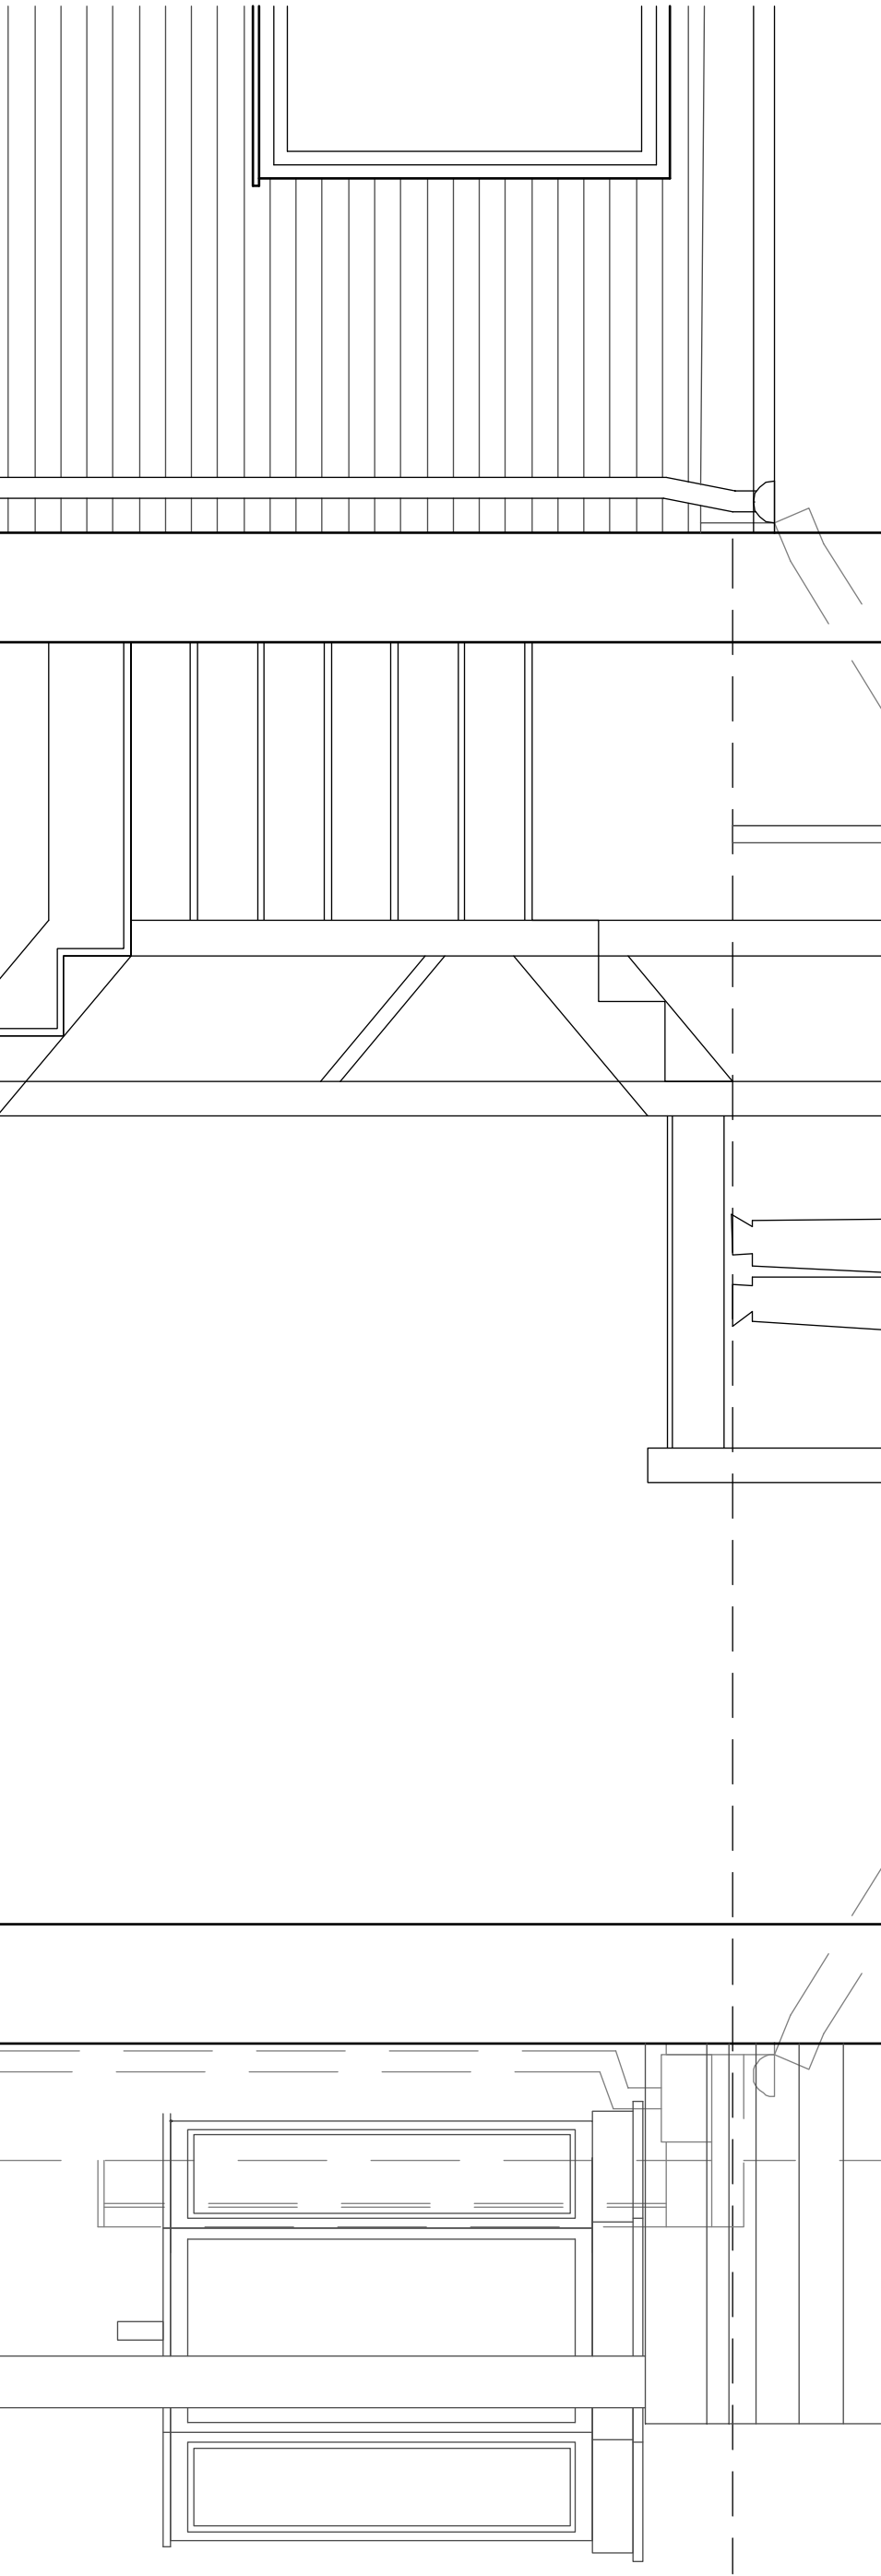


FRONT ELEVATION 1:50

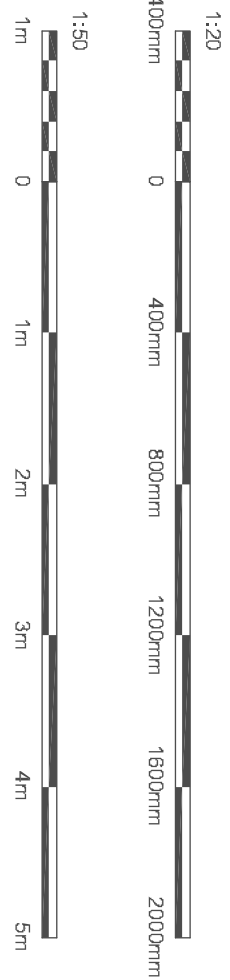

New render finish to match existing

New reclin bricks to re-skin parts of the existing dwelling to better match surround area as Fountain Cottage is the only rendered house on East Street.

Roof tiles to match existing

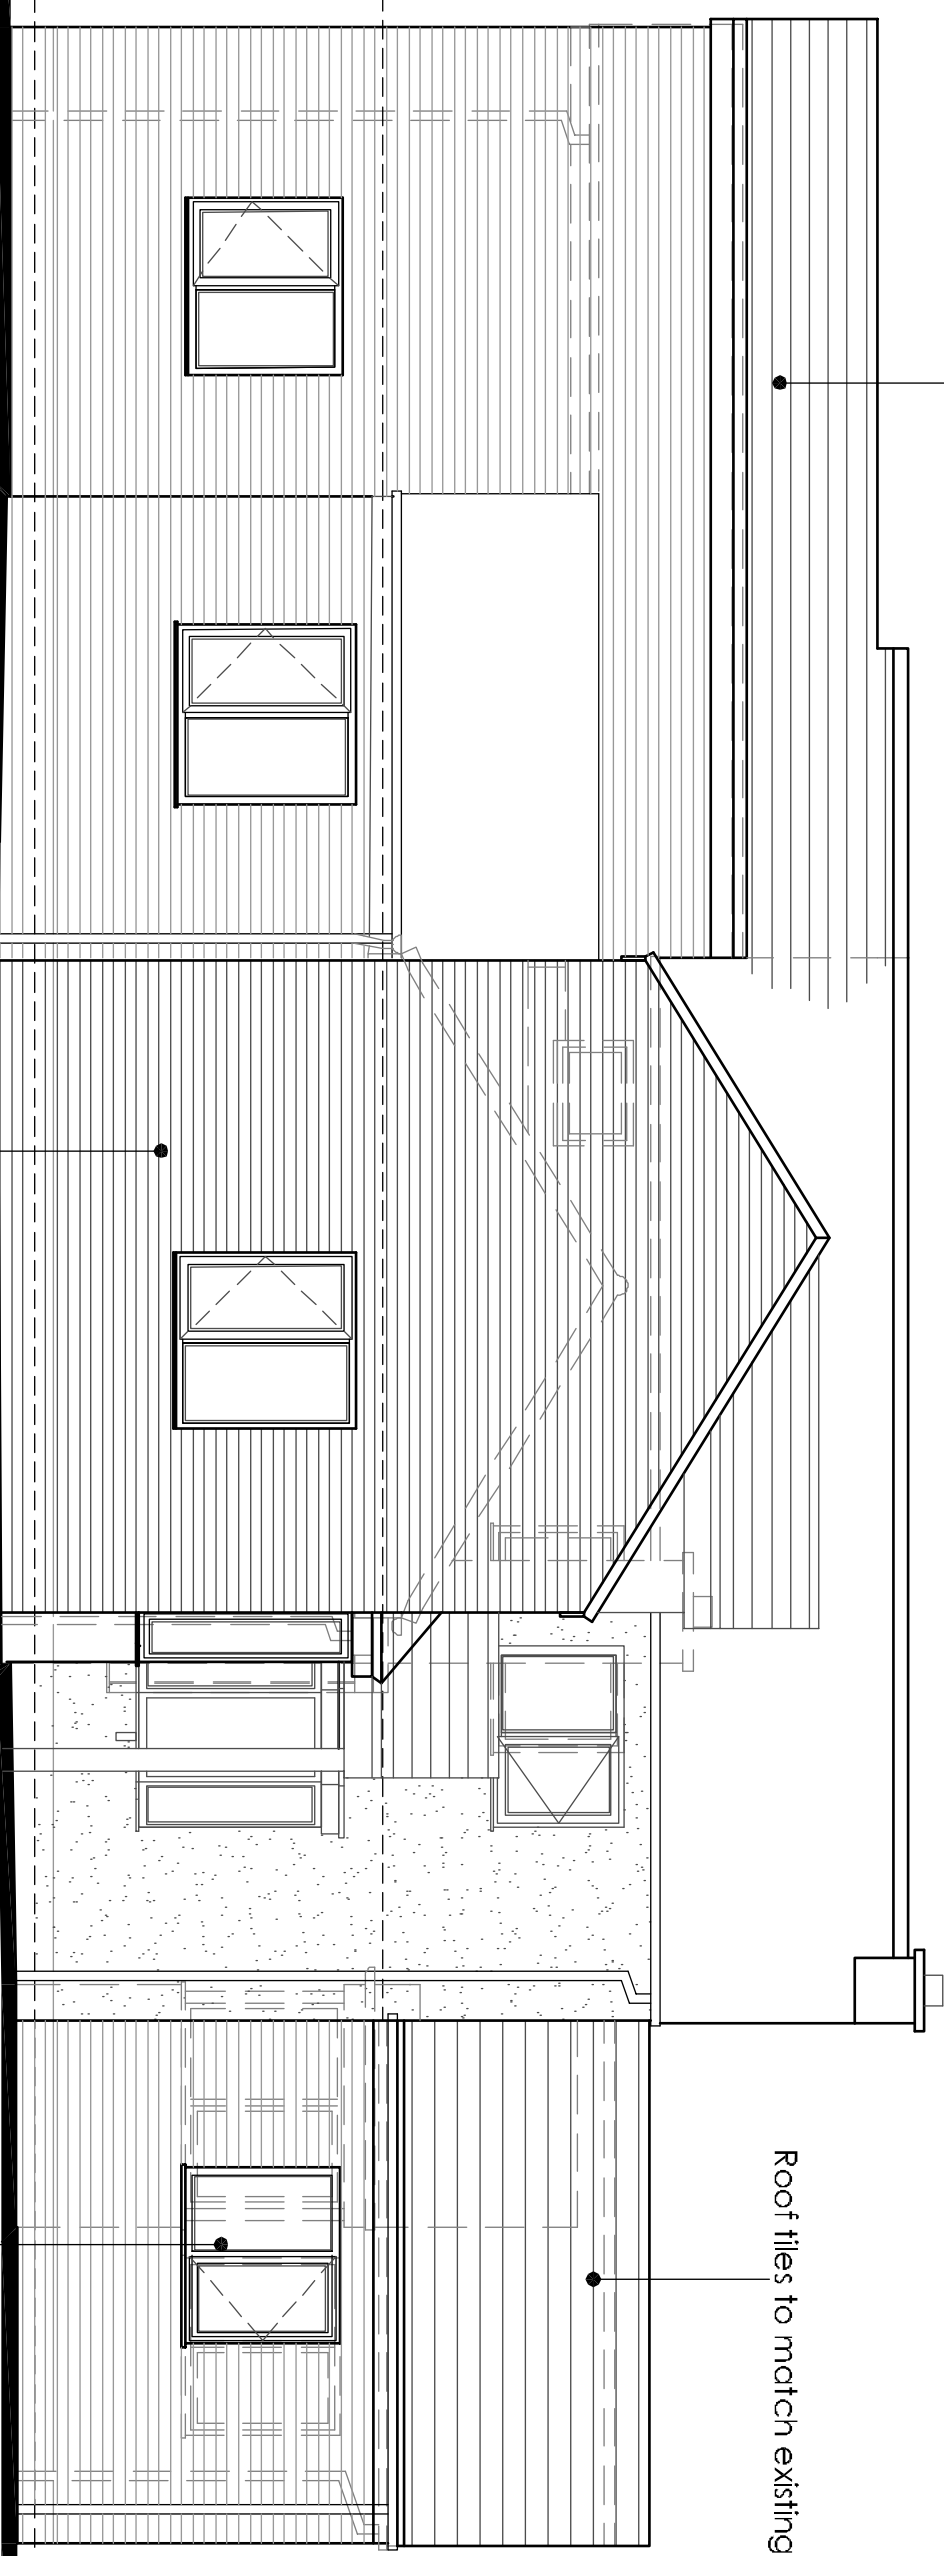


REAR ELEVATION 1:50

New reclin bricks to re-skin parts of the existing dwelling to better match surround area as Fountain Cottage is the only rendered house on East Street.

New oak entrance porch to dwelling, main entrance to dwelling has now been relocated.

New windows to be UPVC to match existing

SECTION A-A 1:20

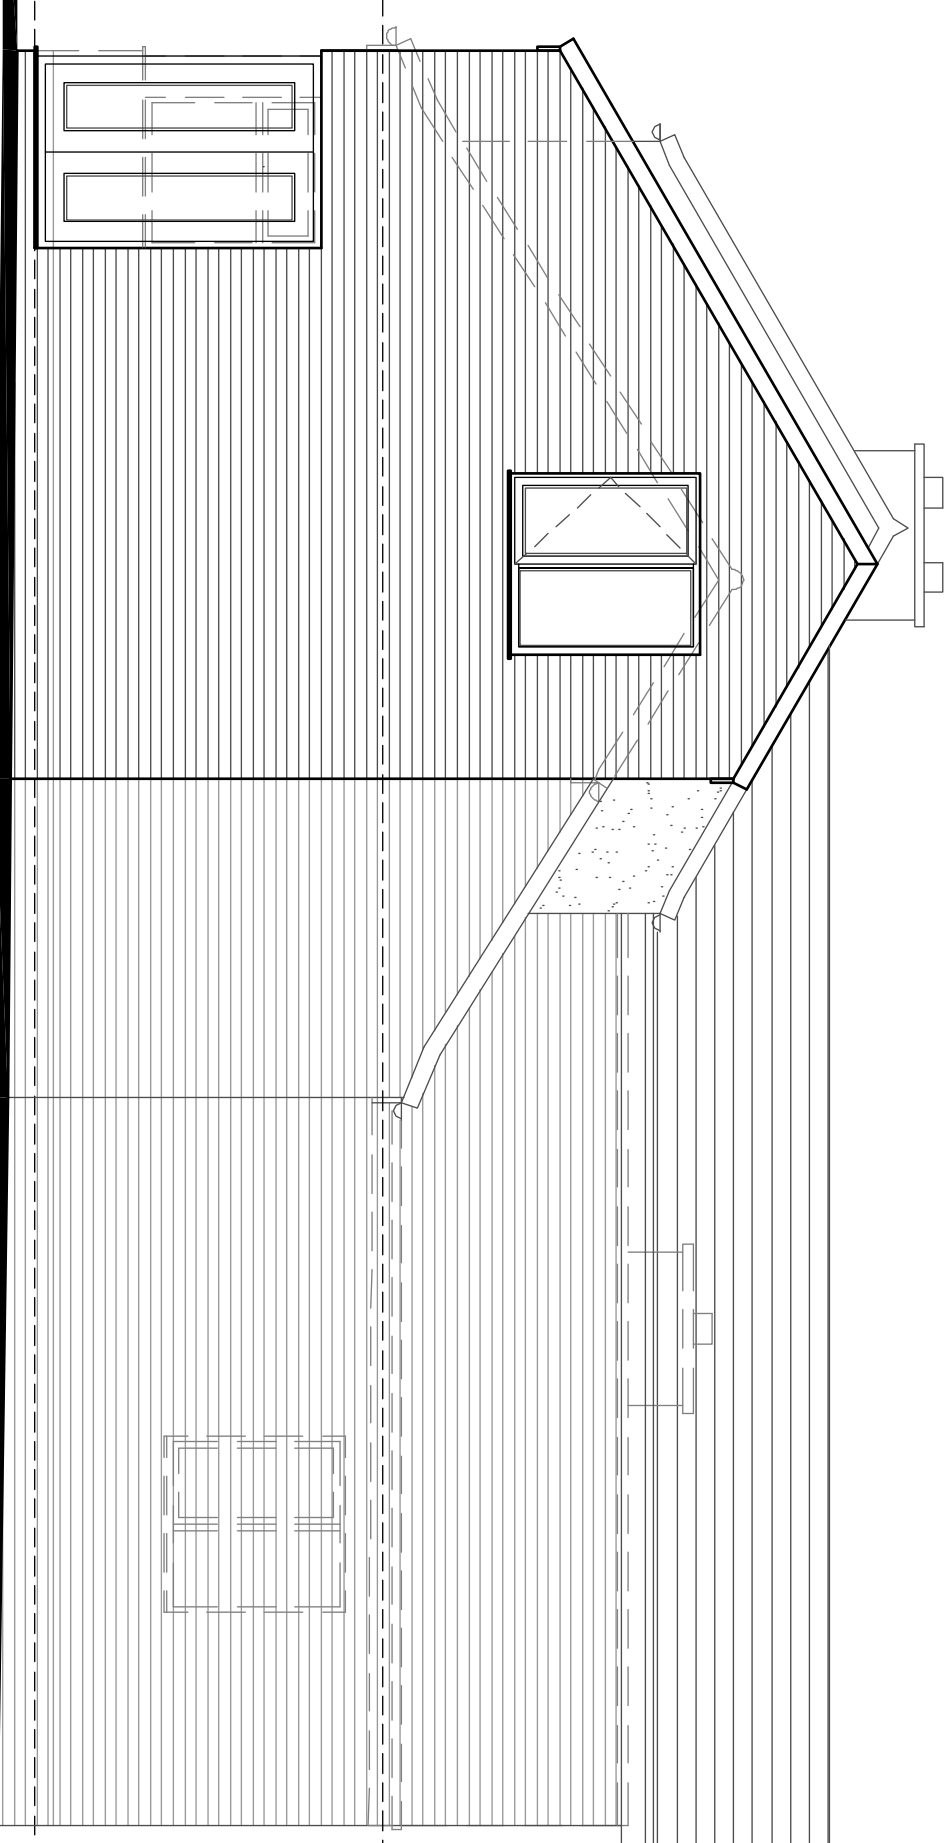

SIDE ELEVATION 1:50