


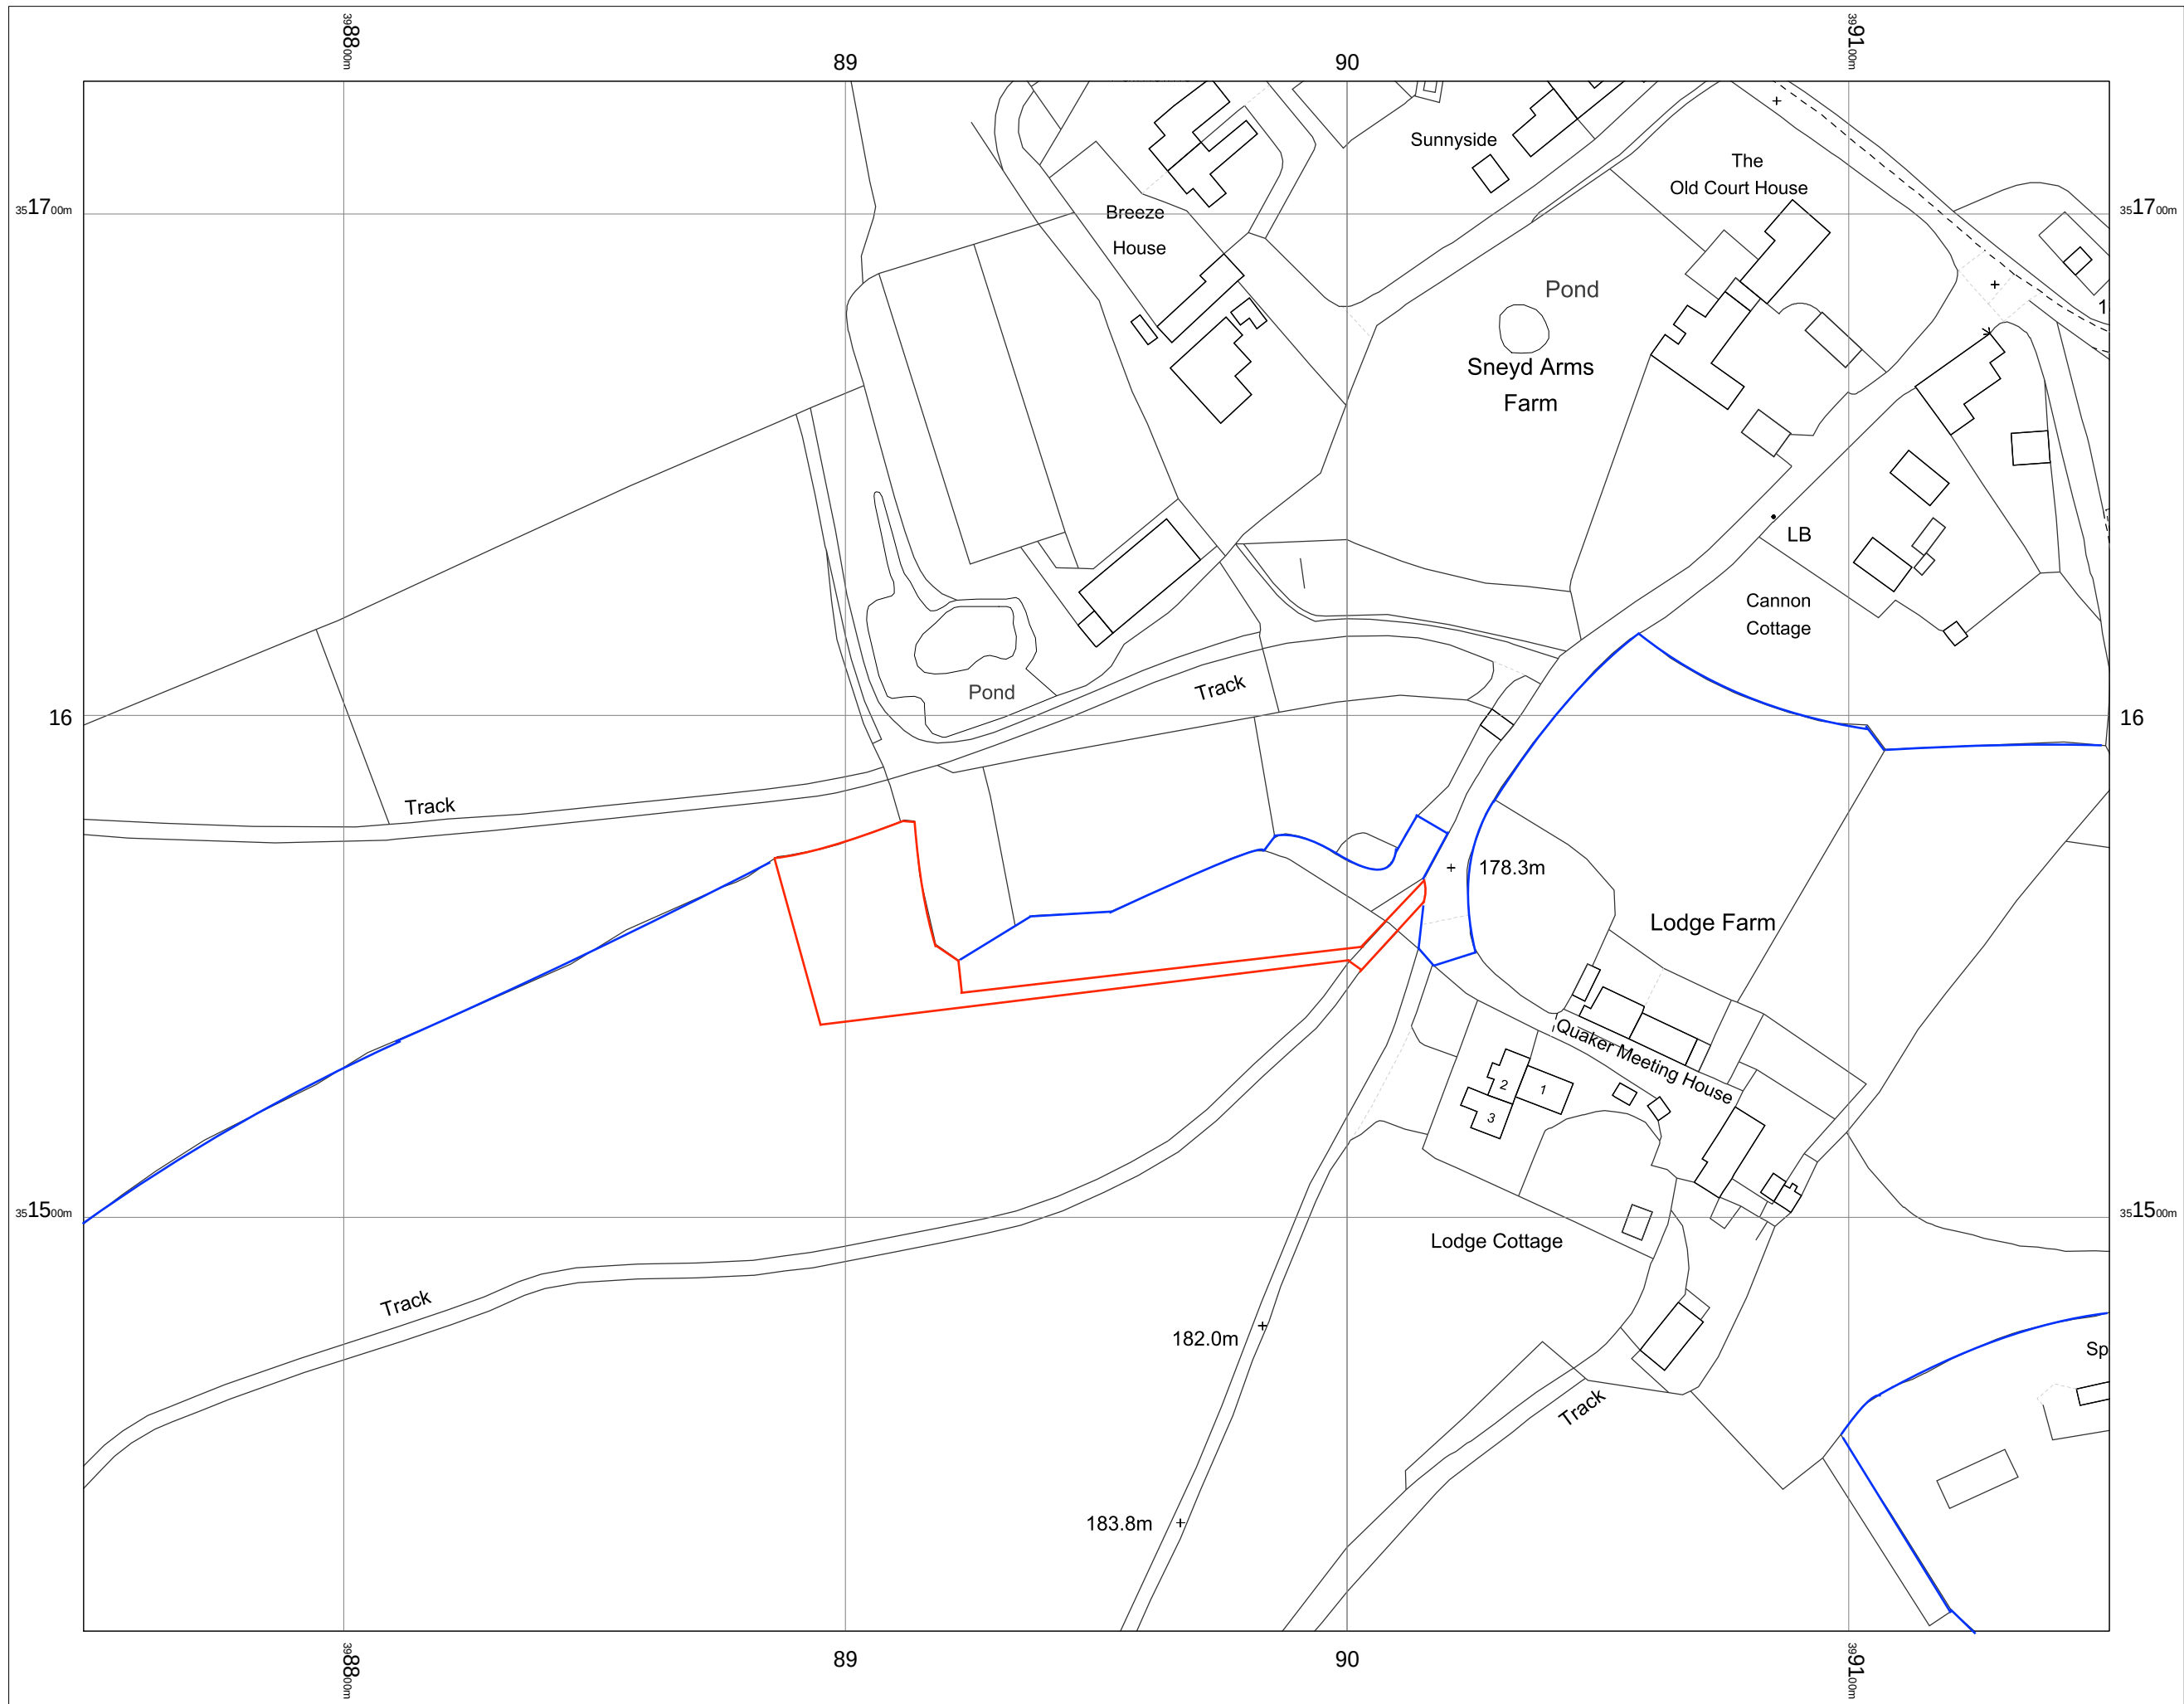


Land North of Basford Hall,
Basford,
Nr Cheddleton,
ST13 7ER



OS MasterMap 1250/2500/10000
scale
Tuesday, August 9, 2022, ID:
BW1-01054899
www.blackwellmapping.co.uk

1:1250 scale print at A3, Centre:
398950 E, 351572 N

© Crown Copyright Ordnance Survey.
Licence no. 100041041

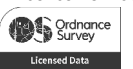

BLACKWELL'S
www.blackwellmapping.co.uk
TEL: 0114 268 7658
maps.sheffield@blackwell.co.uk