


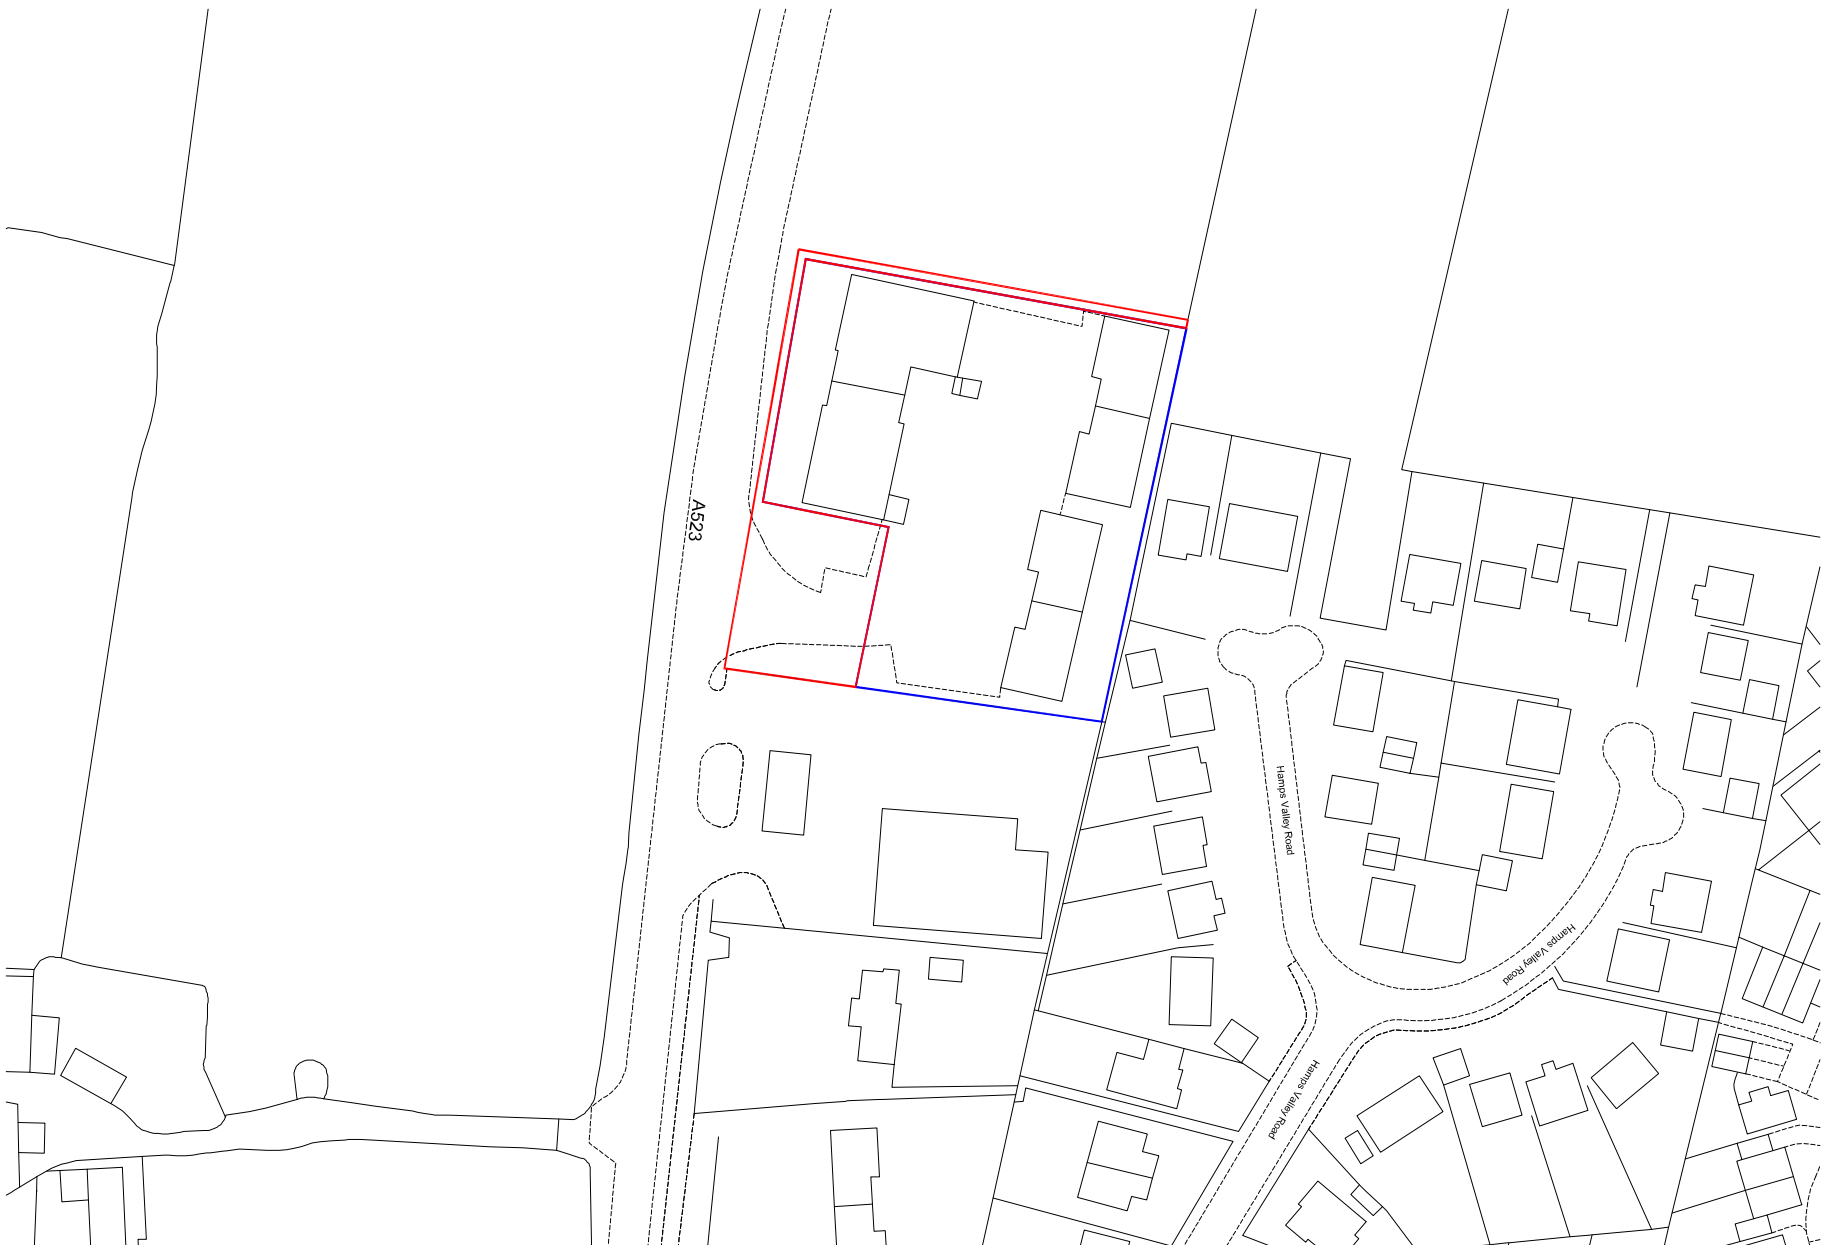


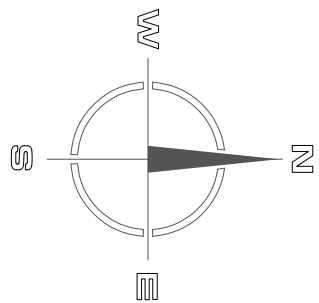

SITE LOCATION PLAN
SCALE 1:1250

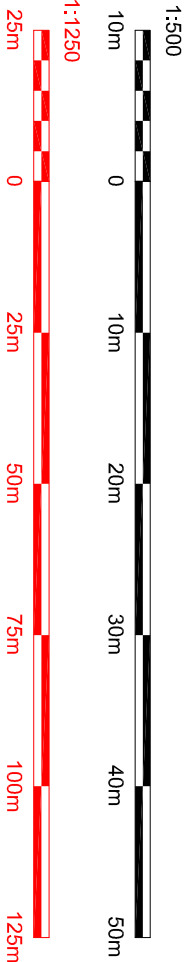

Ordnance Survey © Crown copyright 2023. All rights reserved. Licence number AC0000810055

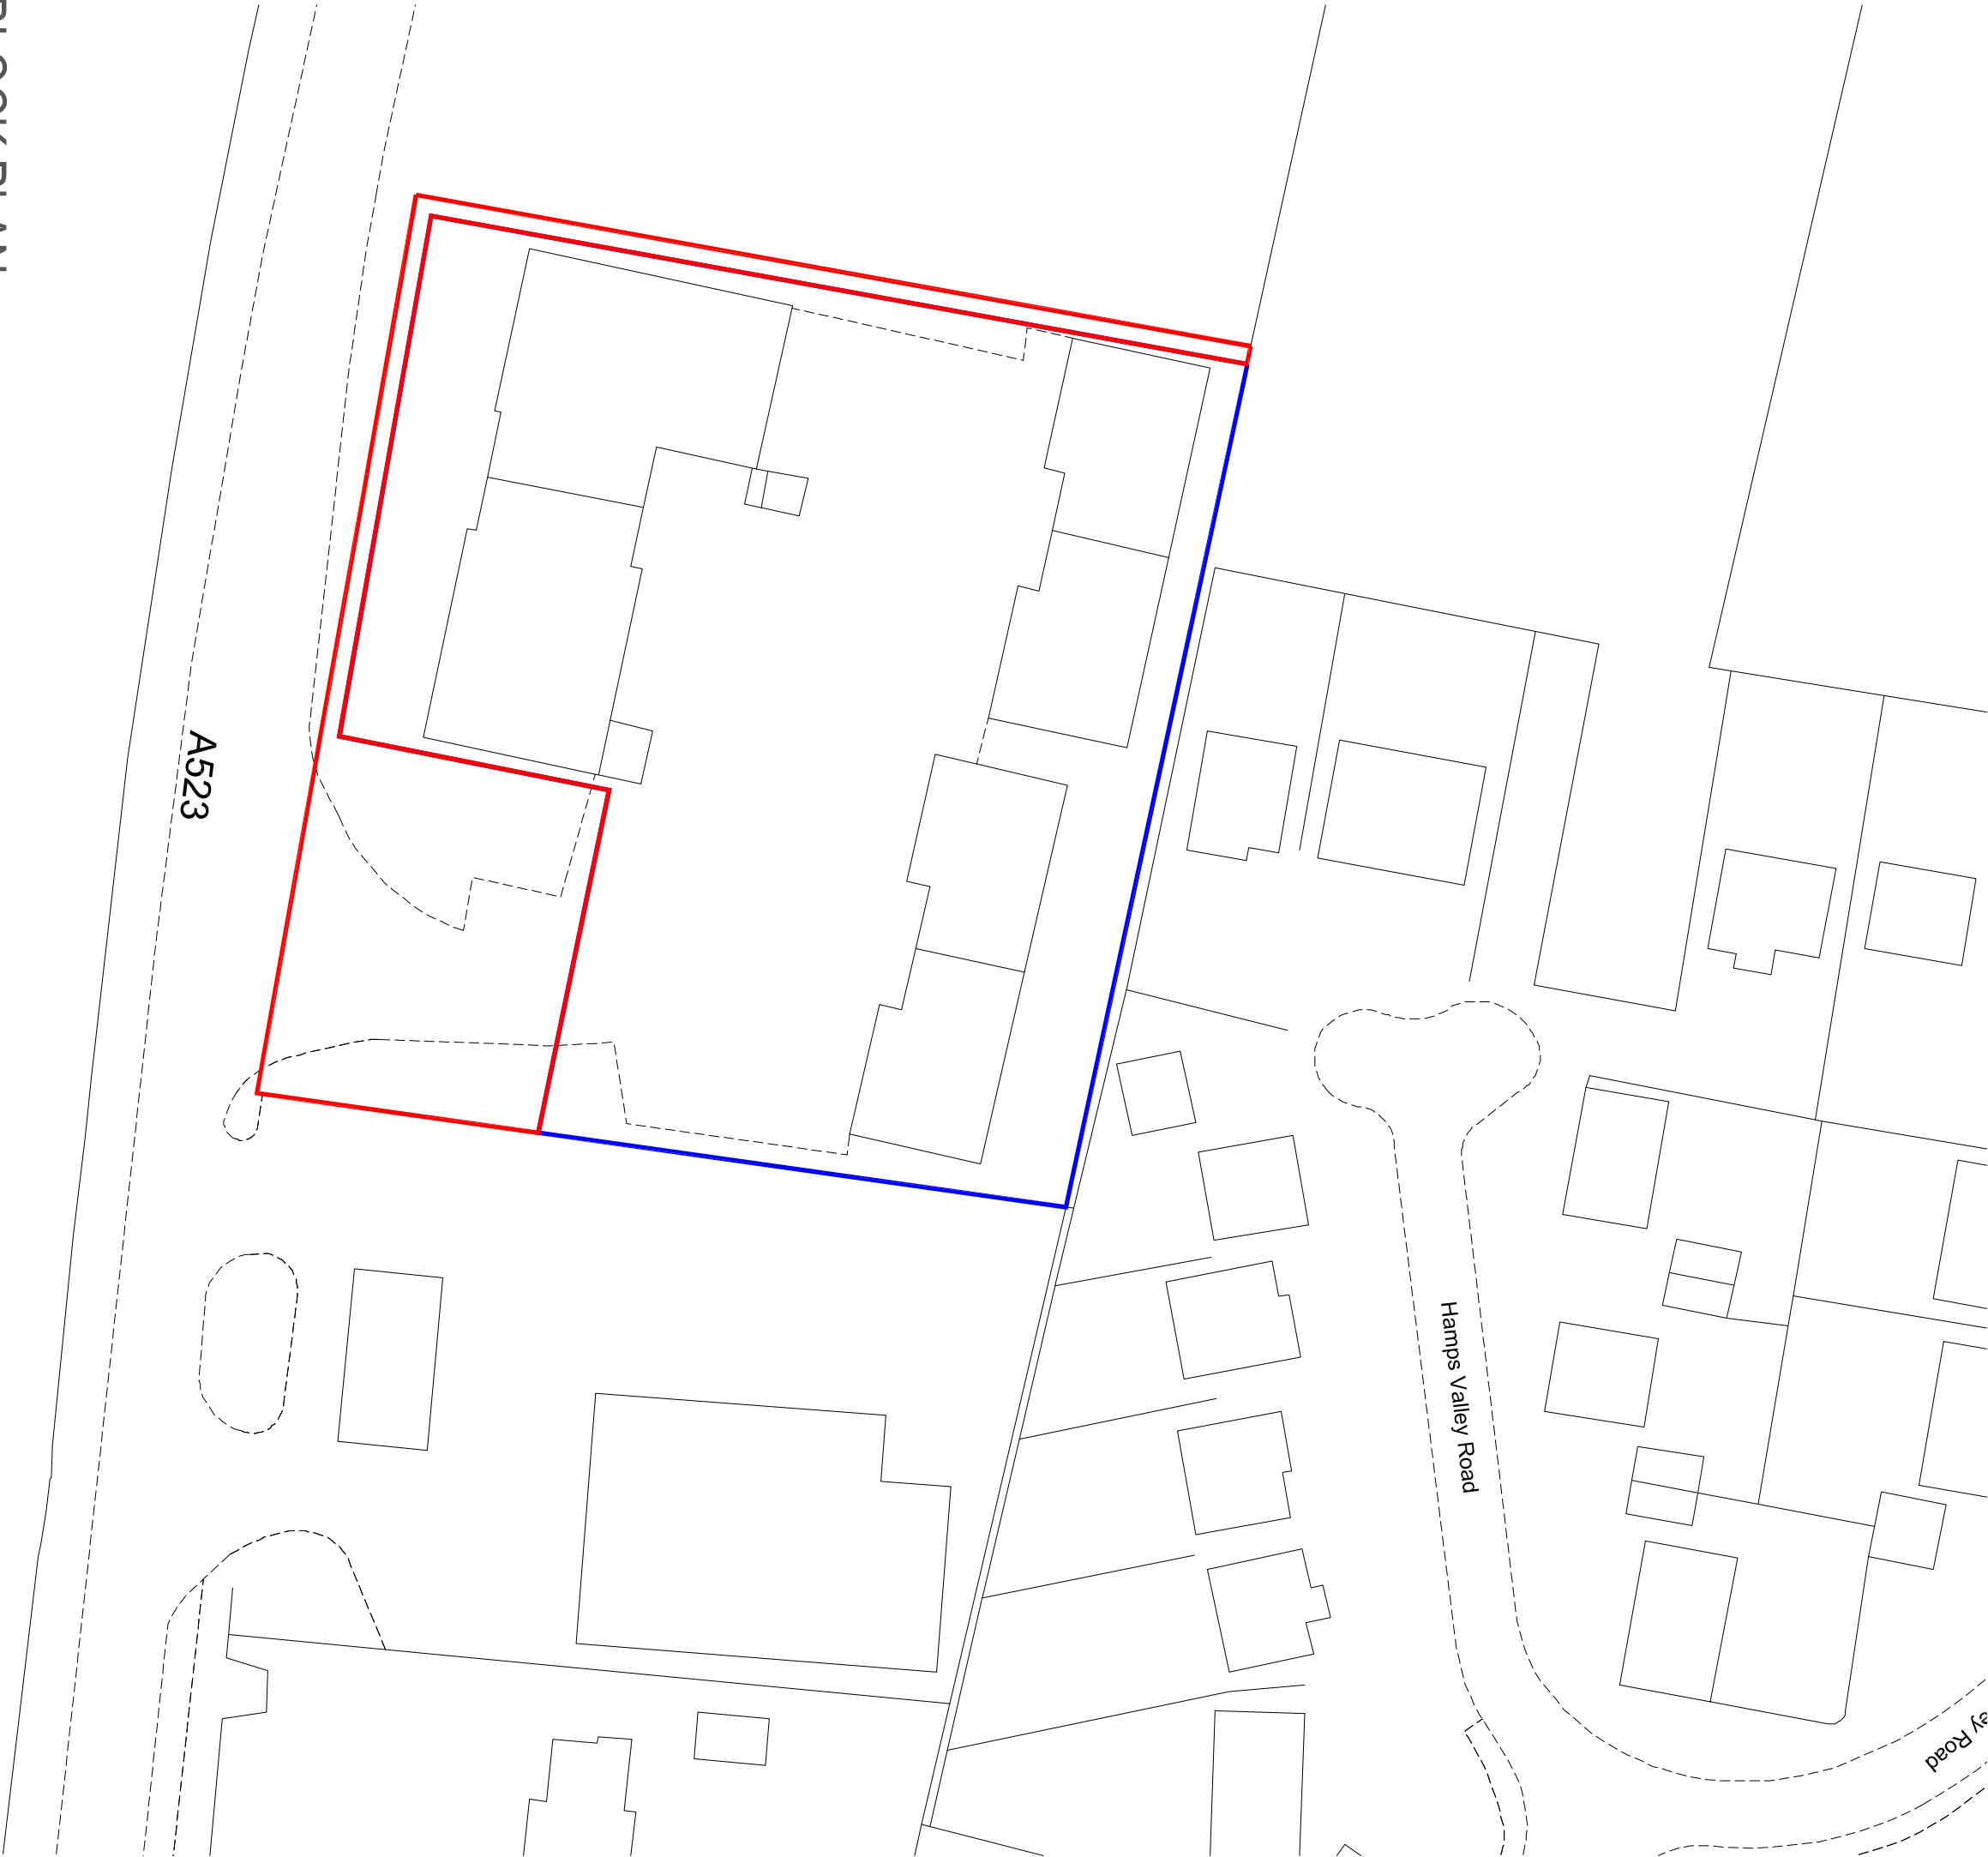

BLOCK PLAN
SCALE 1:500

Rev.	Drawn	Comments	Date
A	CT	1) Added Neighbour Road Names	06/03/24

Copyright of this drawing is vested in the Architect and it must not be copied or reproduced in any form without the written consent of the Architect. This drawing is for the use of the Client and is not to be used for any other purpose. The Client is responsible for checking all dimensions relative to their work. Hewitt&Carr Architects Ltd are to be advised of any variation between drawings and site conditions. **CLIENTS ARE ADVISED TO CLARIFY DIMENSIONS WITH THE ARCHITECT PRIOR TO SETTING OUT AND NOT TO SCALE FROM THE DRAWING**

Hewitt&Carr Architects
A: Dotsybank House 117-119 Leek Road **I** Cheddle ST10 1JE
T: 01538 756888
E: enquiries@hcarcarchitects.co.uk
W: www.hcarcarchitects.co.uk

Client
CFM Nationwide Holdings Ltd

Project
New Fencing for Existing Units off A523,
Stoke-on-Trent, ST10 3HS

Title
Site Location Plan and Block Plan as Existing

Status
Planning

Date
February 2024

Scale @A2
1:500, 1:1250

Project No.
01368 PL(0)01

Drawing No.
01368 PL(0)01

Rev
A