

All heights, sizes and dimensions should be checked on site by the contractor before any work is put in hand.

Figured dimensions should be taken in preference to scaling and any errors or omissions reported to the architect at once.

This drawing has been prepared in accordance with the CDM (Construction Design and Management) and all foreseeable design risks to those involved or affected by construction have been avoided wherever possible.

Rev	Date	By	Detail
-----	------	----	--------

Drawing status

S4 - Planning

Client

Alton Towers Resort



Project/Location

Alton Towers Resort,
Farley Lane,
Alton,
Stoke On Trent,
ST10 4DB

Drawing title

No Dig Surfacing Detail

Date	Drawn	Checked	Job No.
14.02.24	NJ	Checker	3296

Scale(s)

1 : 5 @A3

Drawing number


Revision

ATFB-SA-GW-XX-DR-A-1101



12 High Street, Tean,
Stoke-on-Trent
ST10 4DZ

T: +44 (0)1538 722097
E: mail@smytheman.co.uk
W: www.smytheman.co.uk

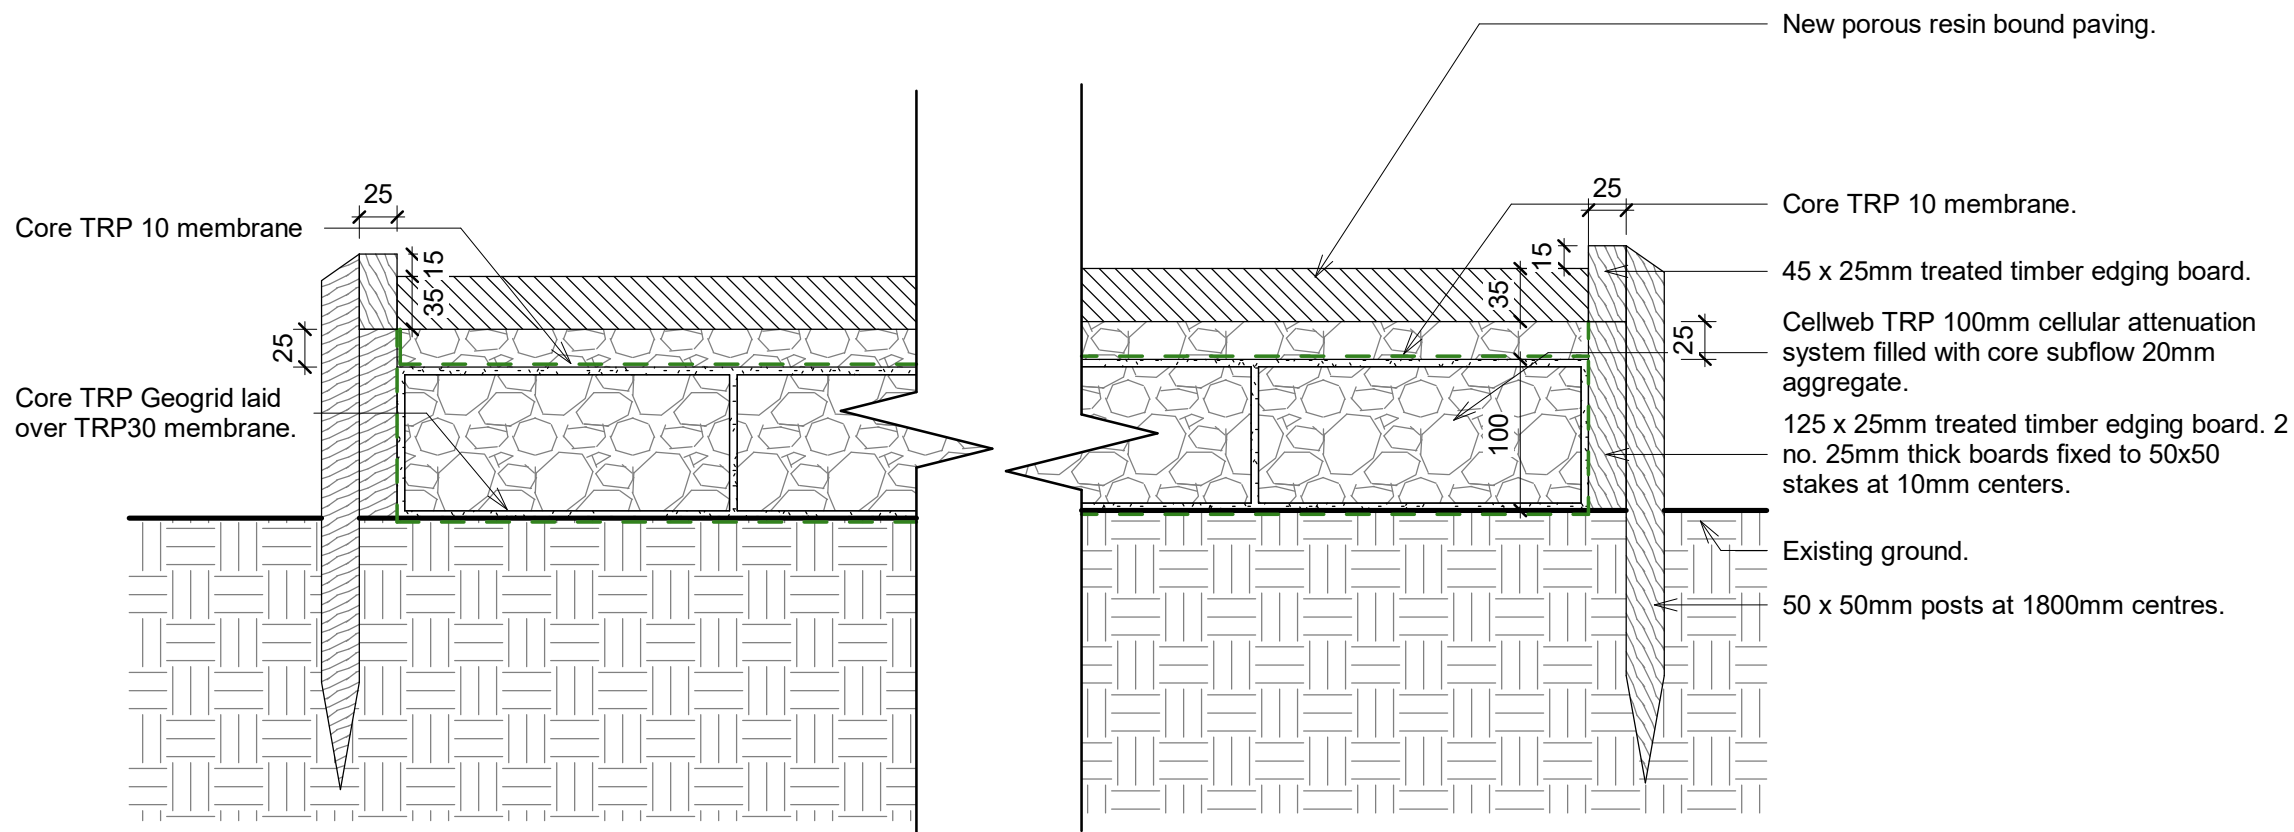

Scale 1 : 5

